


**SITE LOCATION PLAN
AREA 4 HA
SCALE 1:1250 on A4
CENTRE COORDINATES: 397385, 353671**

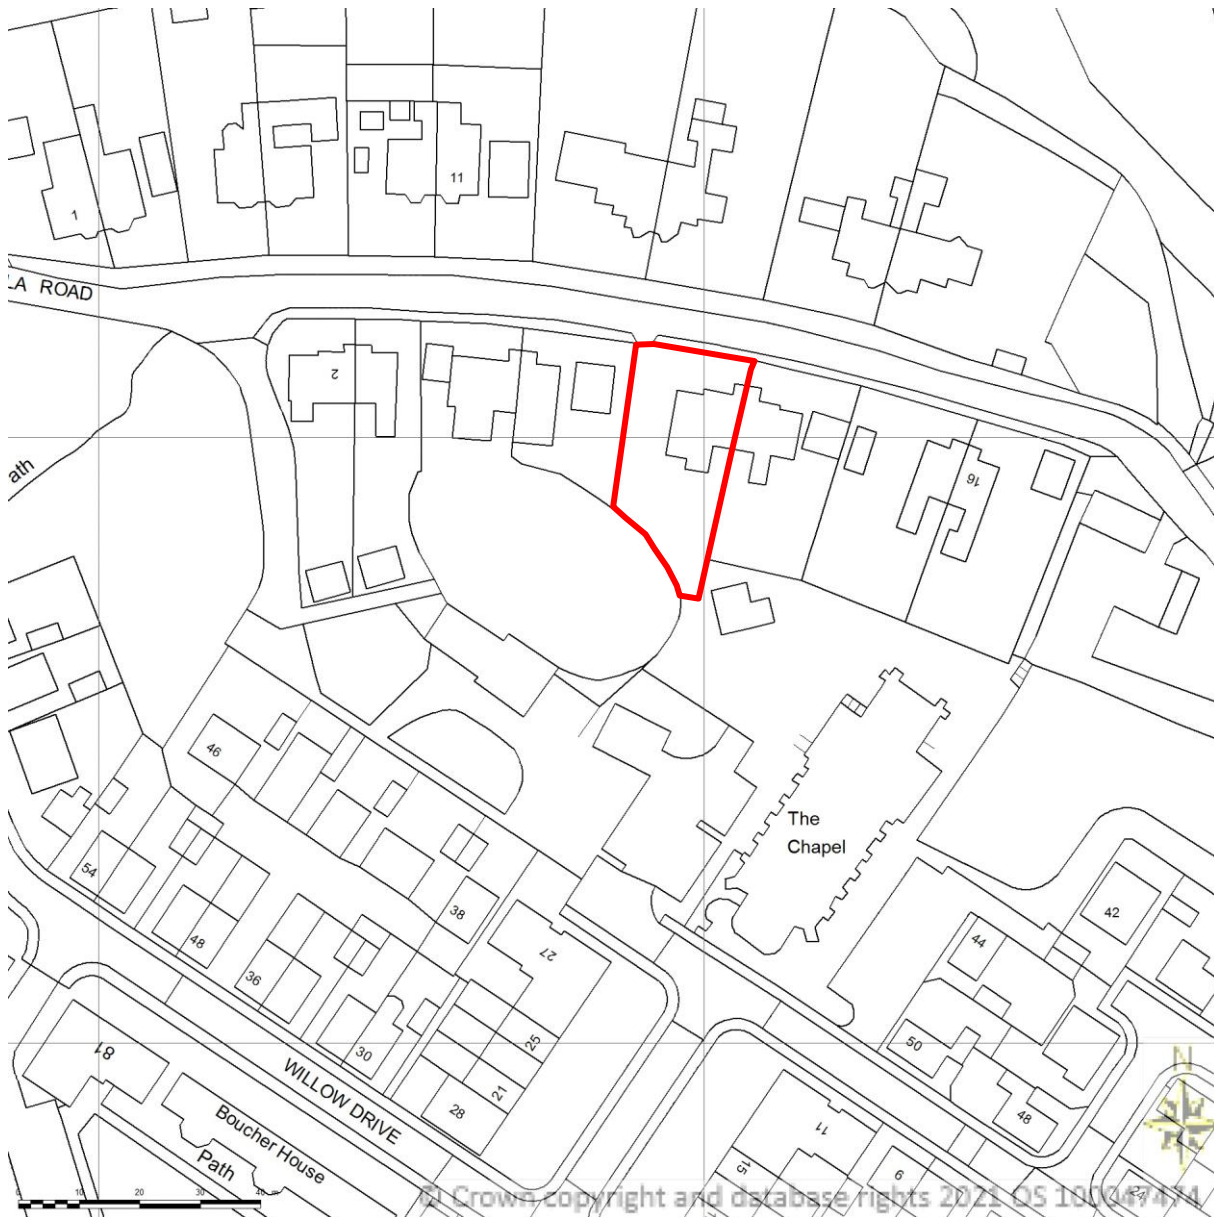

Drawing Number: 0414-003-P0

**Proposed single storey rear extension
and internal alterations.**

For: Mr & Mrs Bateman

10 Villa Road, Cheddleton, Staffs, ST13 7EA

**Supplied by Streetwise Maps Ltd
www.streetwise.net
Licence No: 100047474**