



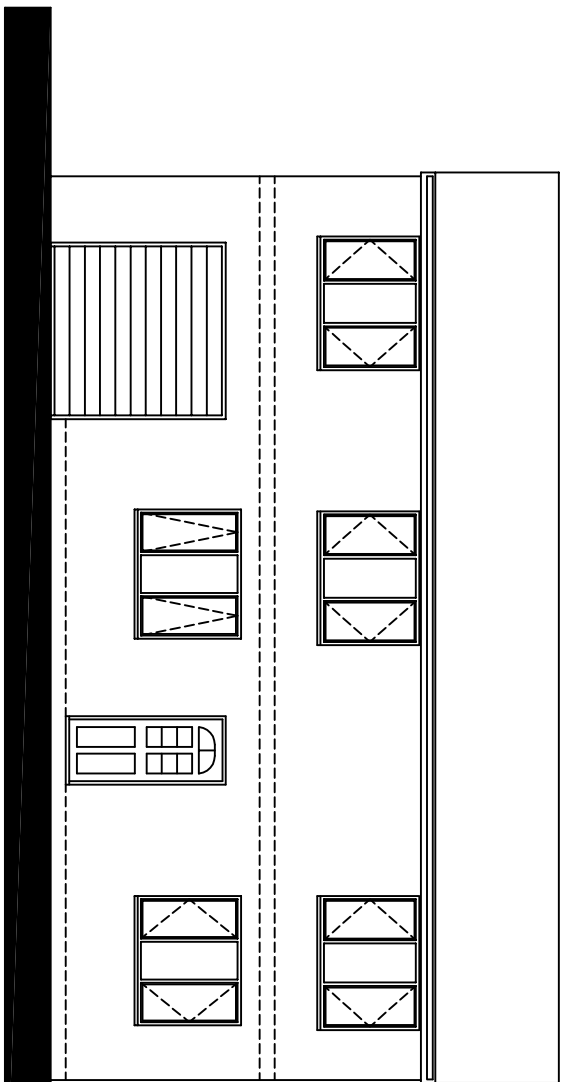


Existing Front Elevation 1:100 @ A2




Scale Bar 1:100 @ A2

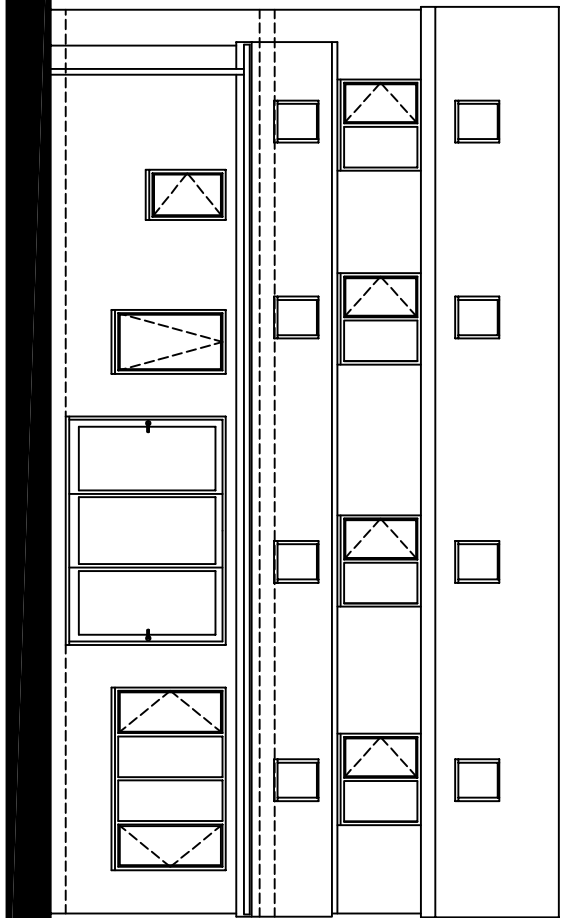


Existing Rear Elevation 1:100 @ A2

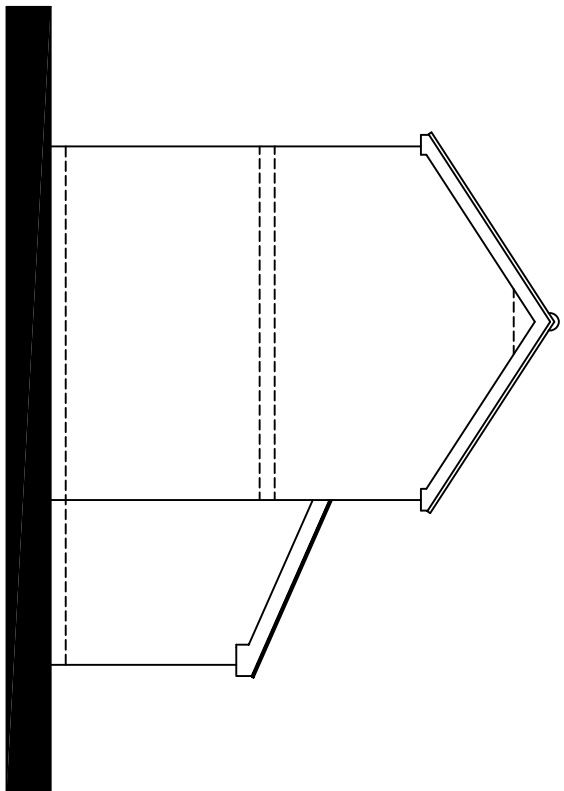


Existing Side Elevation 1:100 @ A2

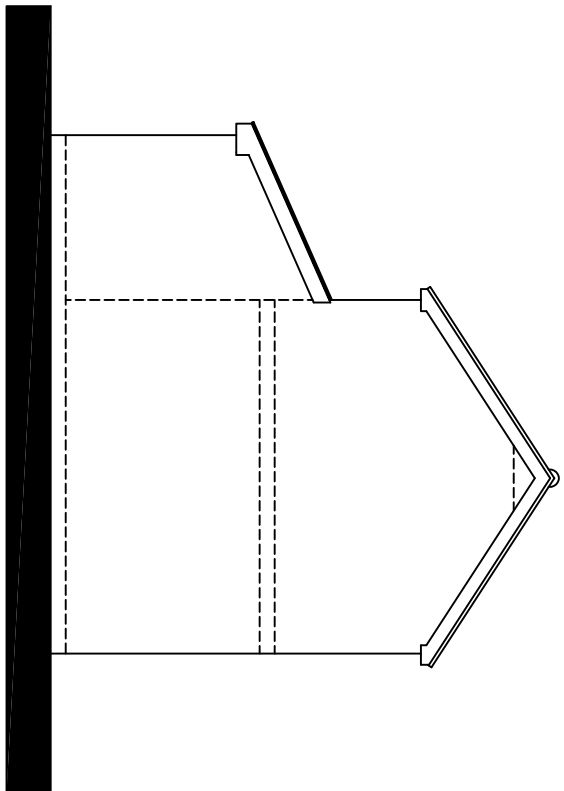


Existing Side Elevation 1:100 @ A2

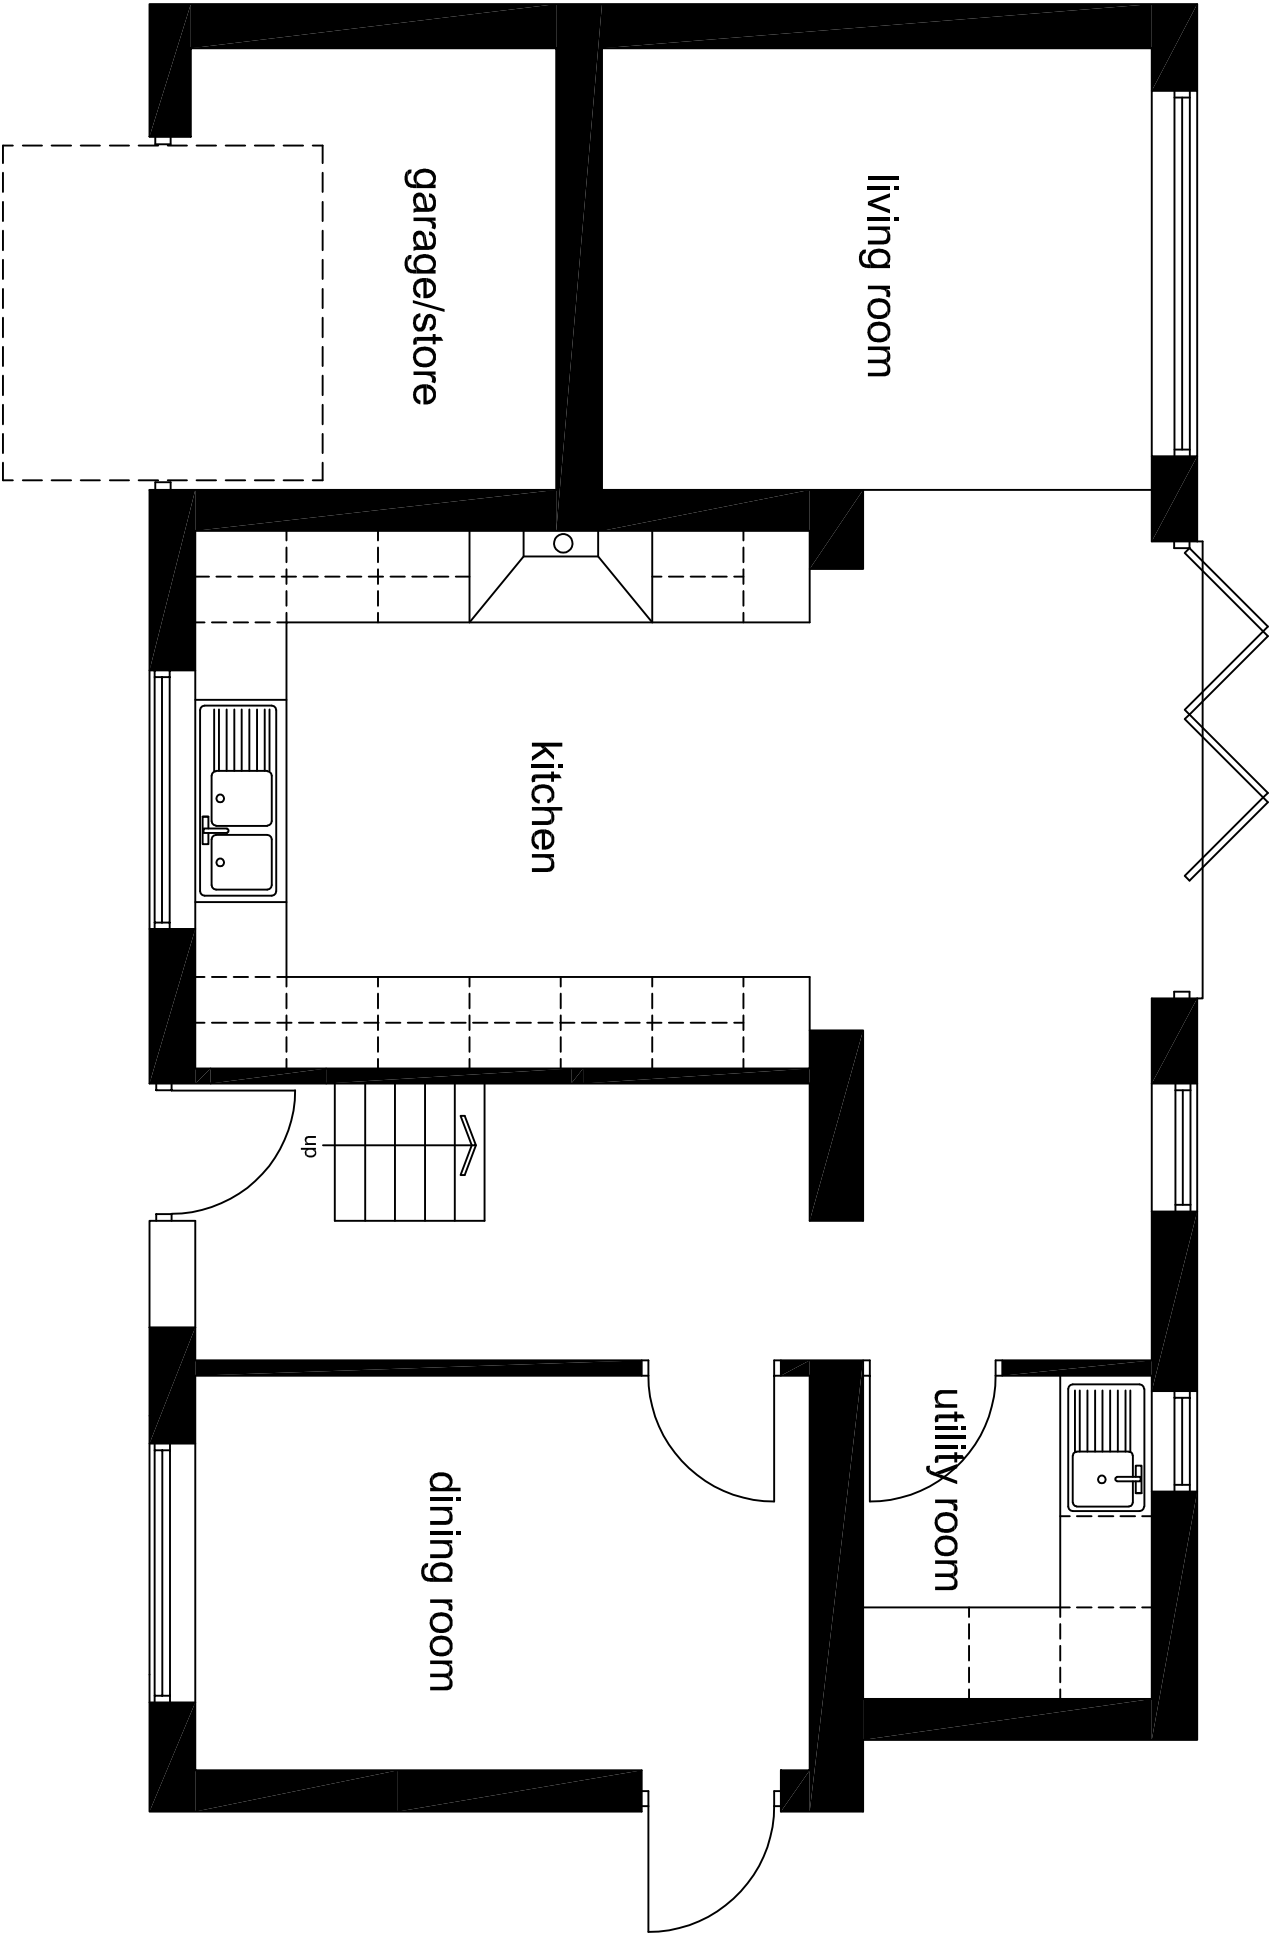

Existing Ground Floor Plan 1:50 @ A2

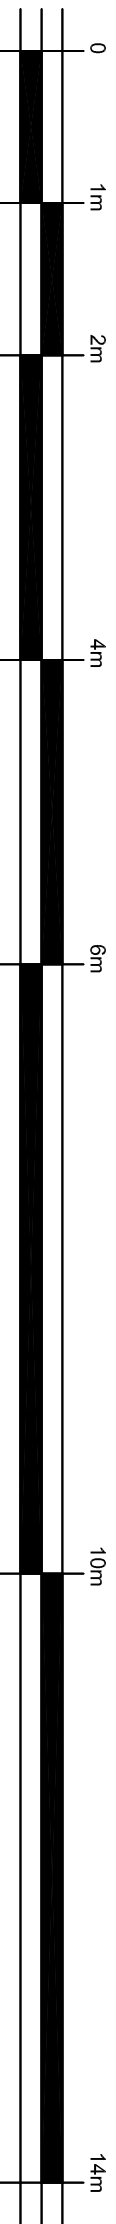

Scale Bar 1:50 @ A2

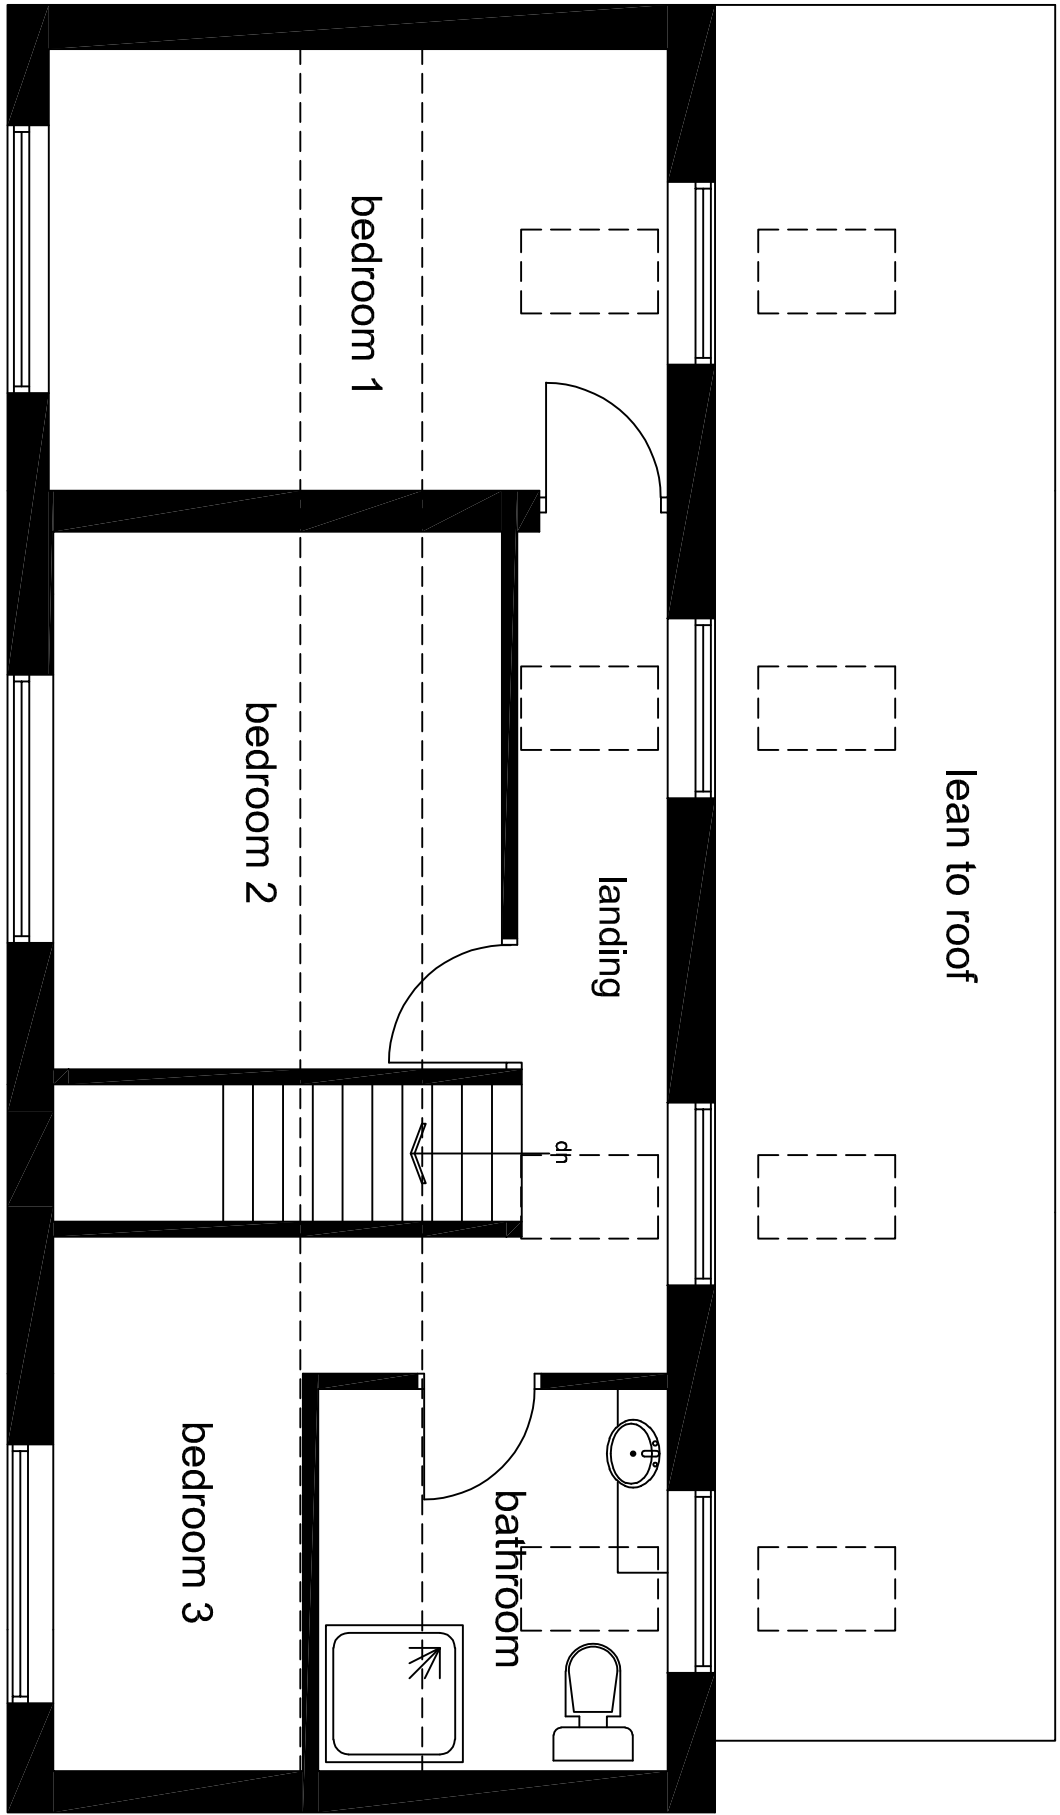

Existing First Floor Plan 1:50 @ A2

Proposed Study & Porch Extension at 12 Thelma Avenue, Brown Edge, Stoke on Trent. ST6 8QN.
For Miss G. Brayford scale :- 1:50 & 1:100 date :- Feb 2022