



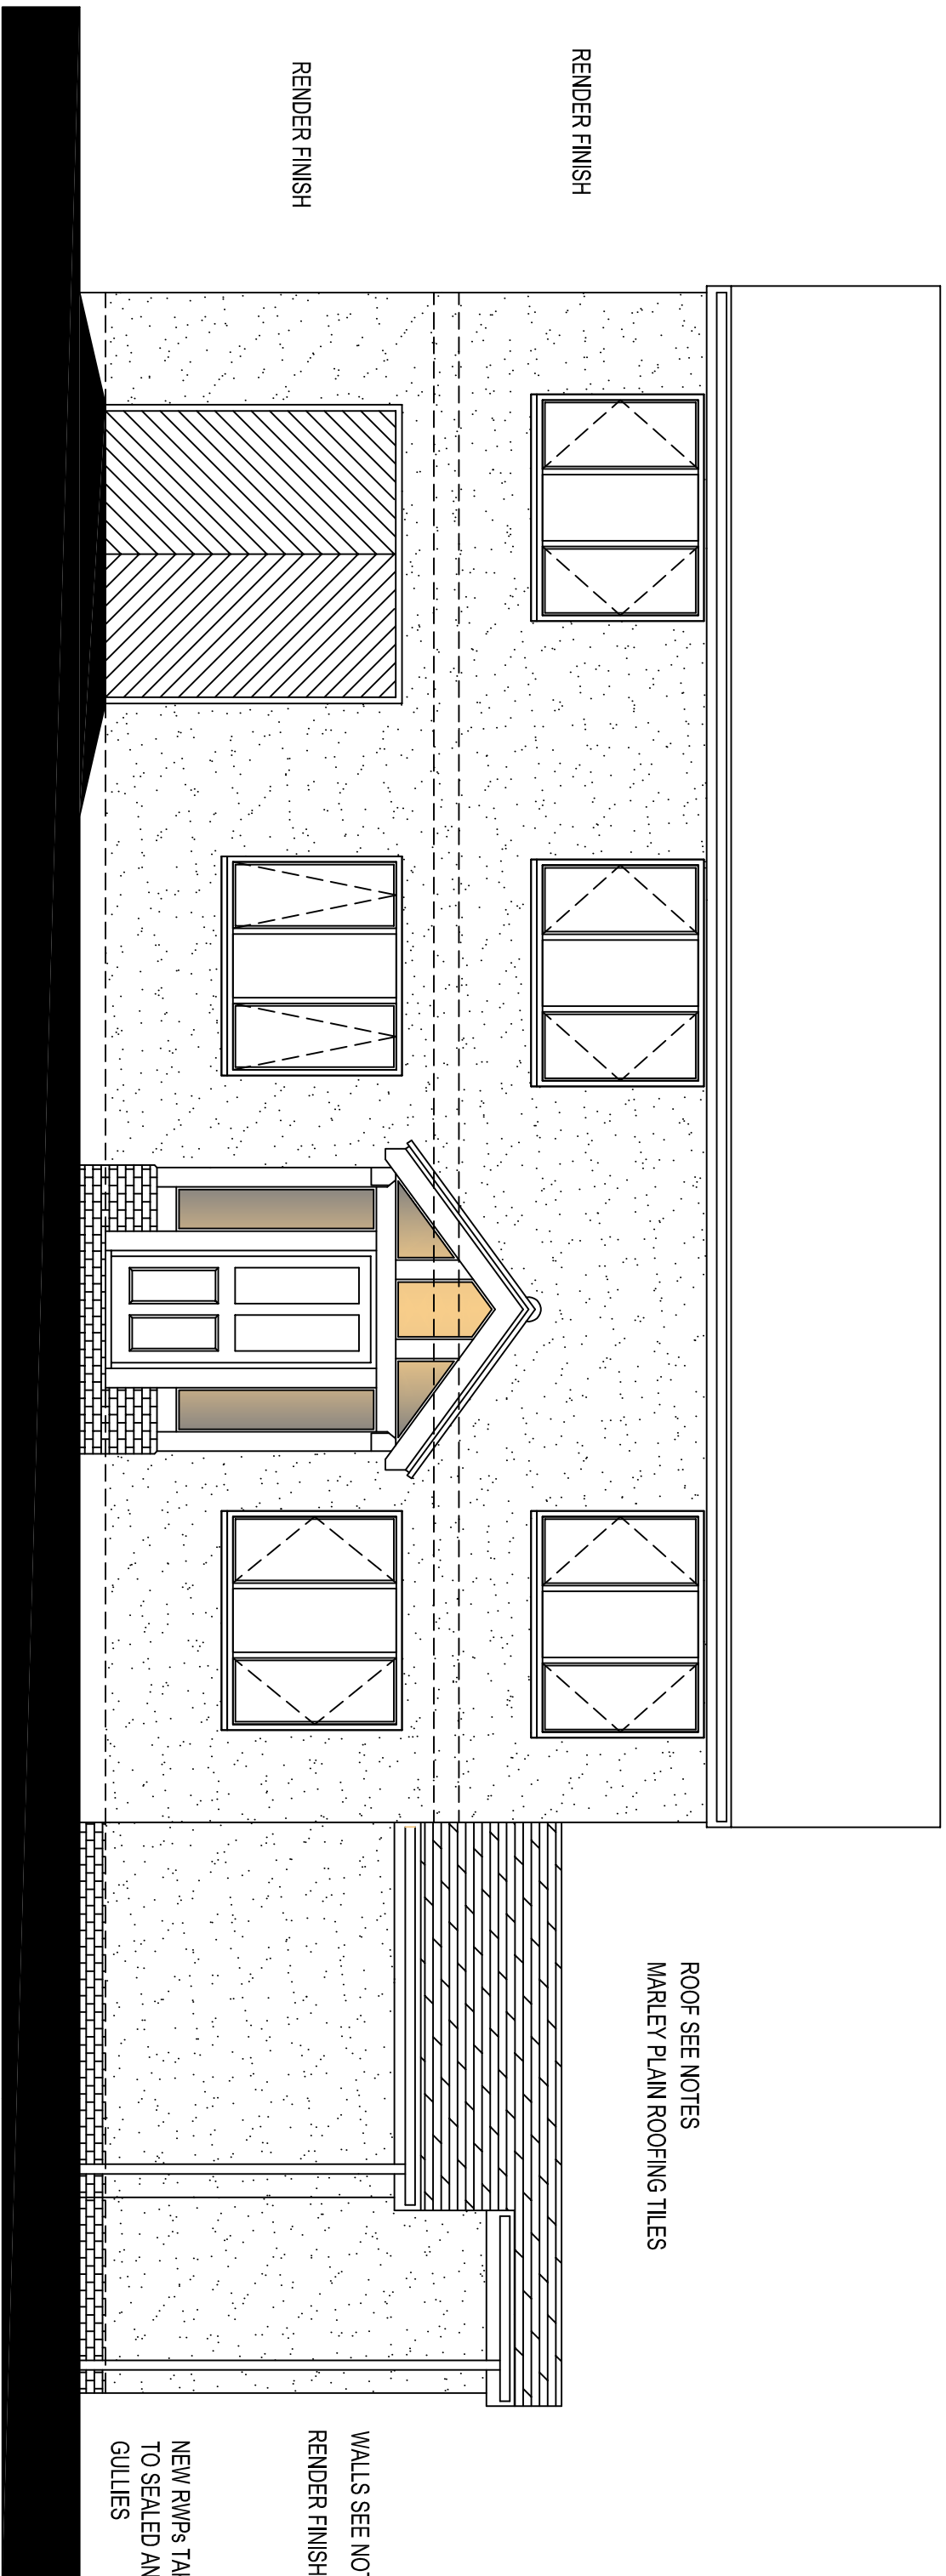


Proposed Front Elevation 1:50 @ A0

NEW TIMBER FRONT PORCH WITH OAK FRAMING BY SPECIALIST MANUFACTURER


NOTE: UNDER THE PARTY WALL, ACT THE CLIENT IS TO NOTIFY THE ADJOINING NEIGHBOUR IN WRITING OF THEIR INTENTION TO BUILD ON OR REAR TO THE BOUNDARY INDICATING THE START ON SITE AND COMPLETION DATES & DESCRIPTION OF THE PROJECT INVOLVED. THE ADJOINING NEIGHBOUR MUST BE ADVISED IN WRITING BY THE ARCHITECT OR STRUCTURAL ENGINEER SO AS NOT TO UNDERMINE ANY NEIGHBOURING FOUNDATIONS.

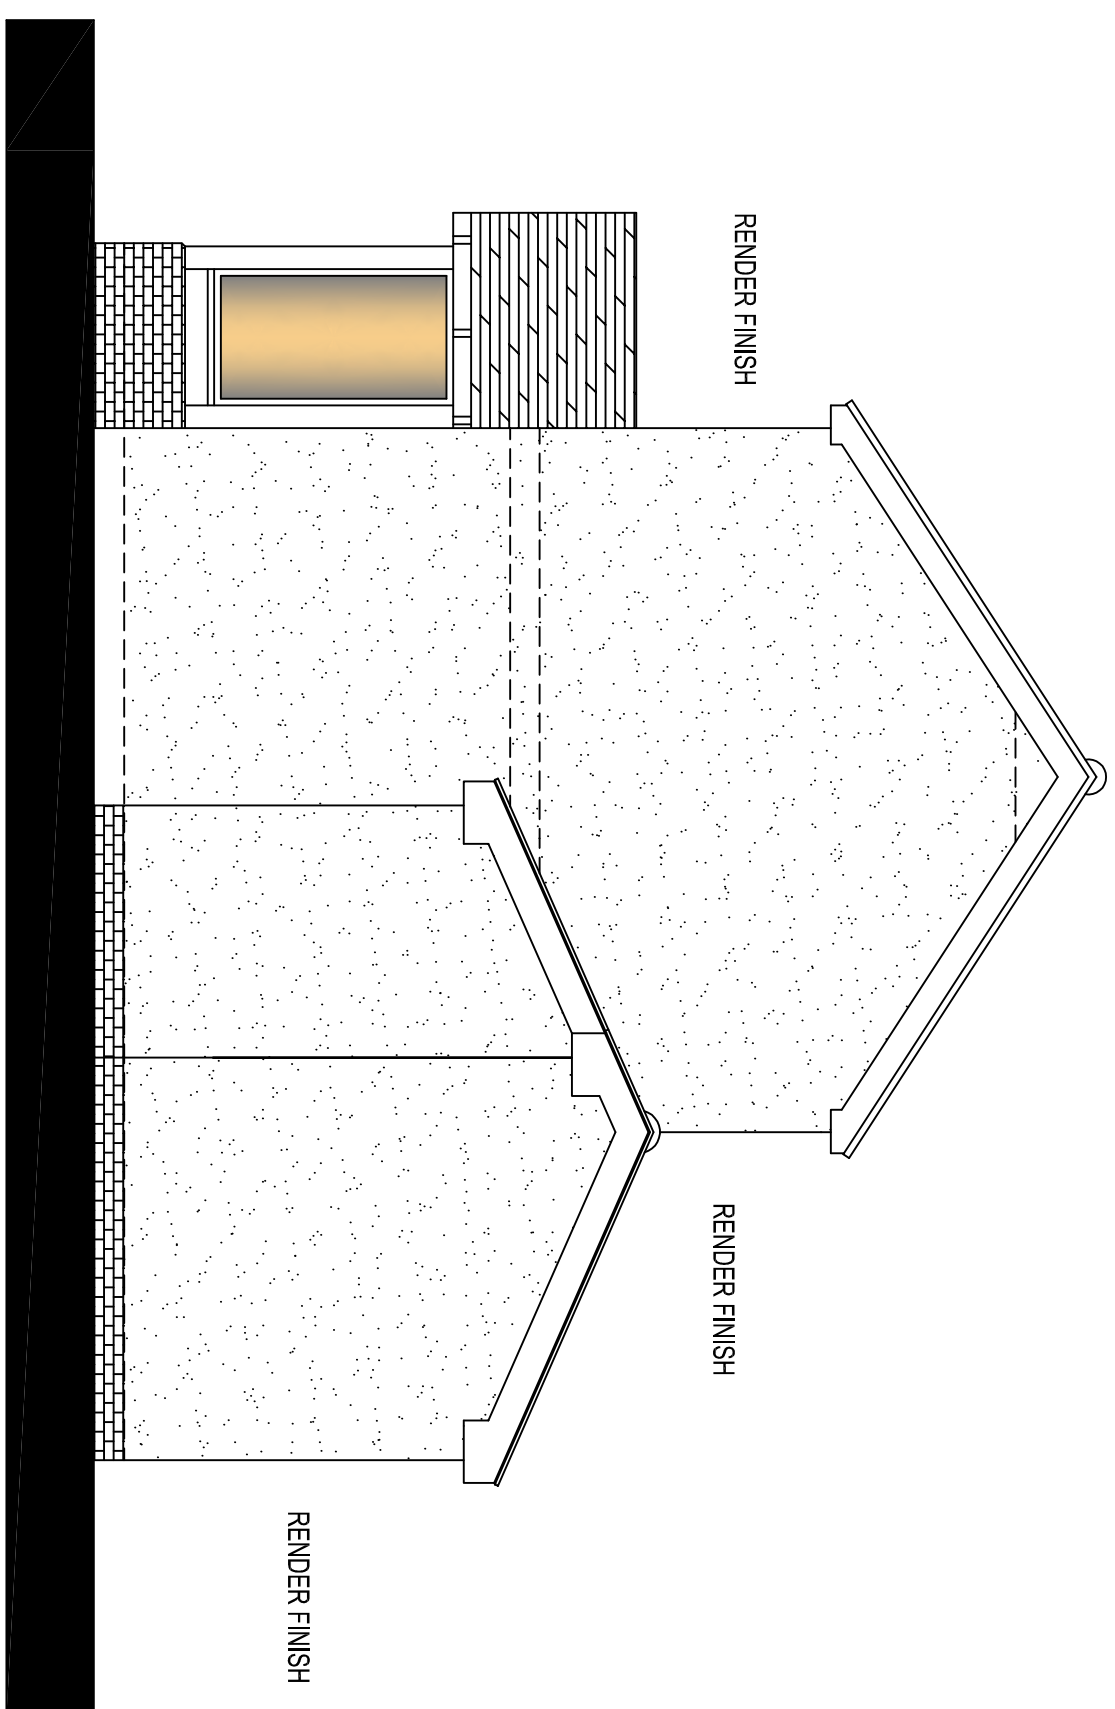


Proposed Side Elevation 1:50 @ A0

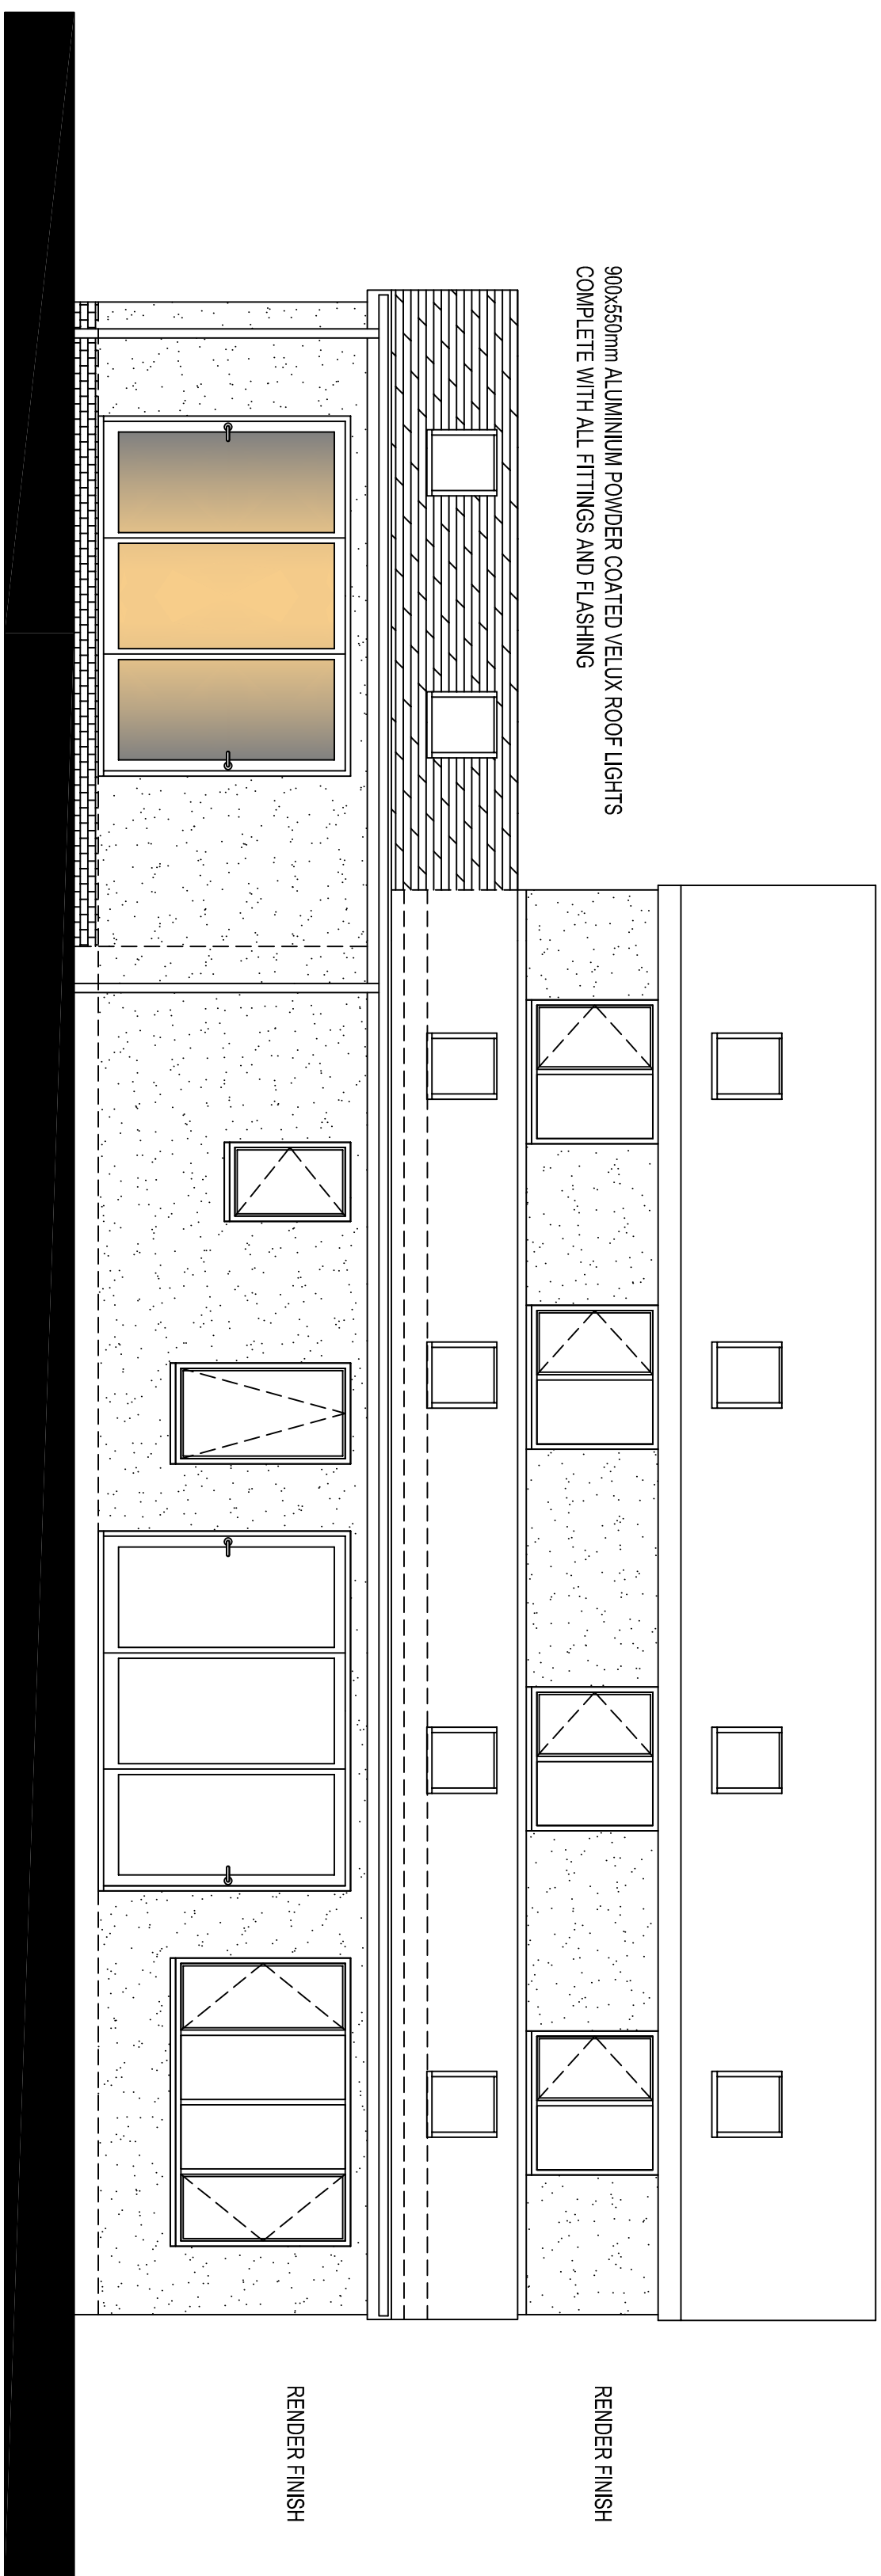



Proposed Rear Elevation 1:50 @ A0

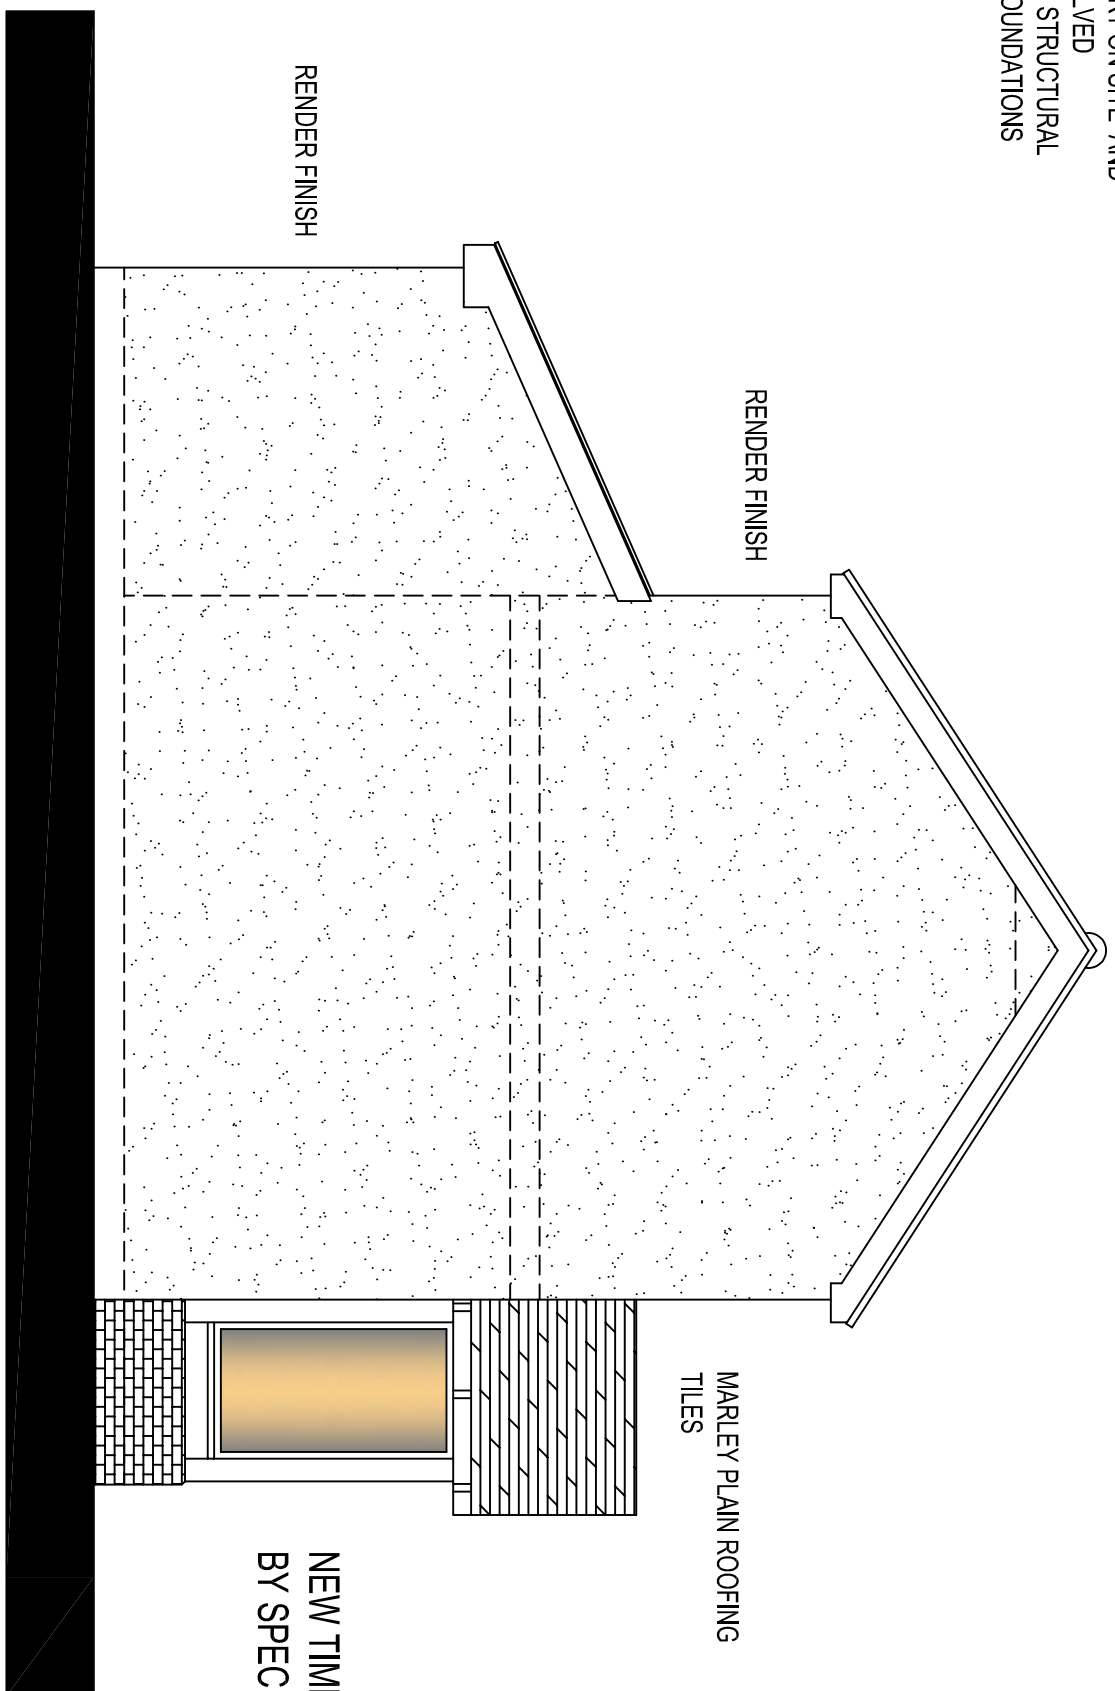

Proposed Side Elevation 1:50 @ A0

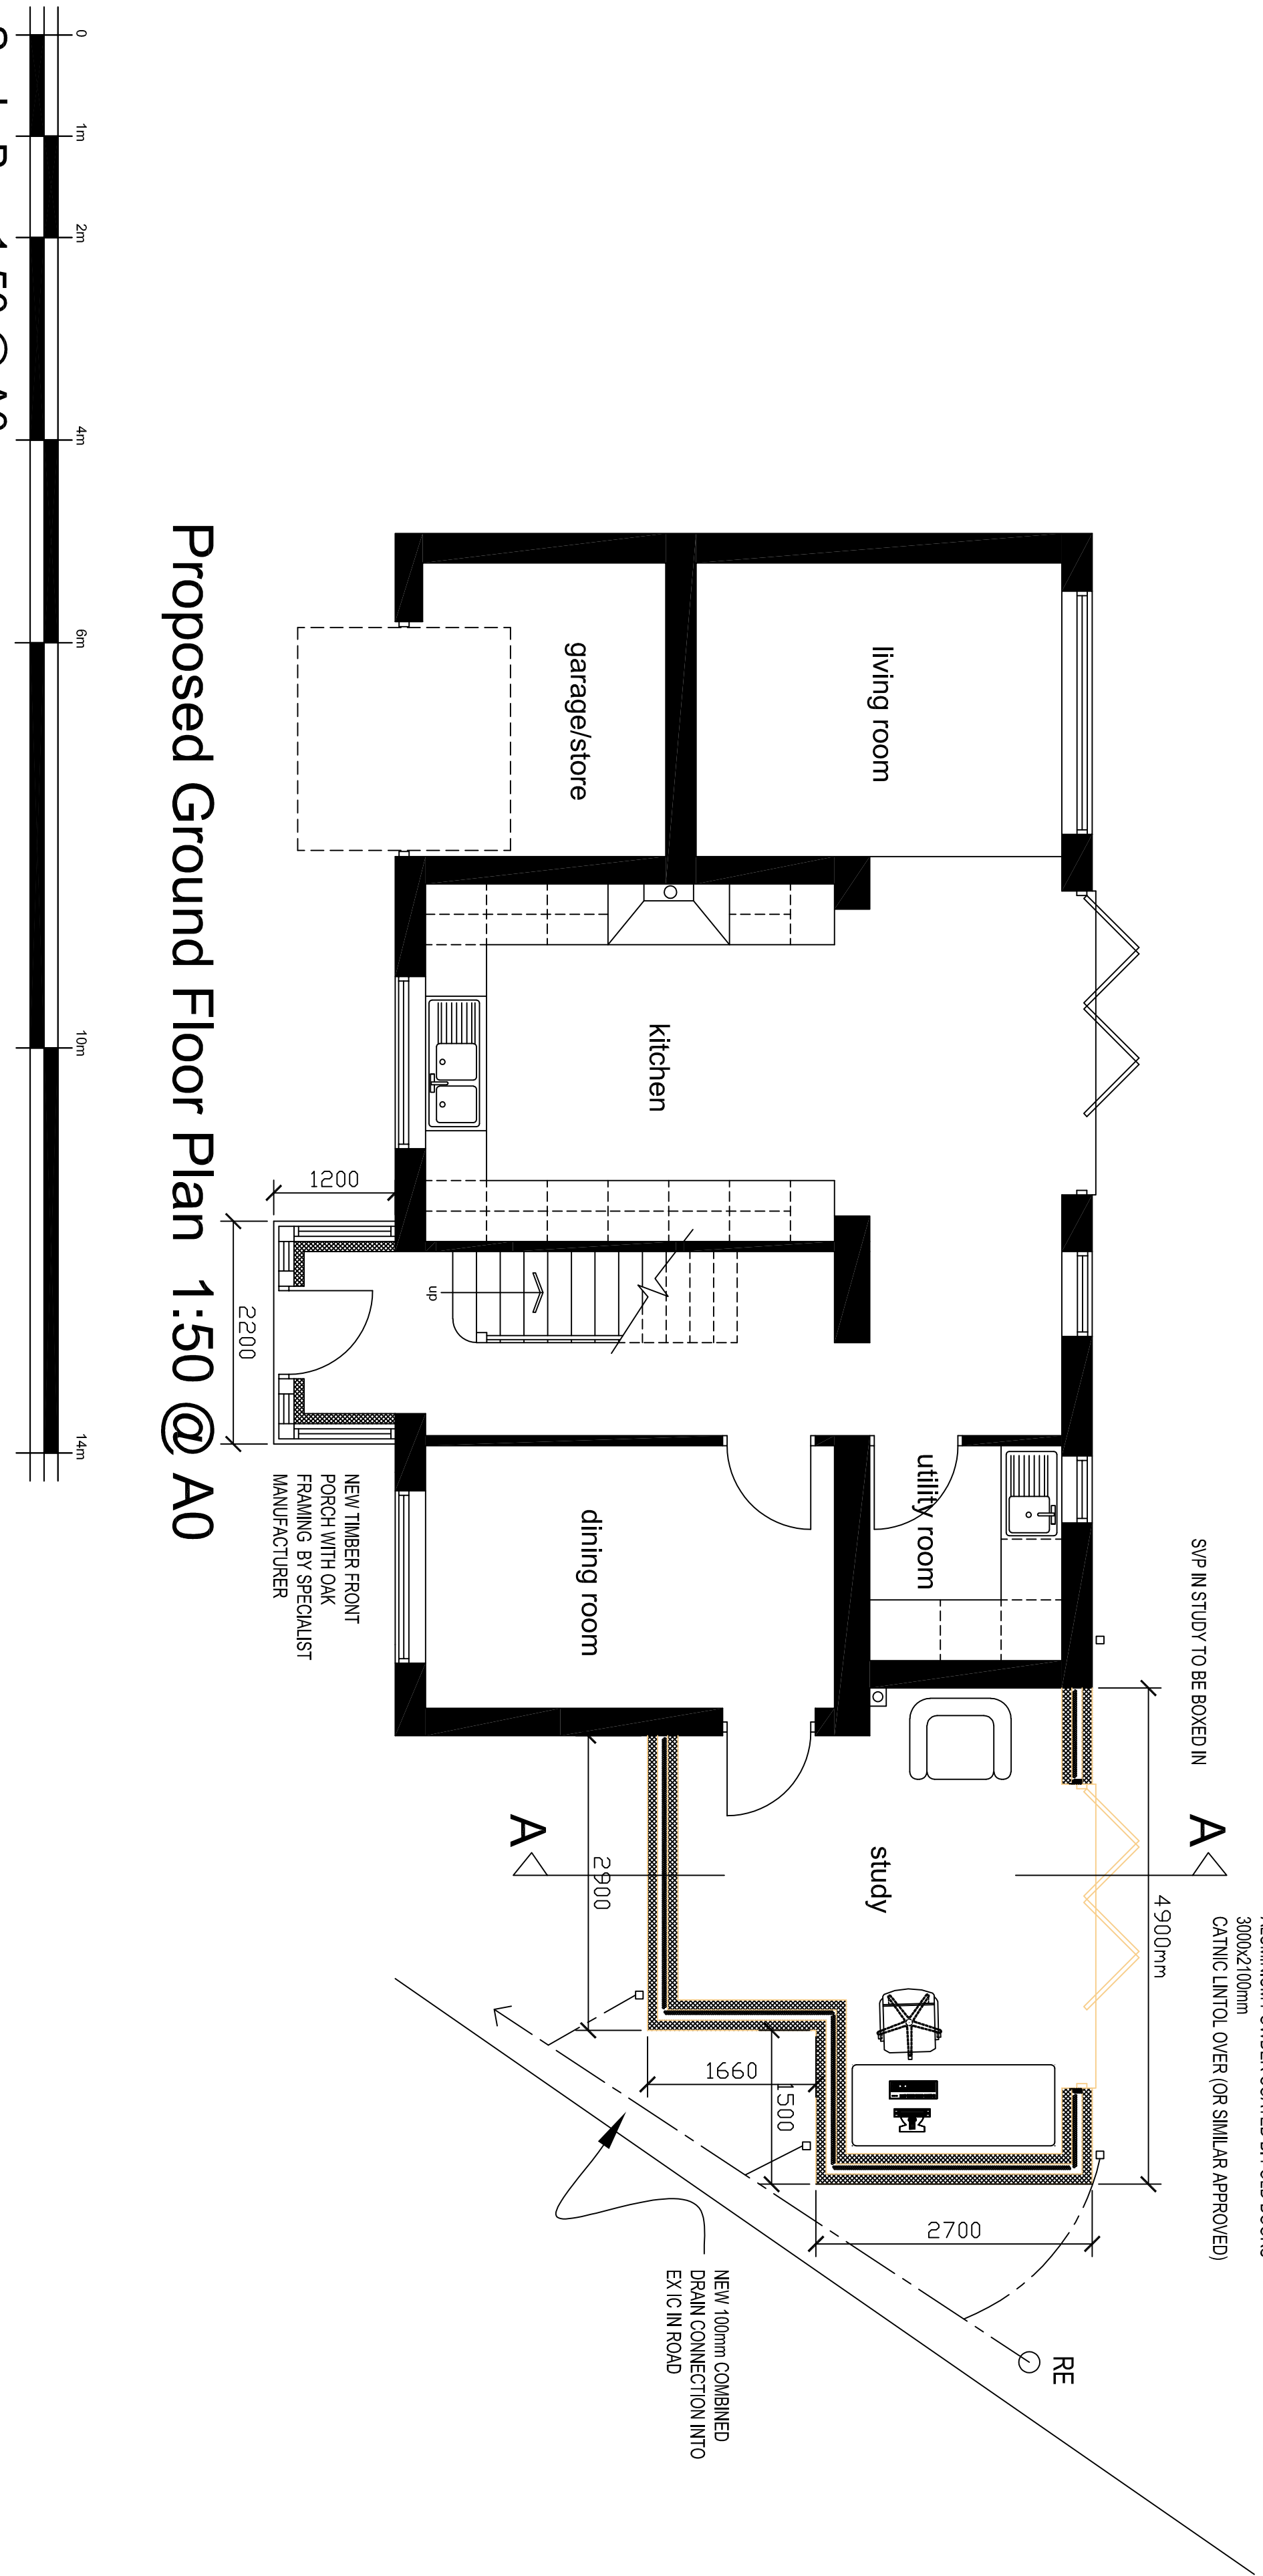

Proposed Ground Floor Plan 1:50 @ A0

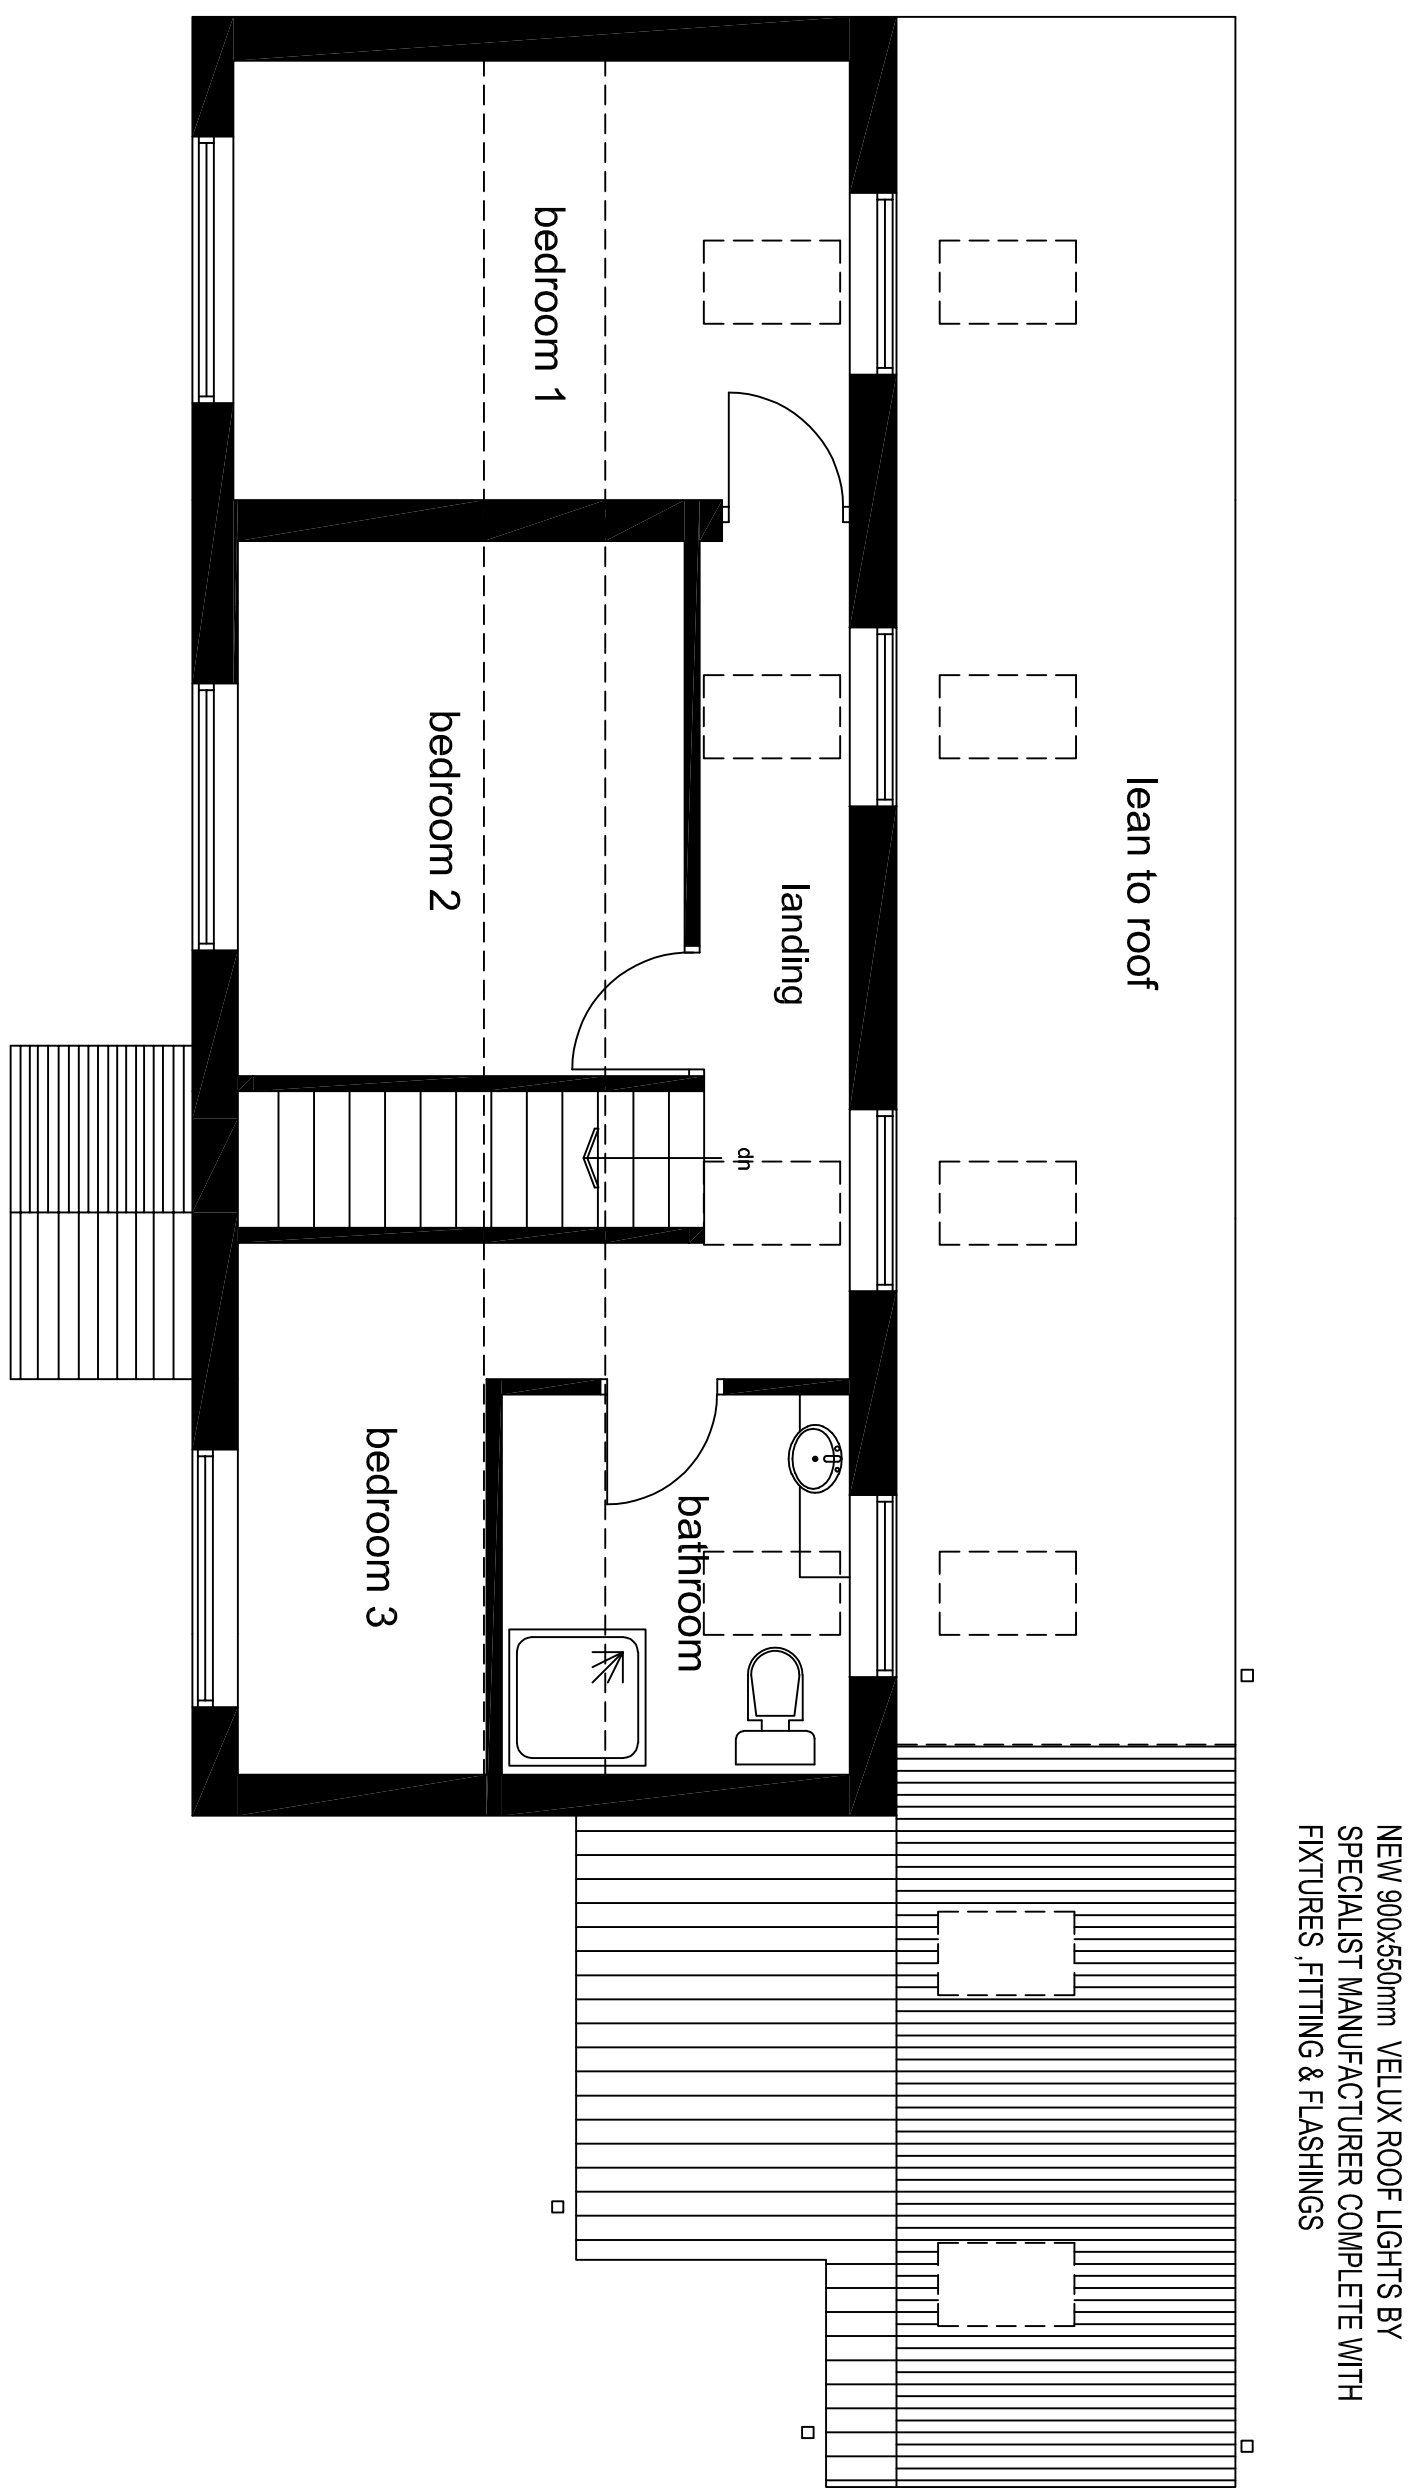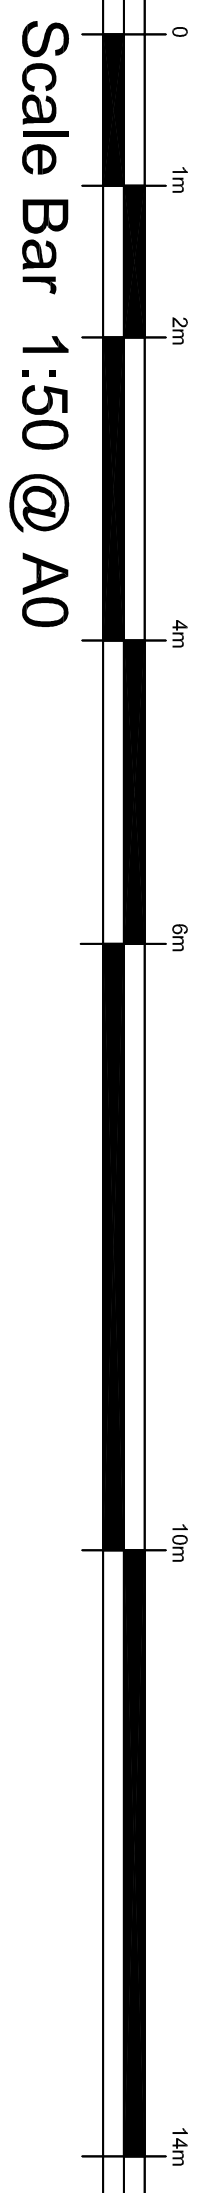

Proposed First Floor Plan 1:50 @ A0

Proposed Study & Porch Extension at 12 Thelma Avenue, Brown Edge, Stoke on Trent. ST6 8QN.
For Miss G. Brayford scale :- 1:50 date :- Feb 2022