
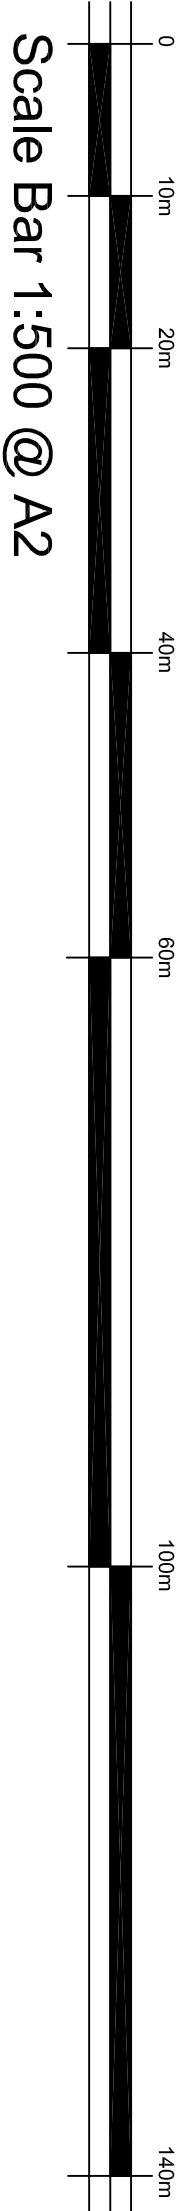


Crown Copyright and database rights 2022. OS 100031961 National Map Centre. Purchased 07/02/2022 1 year licence.

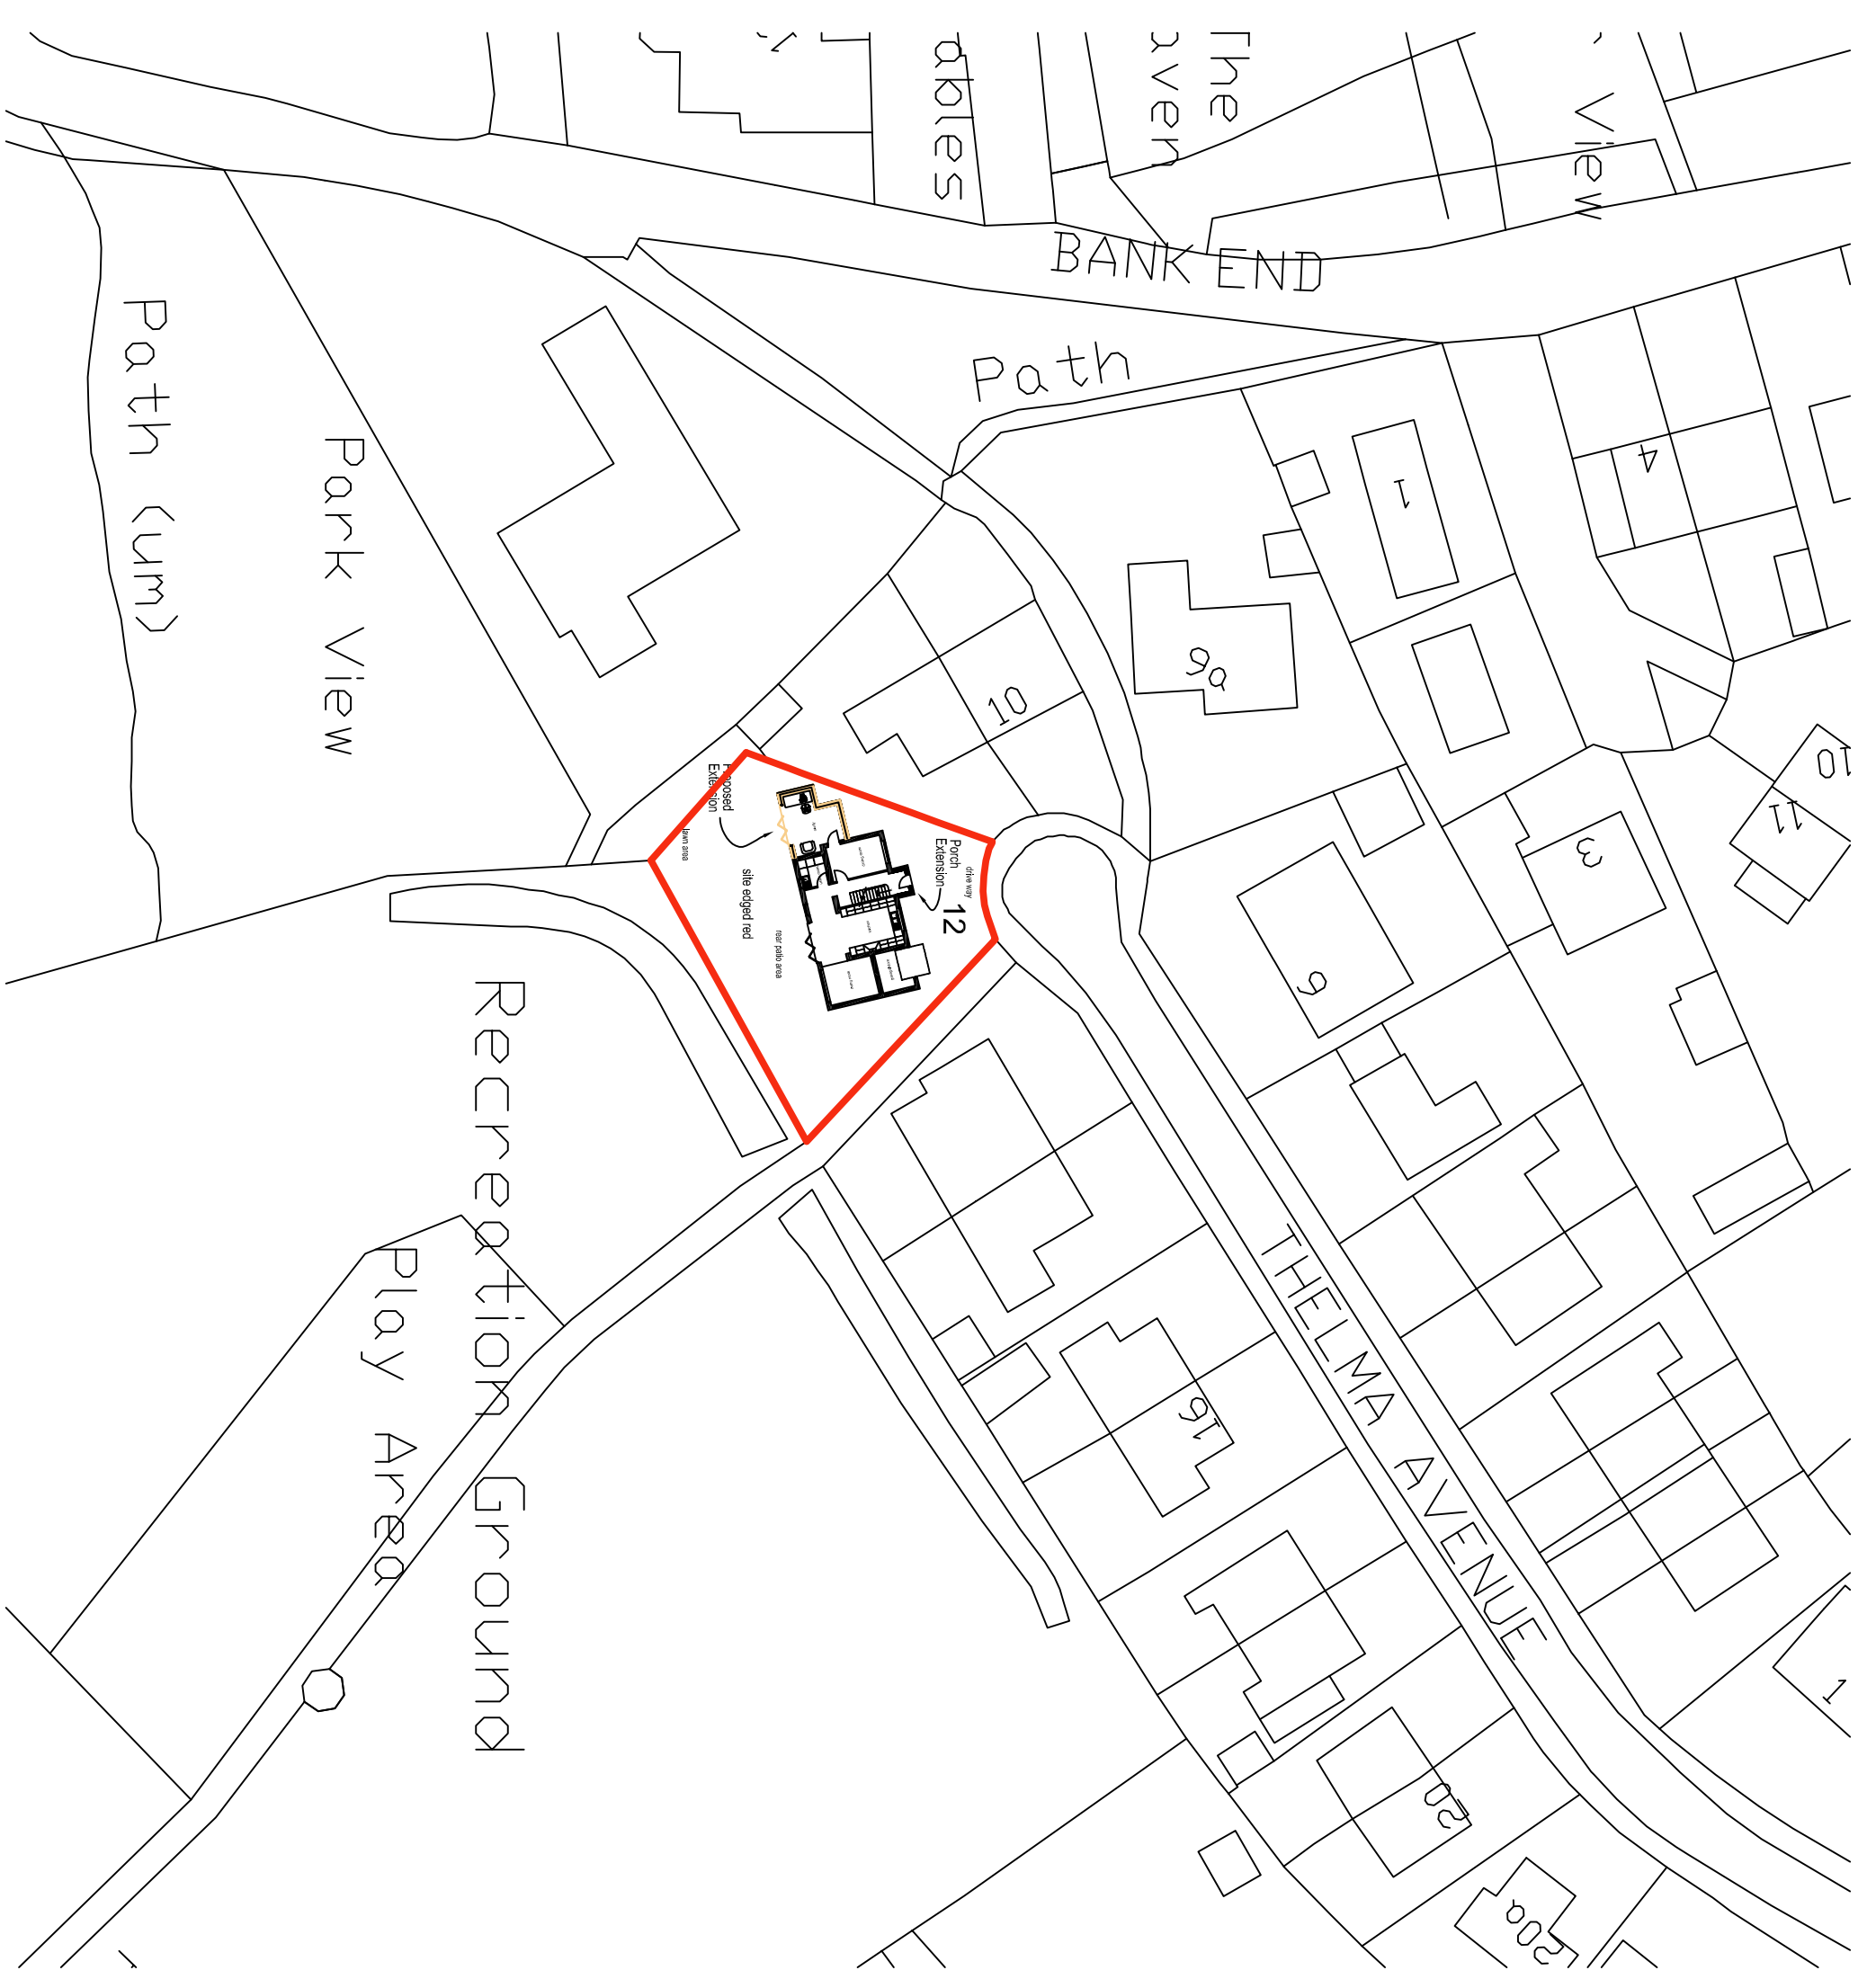

Proposed Study & Porch Extension at 12 Thelma Avenue, Brown Edge, Stoke on Trent. ST6 8QN.
For Miss G. Brayford scale :- 1:1250 & 1:500 date :- Feb 2022