



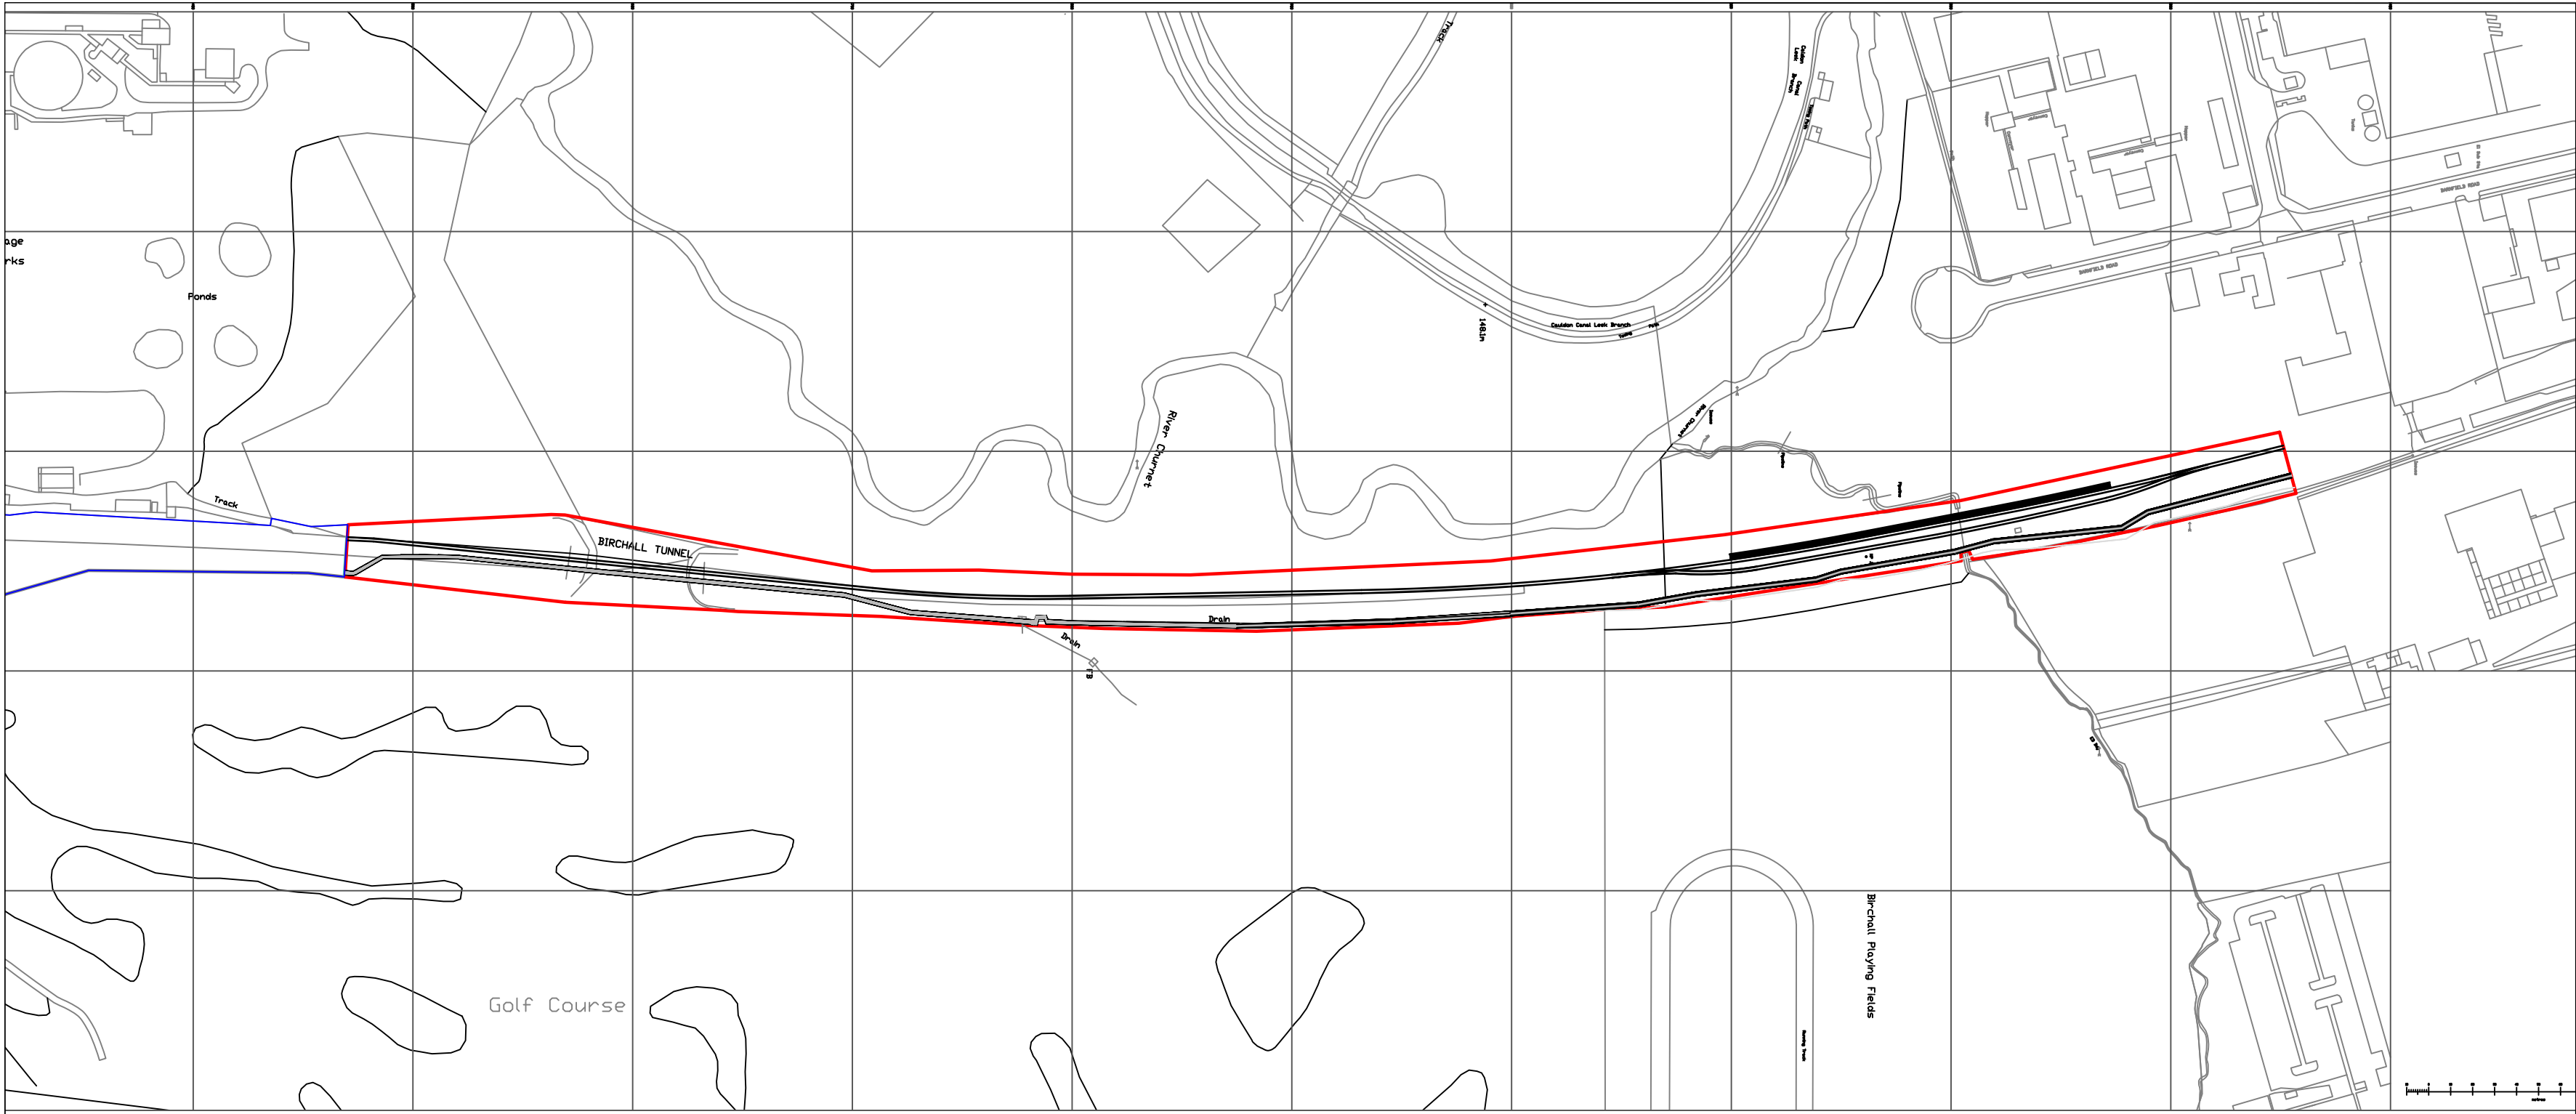

Scale bar: 10 0 10 20 30 40 50 60 70 80 90 100 metres

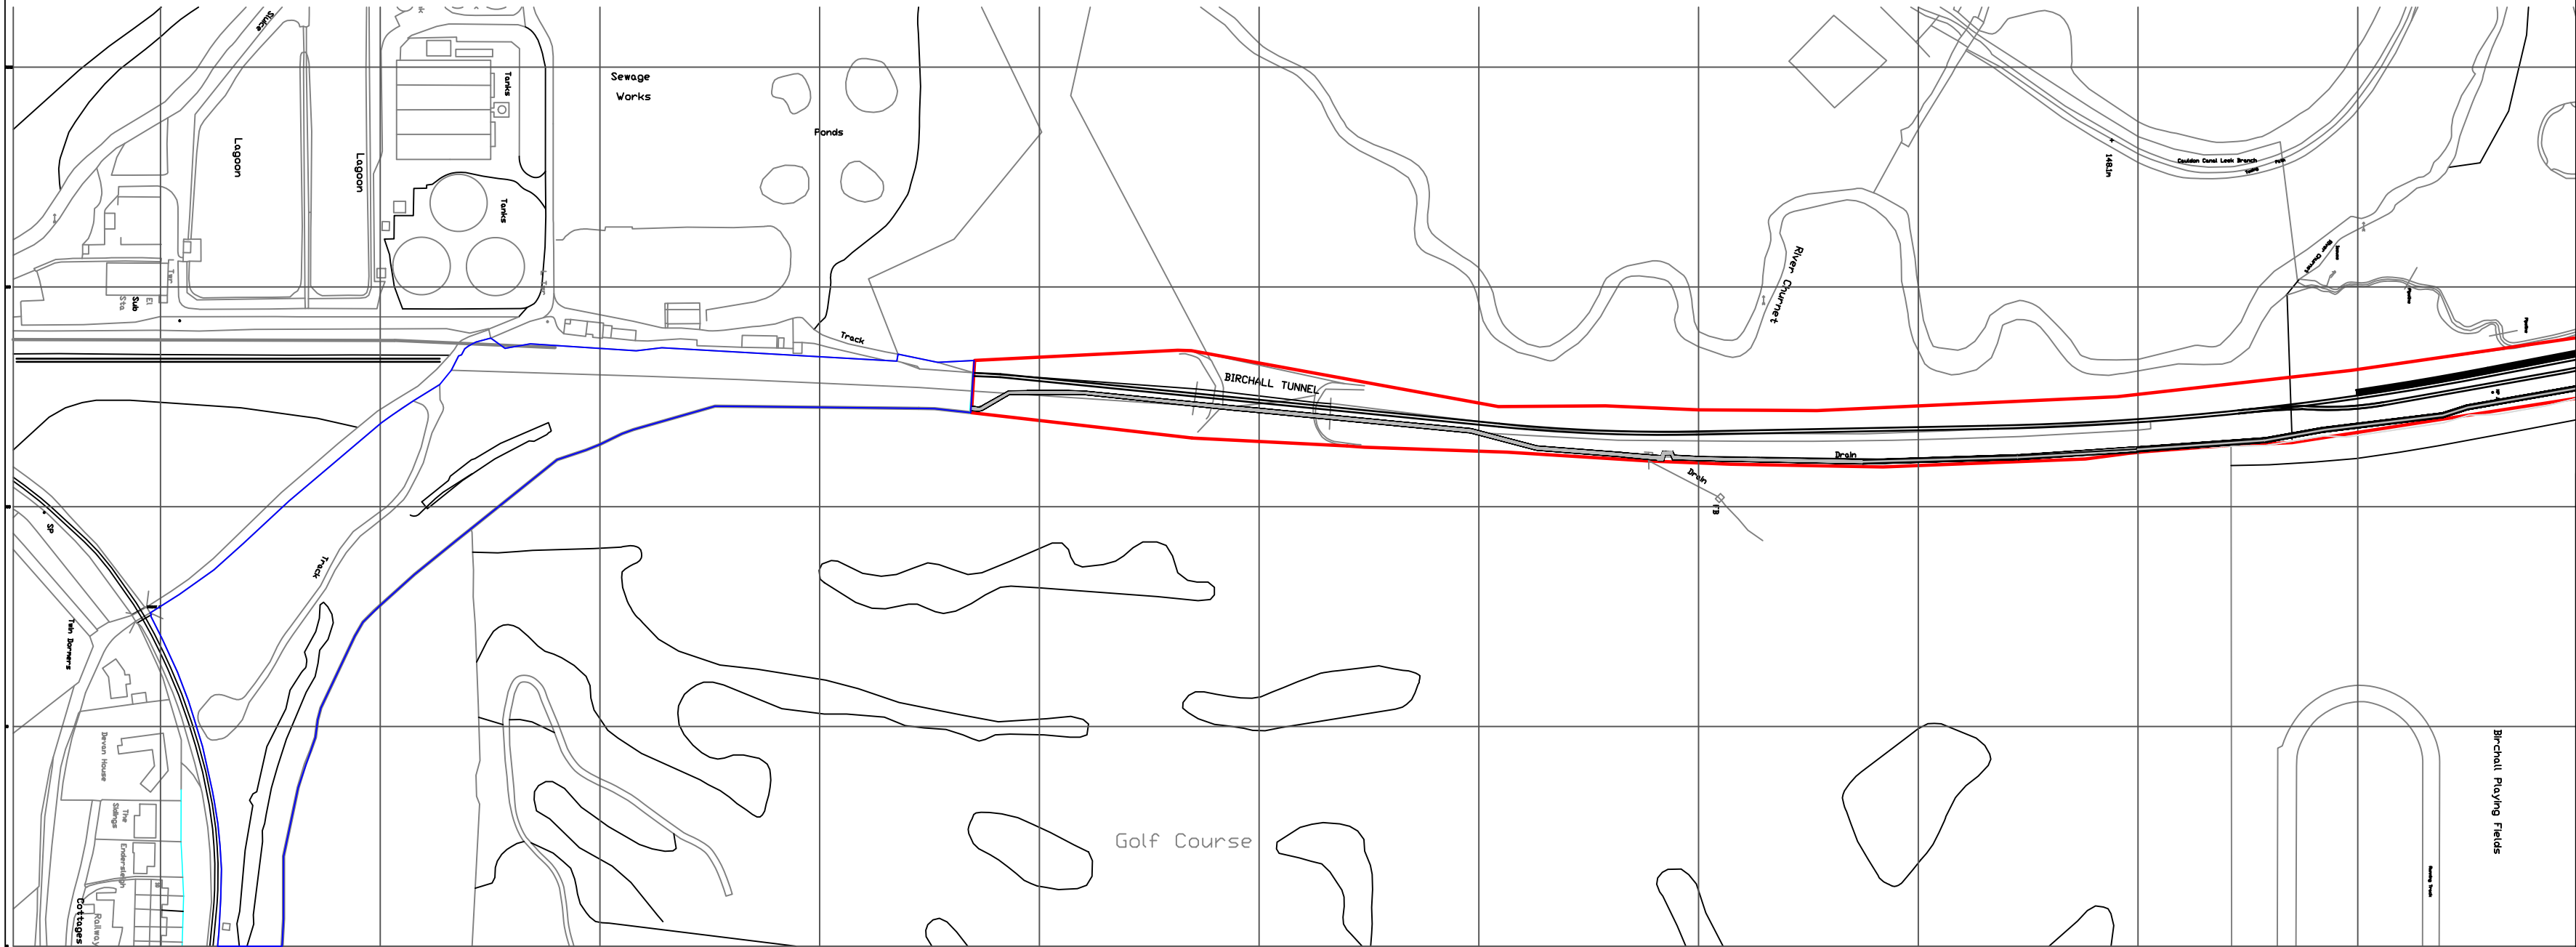

Scale bar: 10 0 10 20 30 40 50 60 70 80 90 100 metres

All dimensions to be checked on site prior to works commencing.
Copyright 2021.

Revision	Description	Date	By
JCA JONATHAN CORNES ASSOCIATES Building & Project Consultants			
Client: Churnet Valley Railway (1992) plc			
Project: Leek- Leekbrook Development			
Drawing: Location Plan			
Set up size: A2			
Scale: 1/2500		Drawn by: SL	
Date: 26.01.2022		Checked by: JPC Date: 26.01.22	
Drawing Number: 0000/01			Revision: C