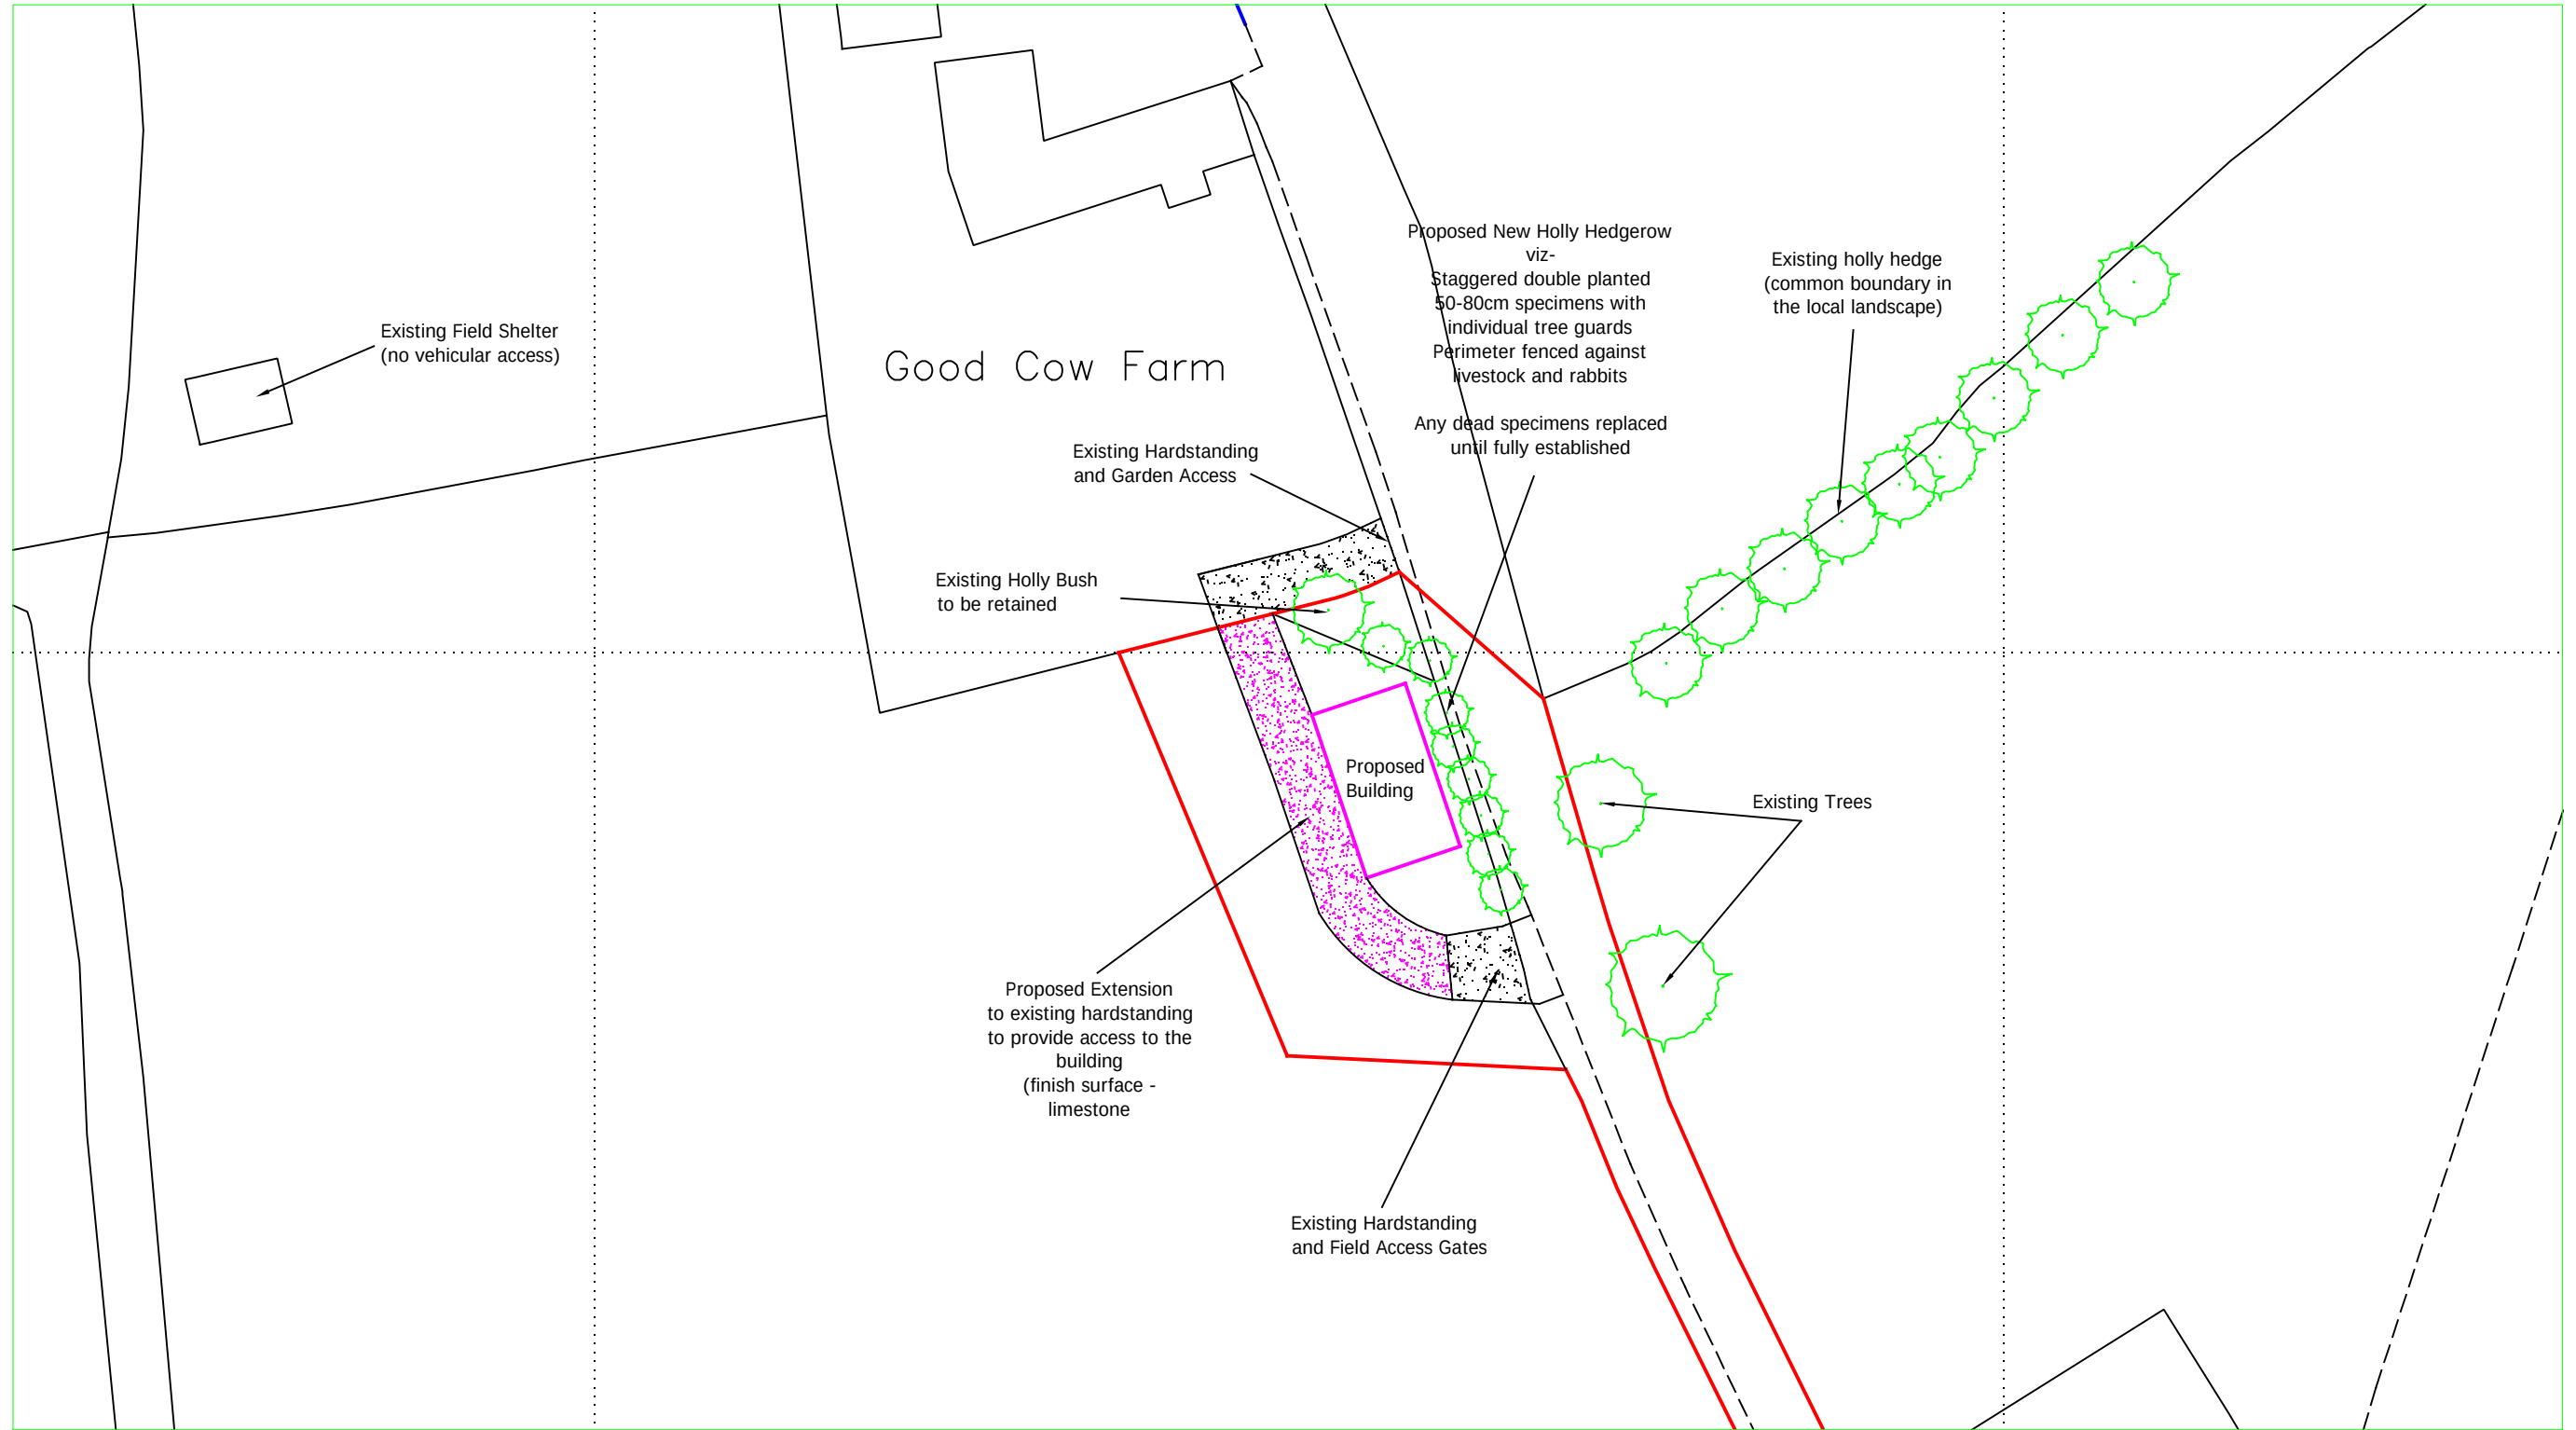


Reproduced from Ordnance Survey digital map data, 1:2500 scale, by permission of Ordnance Survey on behalf of The Controller of Her Majesty's Stationery Office.
© Crown copyright. All rights reserved. Licence Number: 100005813

Bagshaws LLP
Vine House, Ashbourne, Derbyshire. DE6 1AE
Telephone: 01335 342201 opt:2
www.bagshaws.com

Applicant:		Mr J Willox Good Cow Farm, Horton, Nr Leek, ST13 8QD	
Proposal:		Proposed Agricultural Building	
Scales:		1:500 @ A3	Detail: Block plan
Date:		18th February 2022	Drawing No. JW-002