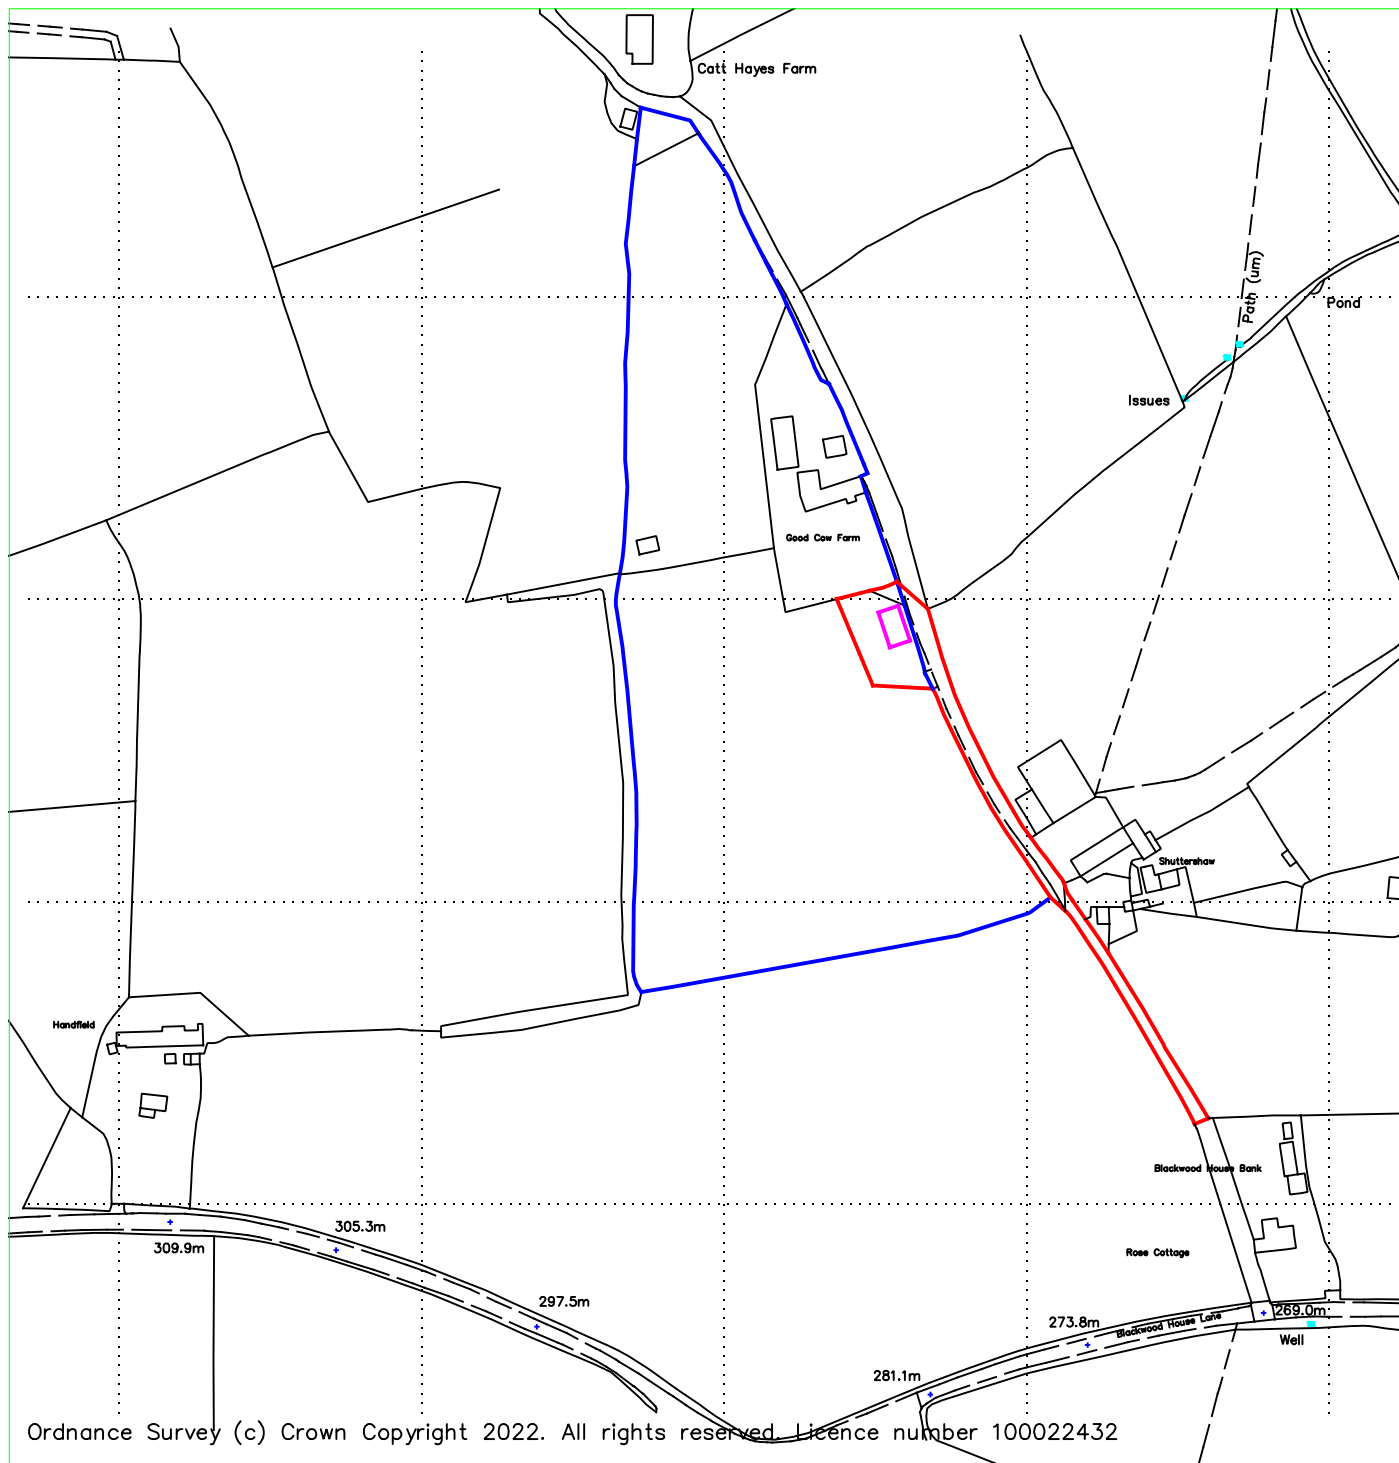


Reproduced from Ordnance Survey digital map data, 1:2500 scale, by permission of Ordnance Survey on behalf of The Controller of Her Majesty's Stationery Office.
© Crown copyright. All rights reserved. Licence Number: 100005813

Bagshaws LLP

Vine House, Ashbourne, Derbyshire. DE6 1AE
Telephone: 01335 342201 opt:2
www.bagshaws.com

Applicant:

Mr J Willox
Good Cow Farm, Horton, Nr Leek, ST13 8QD

Proposal:

Proposed Agricultural Building

Scales:

1:2500 @ A4

Detail:

Location plan

Date:

18th February
2022

Drawing No.

JW-001