THIS DRAWING HAS BEEN PREPARED FOR THE PURPOSE OF OBTAINING PLANNING / BUILDING REGULATIONS APPROVAL ONLY. THE SITE BOUNDARIES MARKED ON THIS DRAWING ARE INDICATIVE ONLY. CLIENT TO TAKE FULL REASONABILITY FOR DEFINING THE EXACT POSITION OF SITE BOUNDARIES PRIOR TO START OF WORK, AND FOR COMPLYING WITH ALL STATUTORY OBLIGATION UNDER THE PARTY WALL ACT.

Planning Issue Only

All dimensions, construction details and specification details contained on this drawing are for planning purposes only. All are to be checked and agreed on site with Client / Building Inspector as applicable prior to construction.

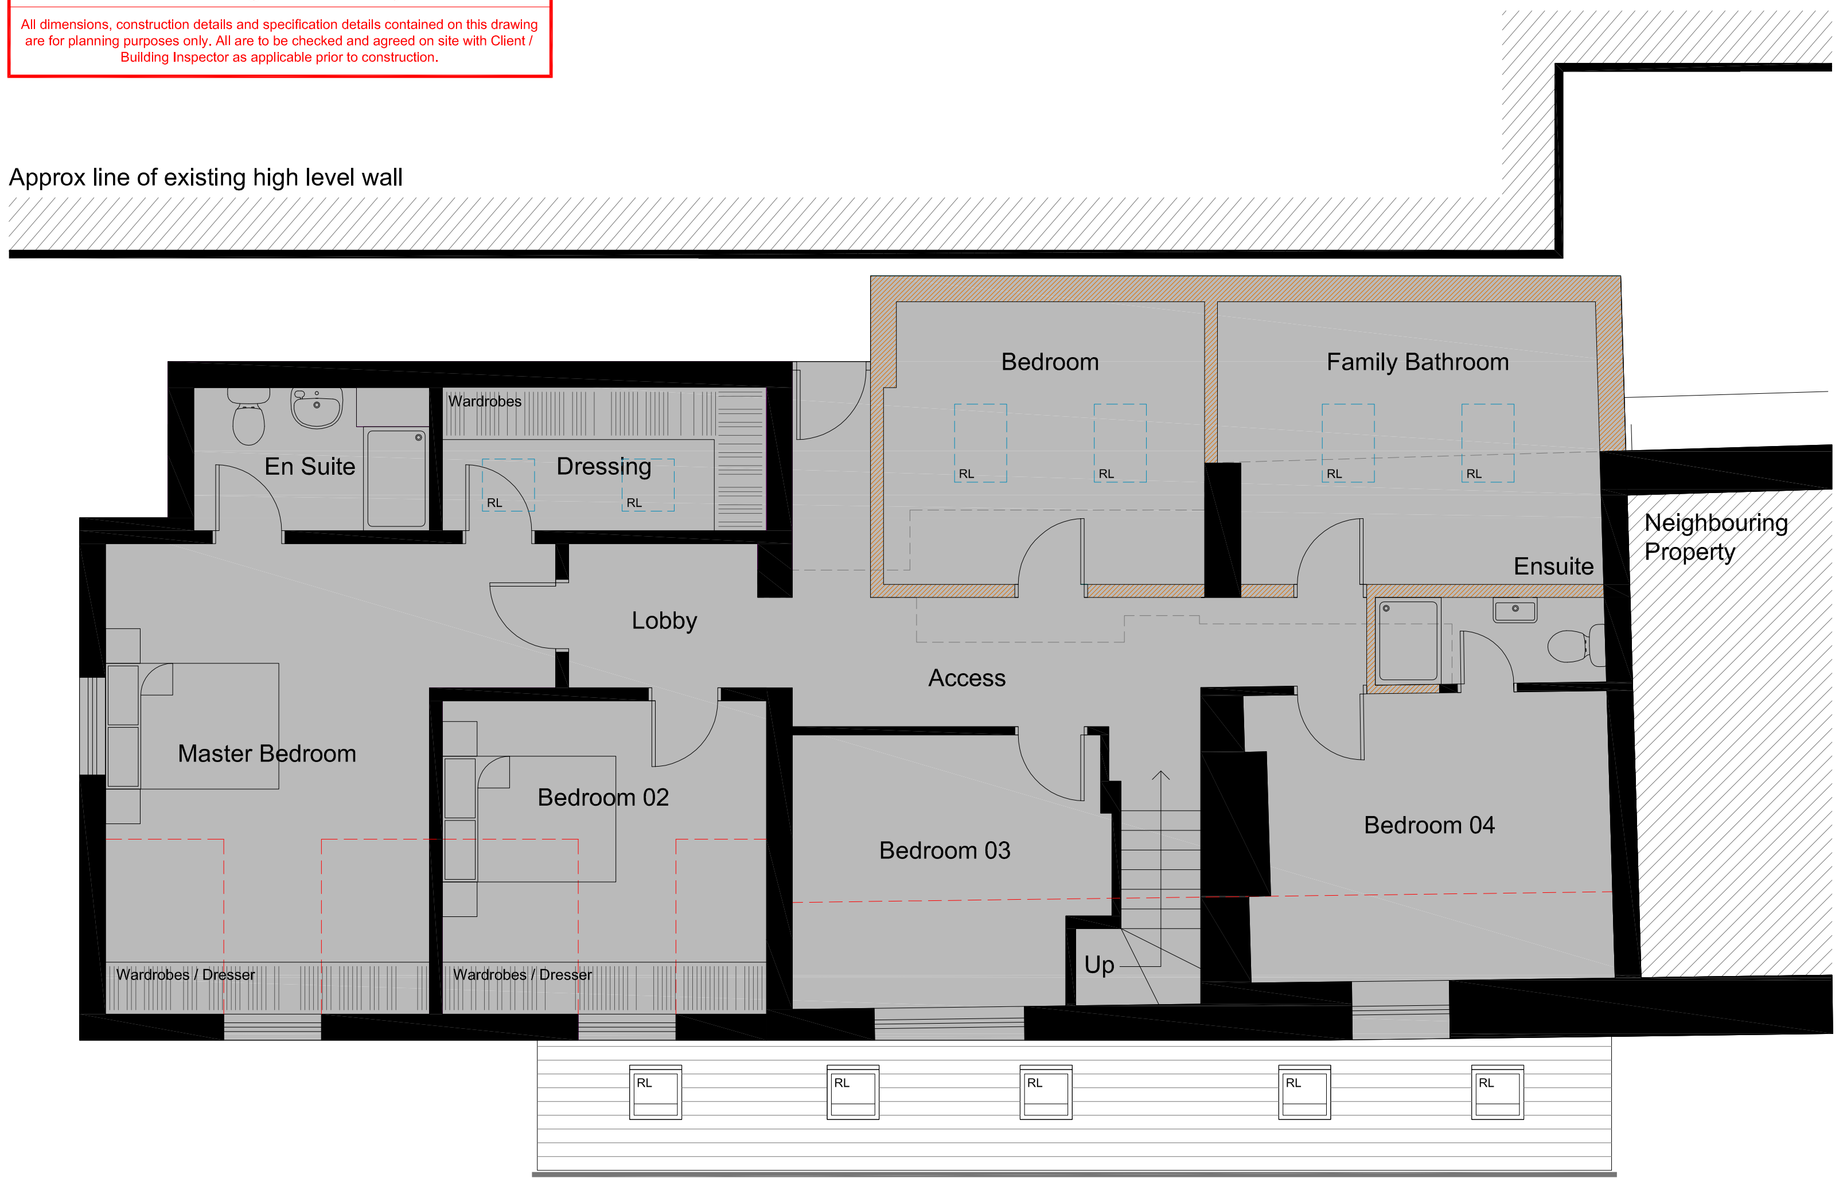

Proposed First Floor Plan 1:50

0m 1m 2m 3m 4m 5m Scale Bar 1:50

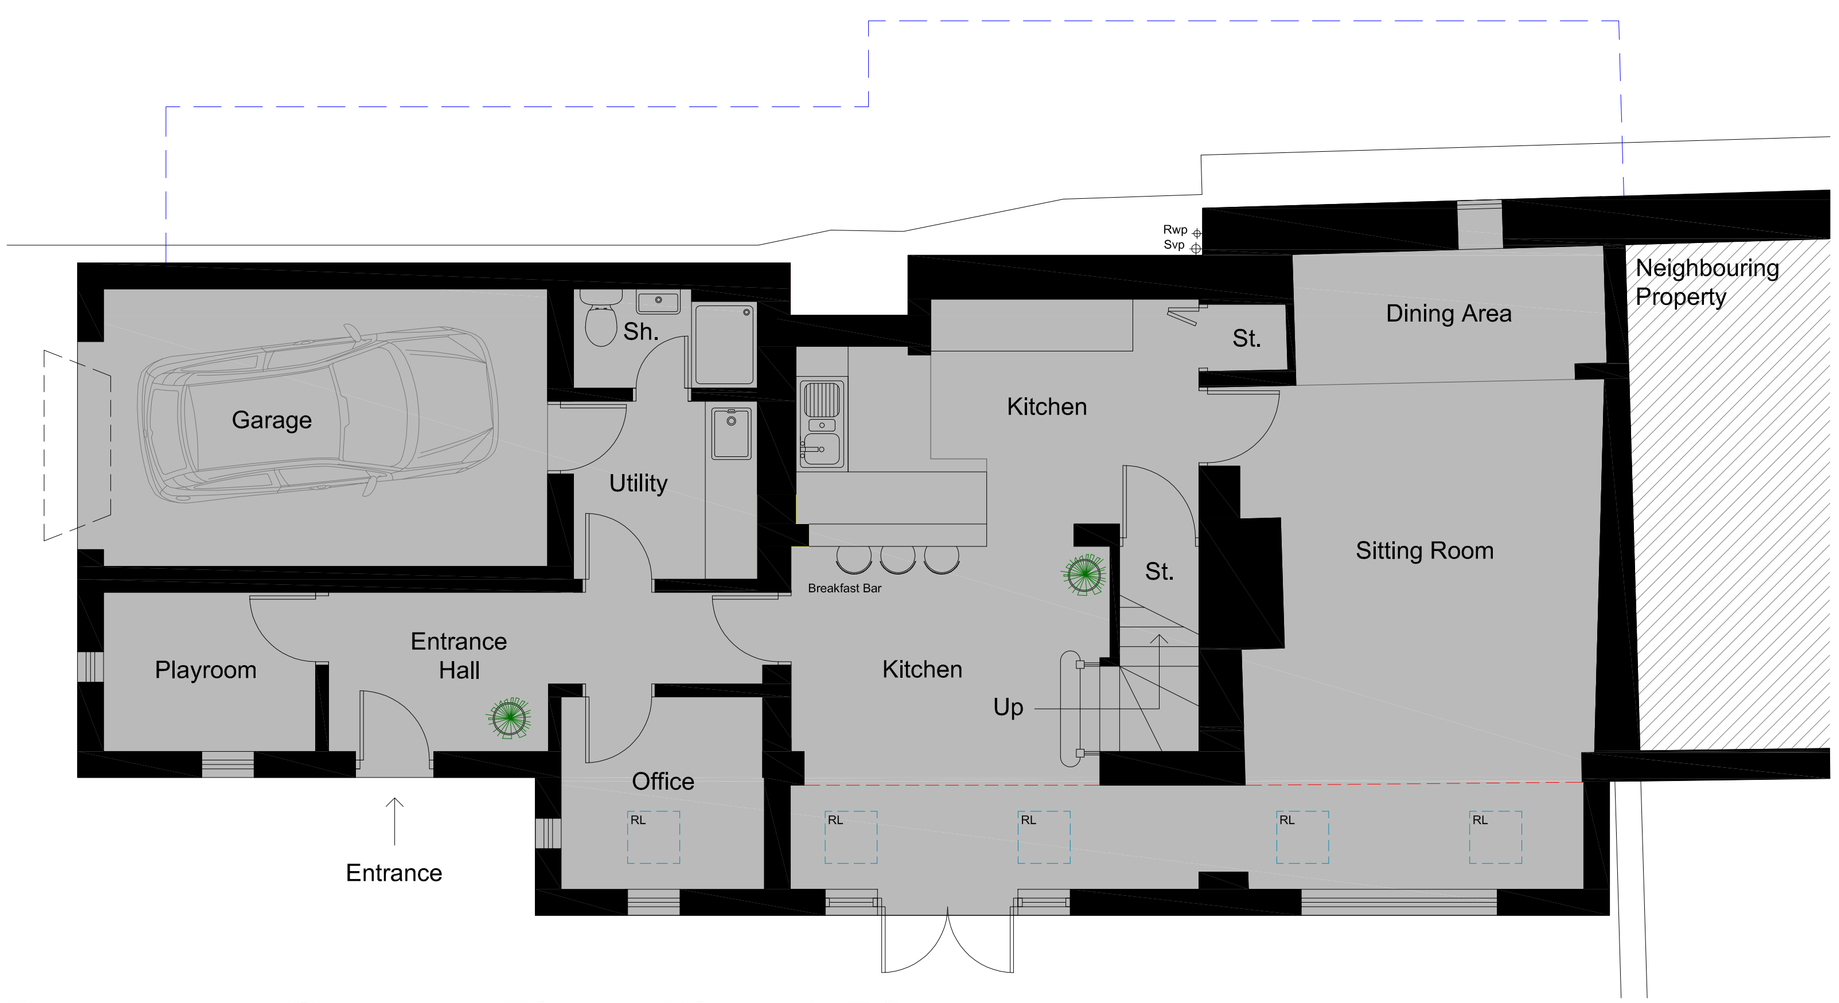

Proposed Ground Floor Plan 1:50

0m 1m 2m 3m 4m 5m Scale Bar 1:50



Proposed Side Elevation 1:50

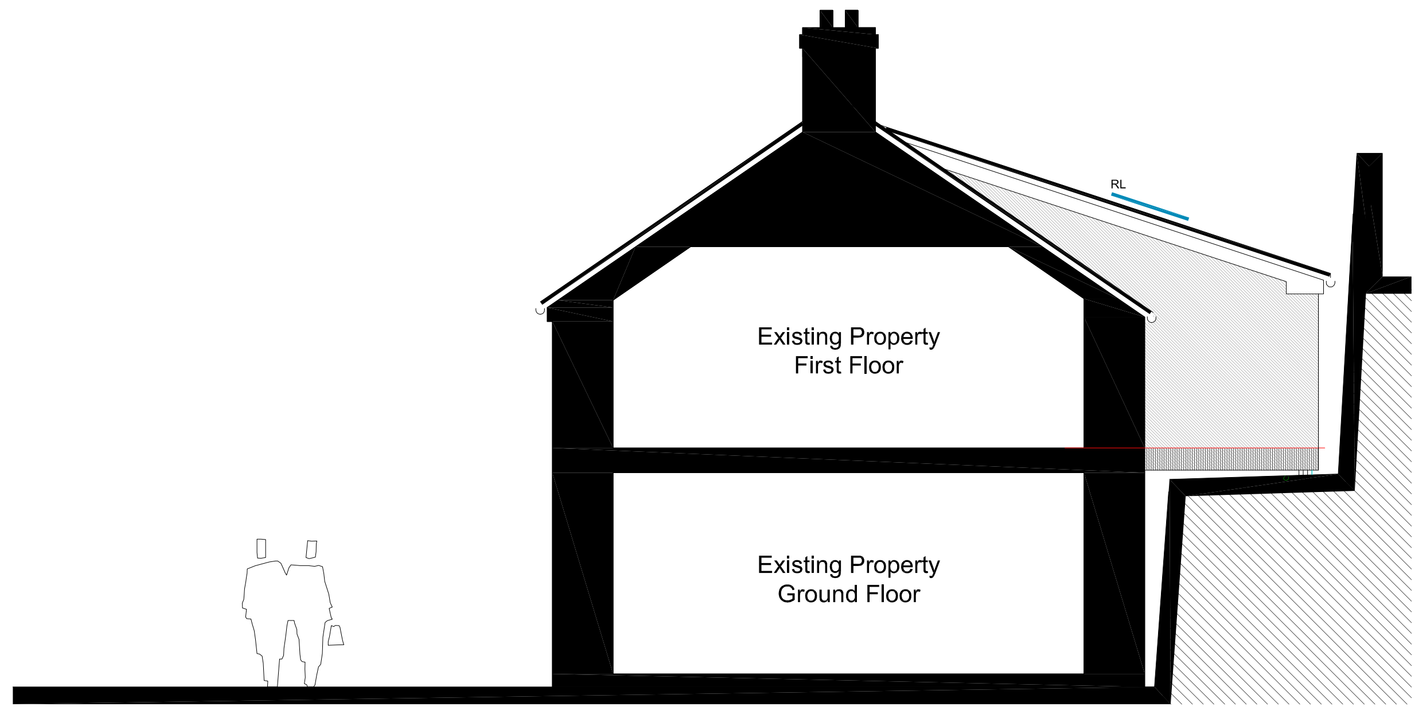

Pr. Sectional Elevation 1:50

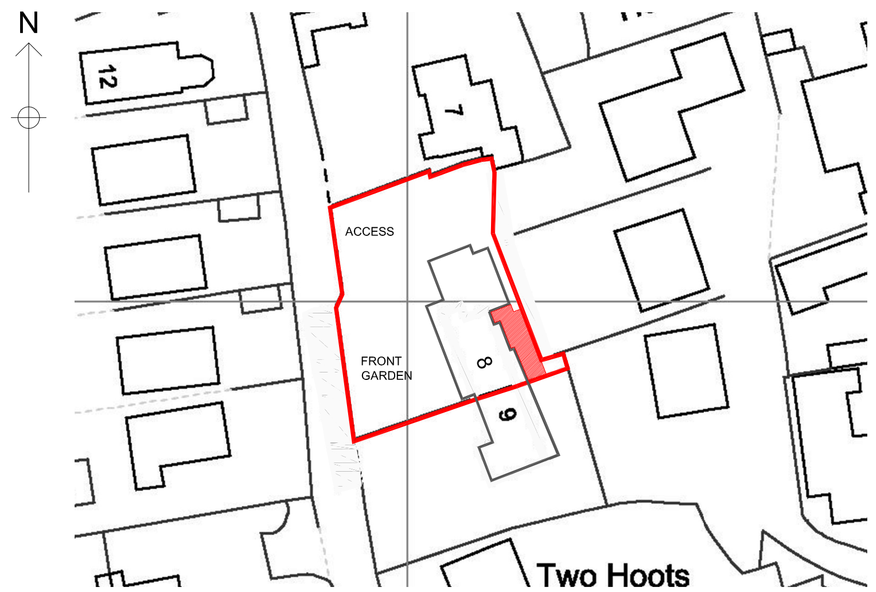

Pr. Block Plan 1:500

0m 10m 20m 30m 40m 50m Scale Bar 1:500

Rev	Comment	Date

THIS DRAWING INDICATES DESIGN INTENT ONLY. ALL DETAILS ARE TO BE CHECKED ON SITE BY THE CONTRACTOR PRIOR TO CONSTRUCTION. THE CONTRACTOR TO TAKE FULL RESPONSIBILITY FOR ALL TECHNICAL DETAILS, ARRANGEMENTS, LAYOUTS, SIZES AND SPECIFICATION DETAILS. ALL DETAILS ARE TO BE CHECKED AND APPROVED BY BUILDING CONTROL PRIOR TO CONSTRUCTION.

Building Plans ***Drawn & Submitted*** *for Planning and Building Regulations Approval*
All dealings with Local Authority / Free Quotes & Advice

35 Spitfire Way,
Tunstall,
Stoke-on-Trent
ST6 0XQ

Rob Williams
Tel: 07947 211 467
Email: cds_@live.co.uk

FREE QUOTES & ADVICE

Construction Drafting Services Cds

- **Client:** MR & MRS D GOODWIN
- **Project:** ALTERATIONS EXTENSION TO No 8 BACK LANE BROWN EDGE, STOKE ON TRENT, ST6 8QS.
- **Status:** FOR PLANNING APPROVAL PURPOSES ONLY
- **Title:** PROPOSED PLANS & ELEVATIONS
- **Drawing No:** PL 02
- **Scale:** 1:50 @A1
- **Date:** FEB 2022