





Ordnance Survey, (c) Crown Copyright 2021. All rights reserved. Licence number 100022432
Contractor to assess for below ground services.

Site Location Plan

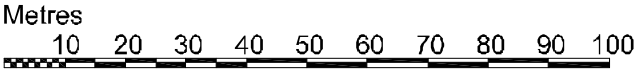

SCALE 1:1250

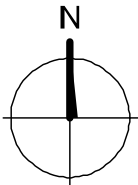

DBD Architectural Consultancy Ltd ©2021

- 1. Copyright is vested with DBD Architectural Consultancy Ltd.
- 2. All dimensions to be checked on site before proceeding.
- 3. Contractor to check/adjust dimensions of new work to suit existing conditions. Do not assume existing structure or details are plumb, square or level.
- 4. Contractor must notify the architect of any discrepancies before proceeding.
- 5. All drawings to be read in conjunction with all other consultants drawings and specs.

Rev	Date	Description

DBD Architectural Consultancy Ltd
50 Broad Street, Leek,
Staffordshire, ST13 5NS
01538 383118
mail@dbdconsultants.co.uk
www.dbdconsultants.co.uk

Mr & Mrs Reeves
Broadhurst Farm
Waterhouses
ST10 3LQ

Construction of menage

Location Plan

Stage: Planning

Sheet: A2	Date: 05.09.21	Page No: 2155
Scale: 1:250		
Drawing Number: PL 10		