


A

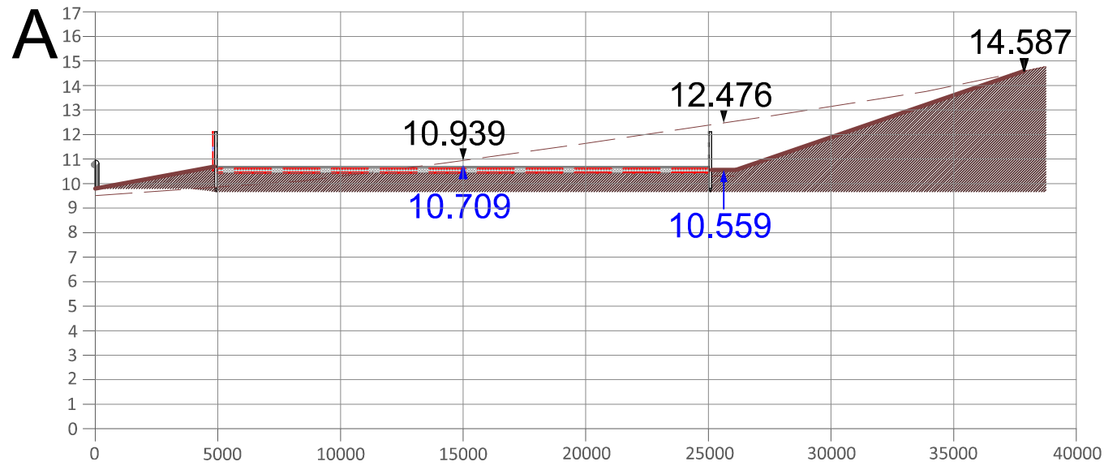


B

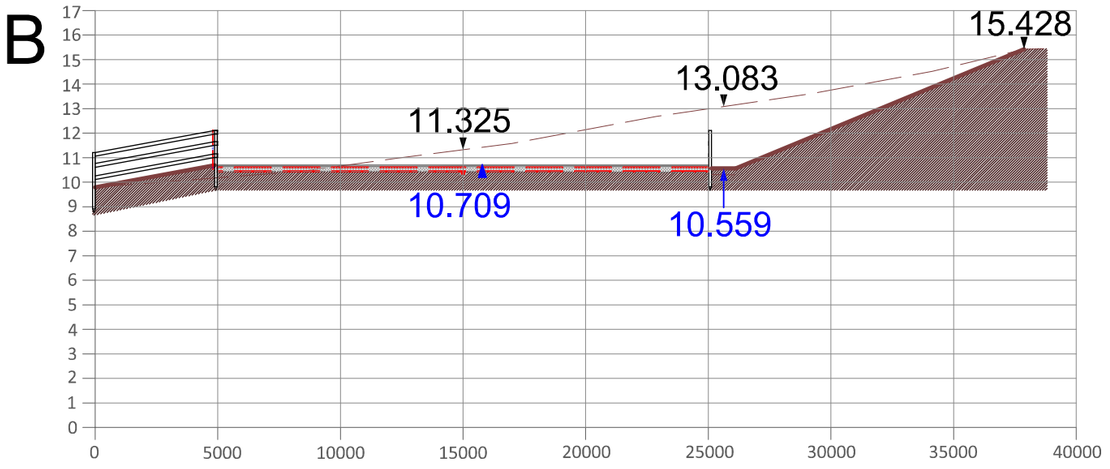

C

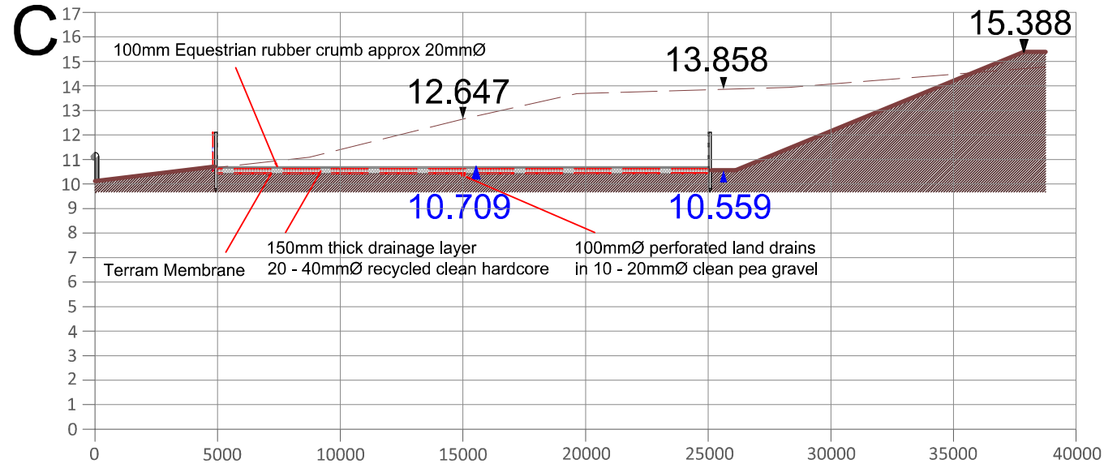

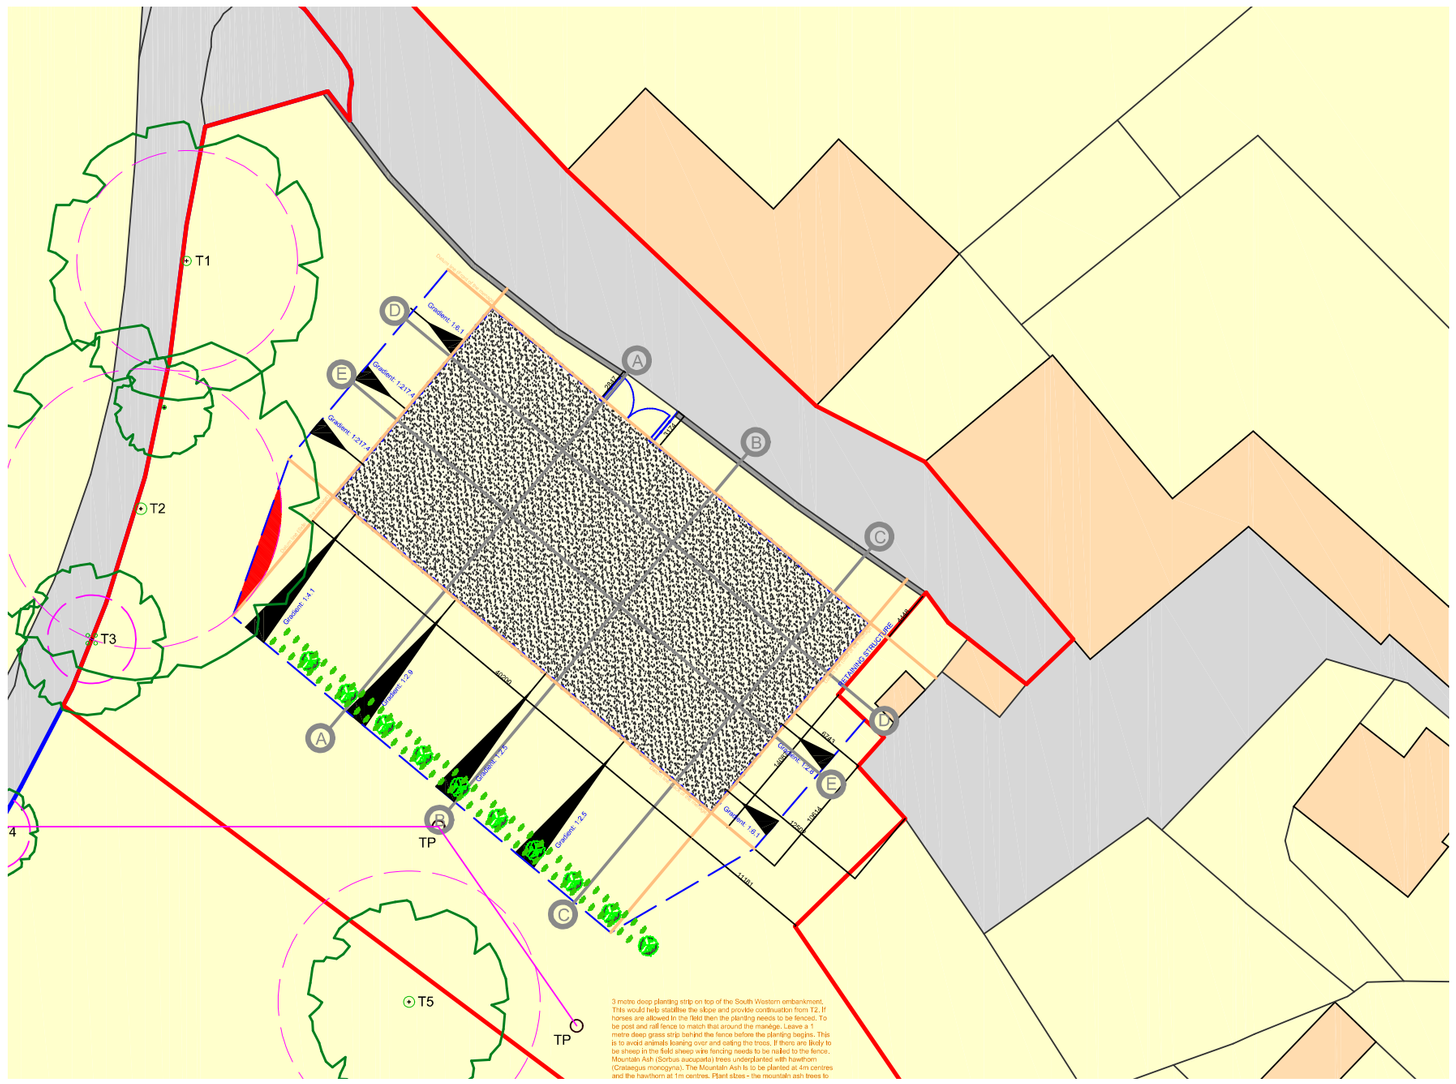

Ordnance Survey, (c) Crown Copyright 2021. All rights reserved. Licence number 100022432

Contractor to assess for below ground services.


Metres

5 10 15 20 25 30 35 40 50


SCALE 1:500

N

D

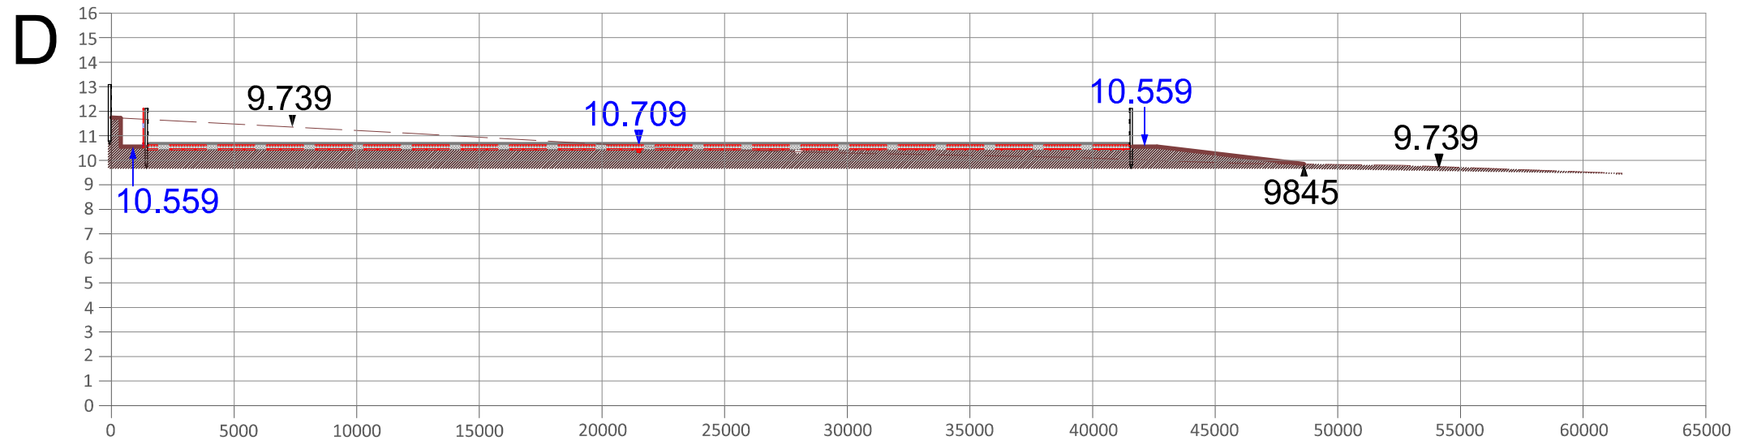

E

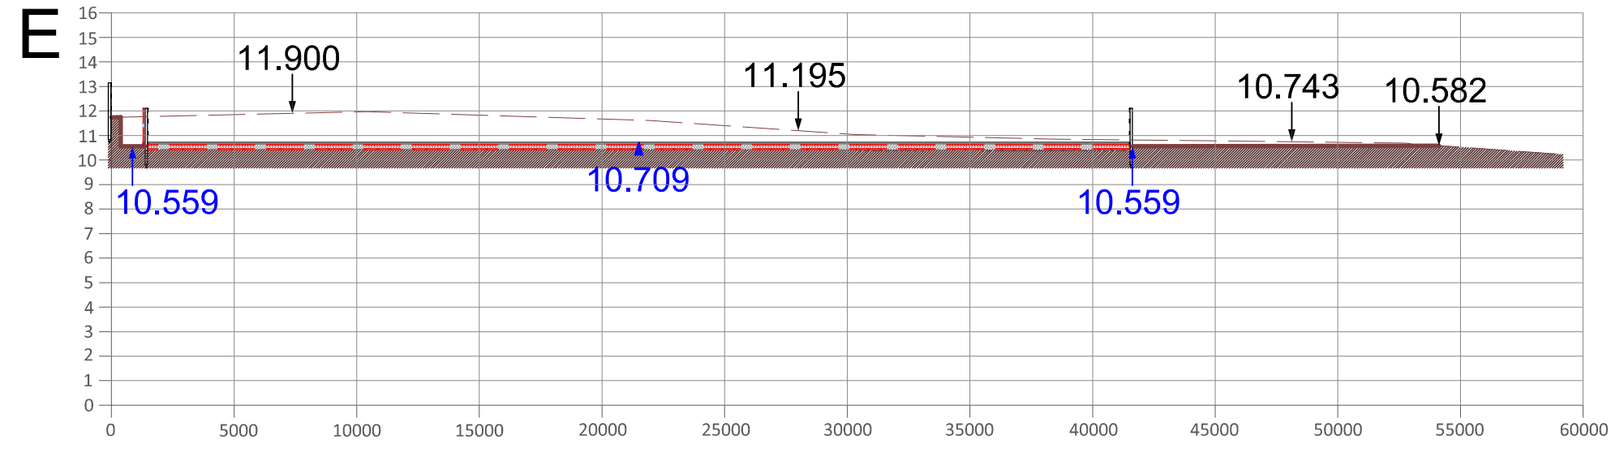

DBD Architectural Consultancy Ltd ©2021

1. Copyright is vested with DBD Architectural Consultancy Ltd.

2. All dimensions to be checked on site before proceeding.

3. Contractor to check/adjust dimensions of new work to suit existing conditions.
Do not assume existing structure or details are plumb, square or level.

4. Contractor must notify the architect of any discrepancies before proceeding.

5. All drawings to be read in conjunction with all other consultants drawings and specs.

Rev	Date	Description
B	26.01.22	Amendments made following comments
A	16.12.21	Amendments made following comments

DBD Architectural Consultancy

DBD Architectural Consultancy Ltd
50 Broad Street, Leek,
Staffordshire, ST13 5NS
01538 383118
mail@dbdconsultants.co.uk
www.dbdconsultants.co.uk

Client:
L Reeves
Broadhurst Farm
Waterhouses
St10 3LQ

Project:
Construction of new menage

Title:
Site Sections

Stage: Planning			
Size: A2		Date: 05.08.21	Job No: 2155
Scale: 1:200			

Drawing Number:
PL 13B