




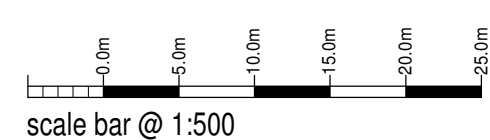


BLOCK PLAN

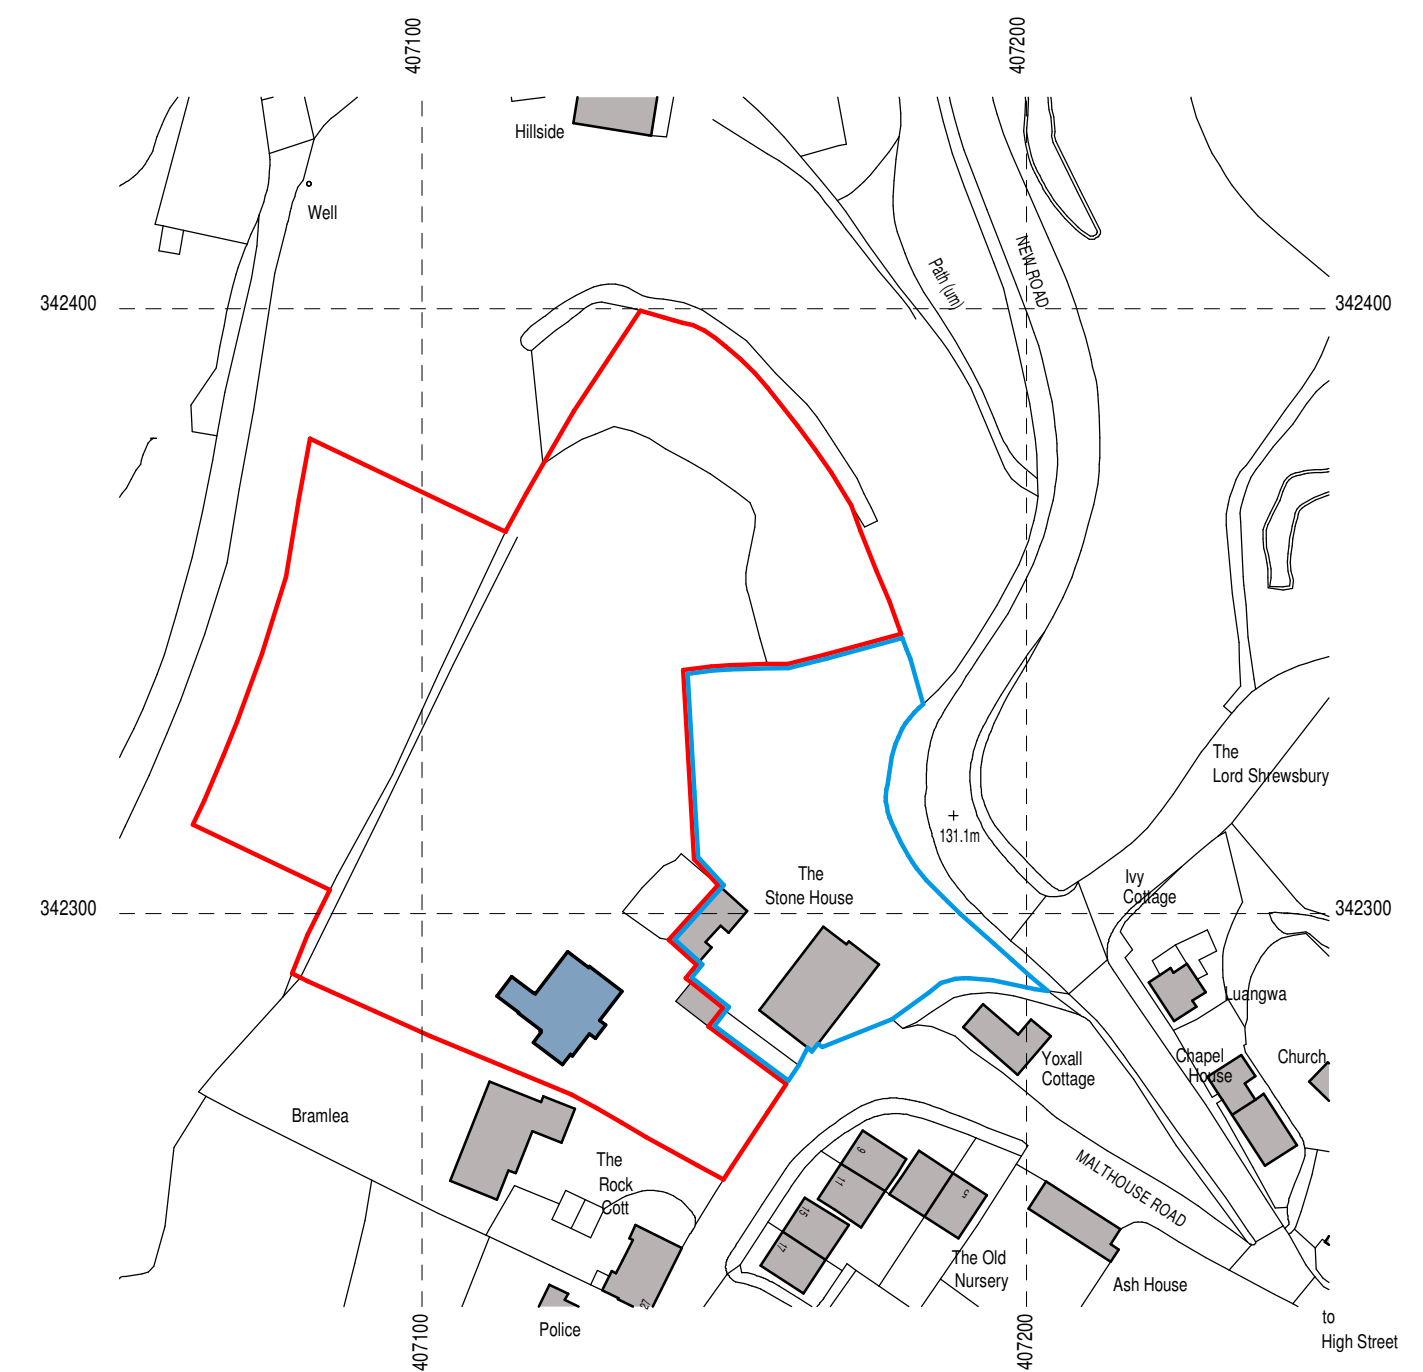

scale bar @ 1:500

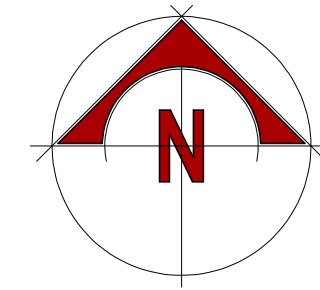

LOCATION PLAN

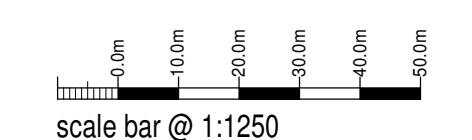

scale bar @ 1:1250

DR & MRS WEBSTER

Proposed alterations to garage at
Stone House
Malthouse Road
Alton
Stoke-on-Trent
ST10 4AG

Planning Proposal
Location and Block Plan

Date	Sheet	Scale
January 2022	A1	1:1250 + 1:500
Dwg No.	Rev.	Drawn
2015-2078-33	A	NAW

A-1481/2021 TITLE SHEET AMENDED



10 Cawdry Buildings, Fountain Street, Leek, ST13 6JP
Telephone: 01538 386002
E-mail: info@sammonsltd.co.uk
Web: www.sammonsltd.co.uk

This drawing is copyright.
All dimensions must be checked prior to commencement.