


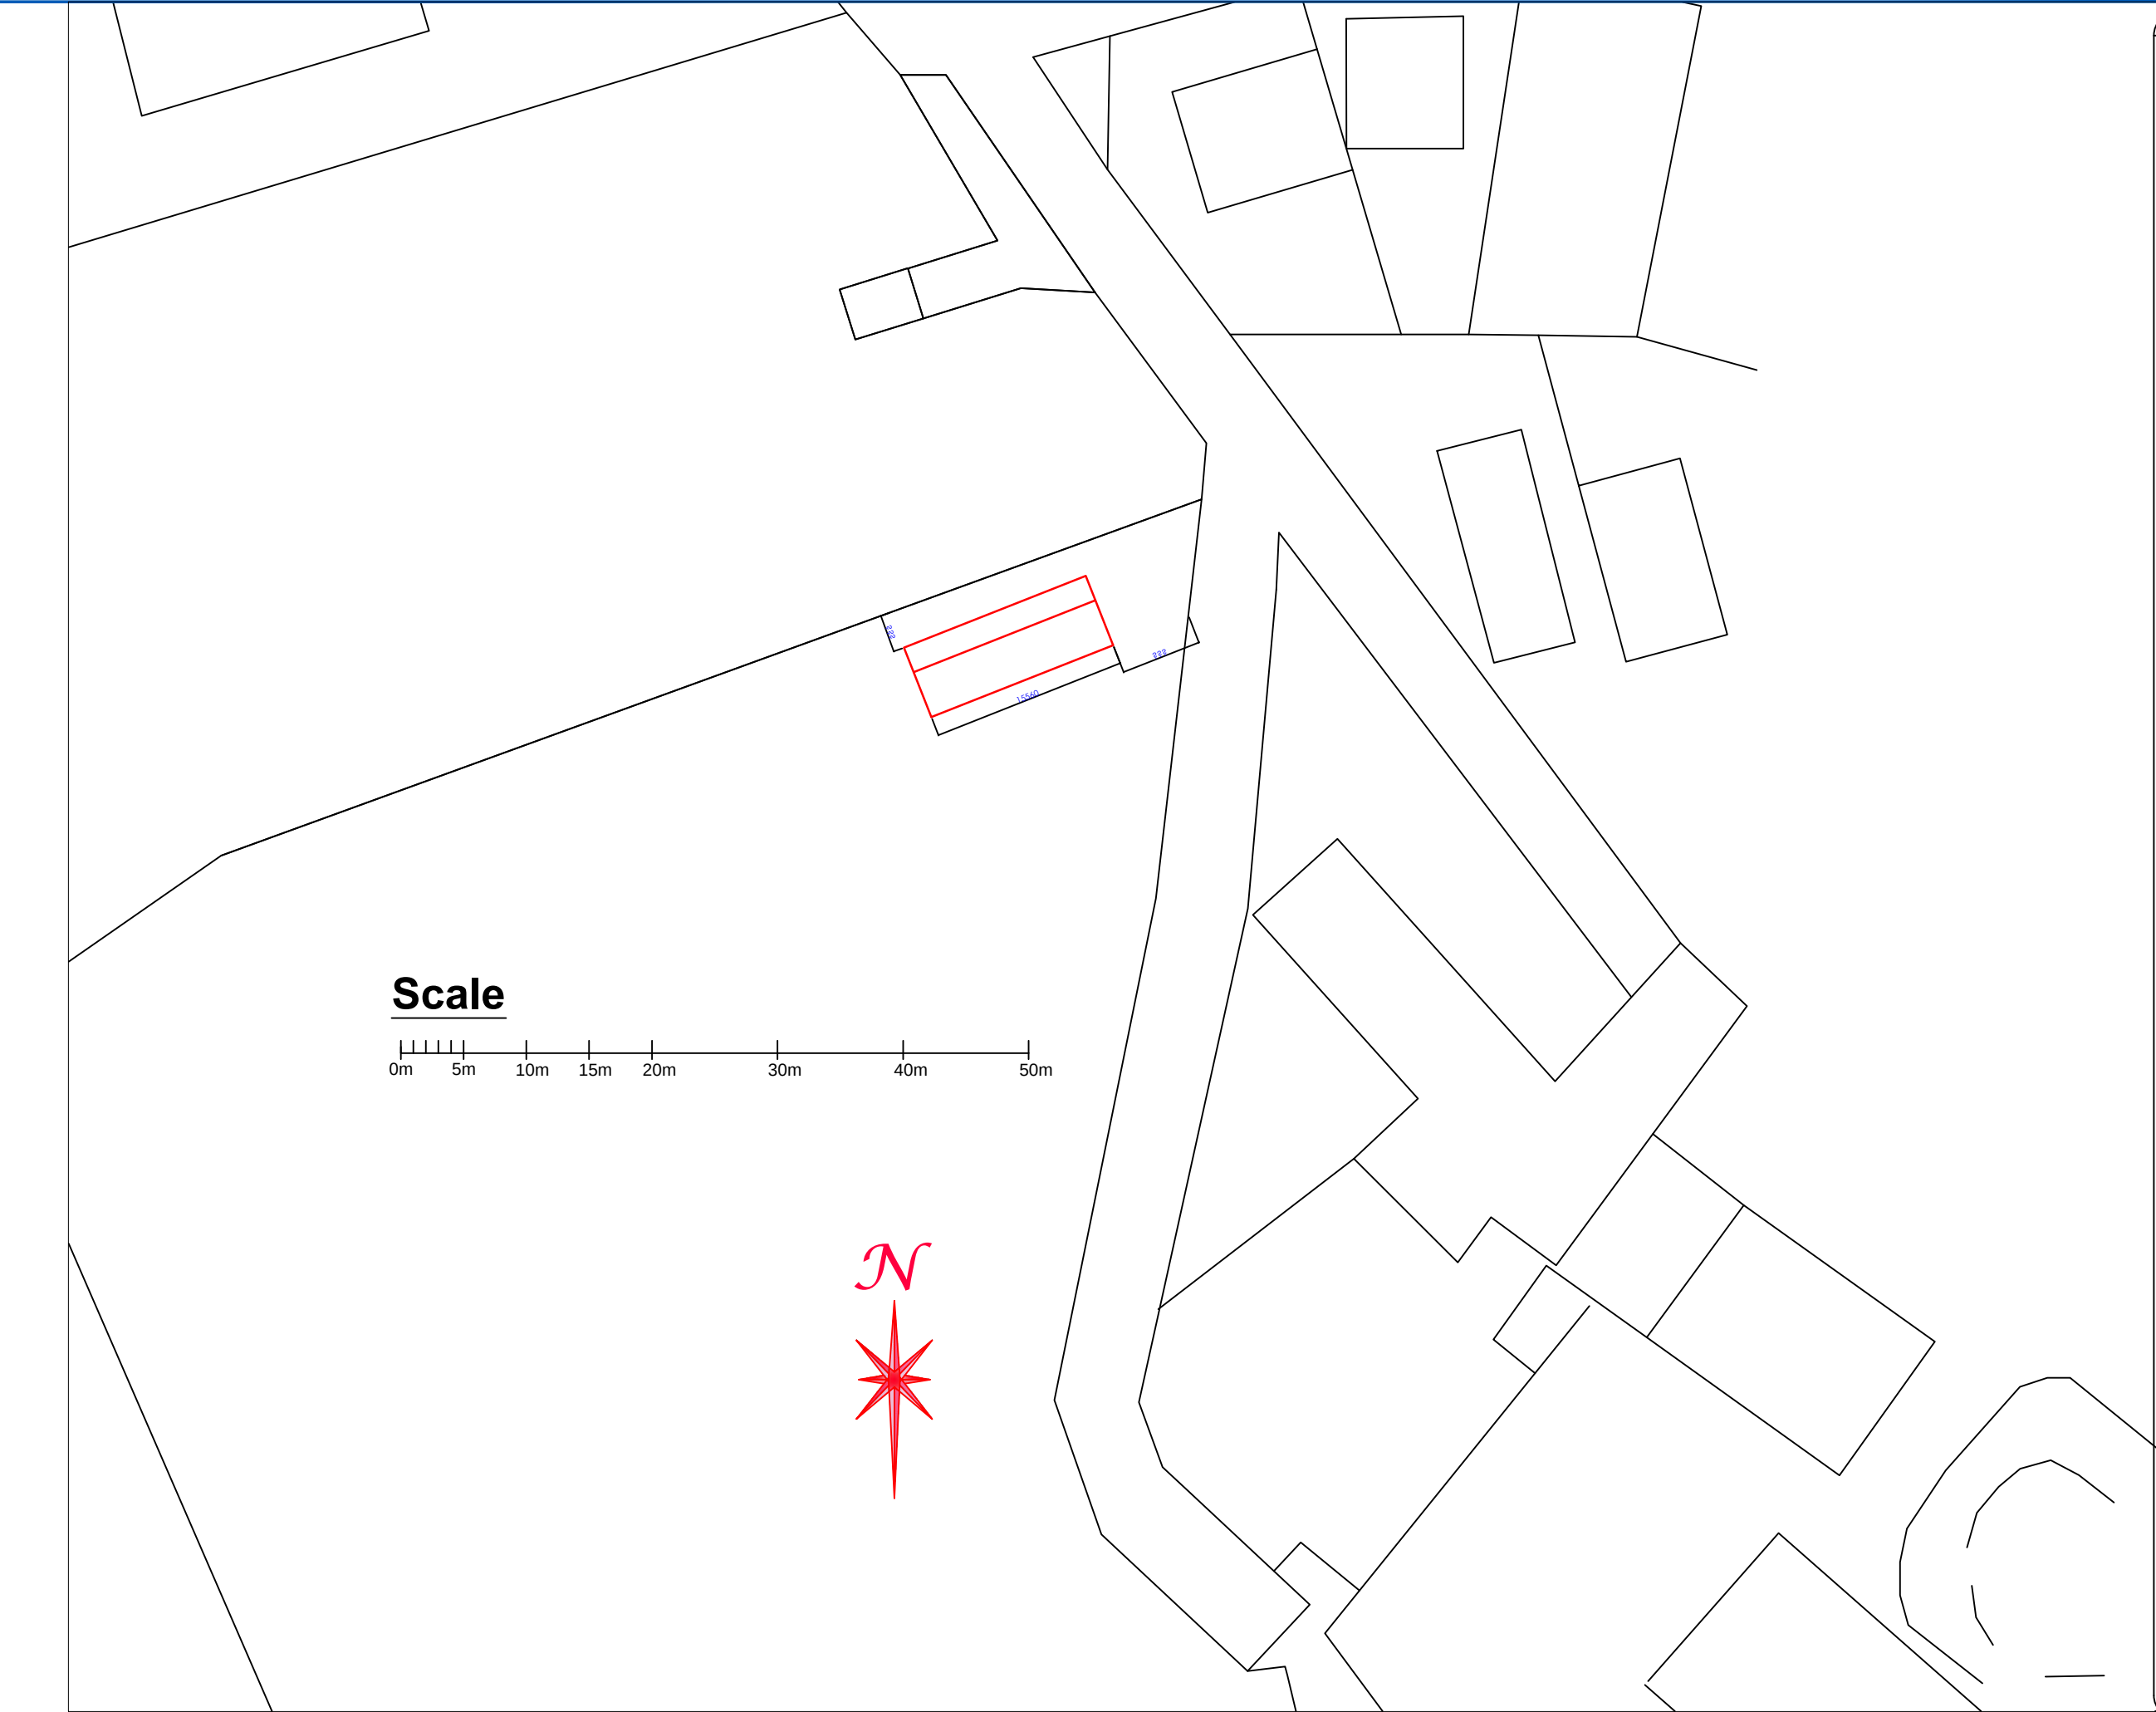

- Notes:**
- 1. THE COPYRIGHT OF THIS DRAWING IS VESTED IN YourSpreadsheets AND IT MAY NOT BE REPRODUCED IN WHOLE OR PART OR USED FOR THE MANUFACTURE OF ANY ARTICLE WITHOUT THE EXPRESS PERMISSION OF THE COPYRIGHT HOLDERS.
 - 2. WORK TO FIGURED DIMENSIONS ONLY.
 - 3. THIS DRAWING IS TO BE READ IN CONJUNCTION WITH ALL RELEVANT ARCHITECTS, SERVICE ENGINEER'S AND YourSpreadsheets DRAWINGS AND SPECIFICATIONS.

C			
B	Re-plotted	ST	5/11/21
A	Scale amended to 1:500	ST	22/6/21
REV:	DESCRIPTION:	BY:	DATE:



Planatron
Development
Advisory Service
07775 654368

CLIENT:
Shelley Ross
Land off Harlech Drive
Knypersley
Stoke-on-Trent

ARCHITECT:
Planatron
Shrayley Brook Road
Halmerend
Stoke-on-Trent, ST7 8AH

DRAWN:
ST

CHECKED:
ST

DATE:
5/11/21

REVISION:
B

PROJECT NAME:
Proposed Relocation of
Stable Block

DRAWING TITLE:
Block Plan

SCALE:
1:500

SHEET SIZE:
A3

SHEET NO:
1 of 1

PROJECT NO:
SR0066621

STATUS:
Planning

DRAWING NO:
ST210095