



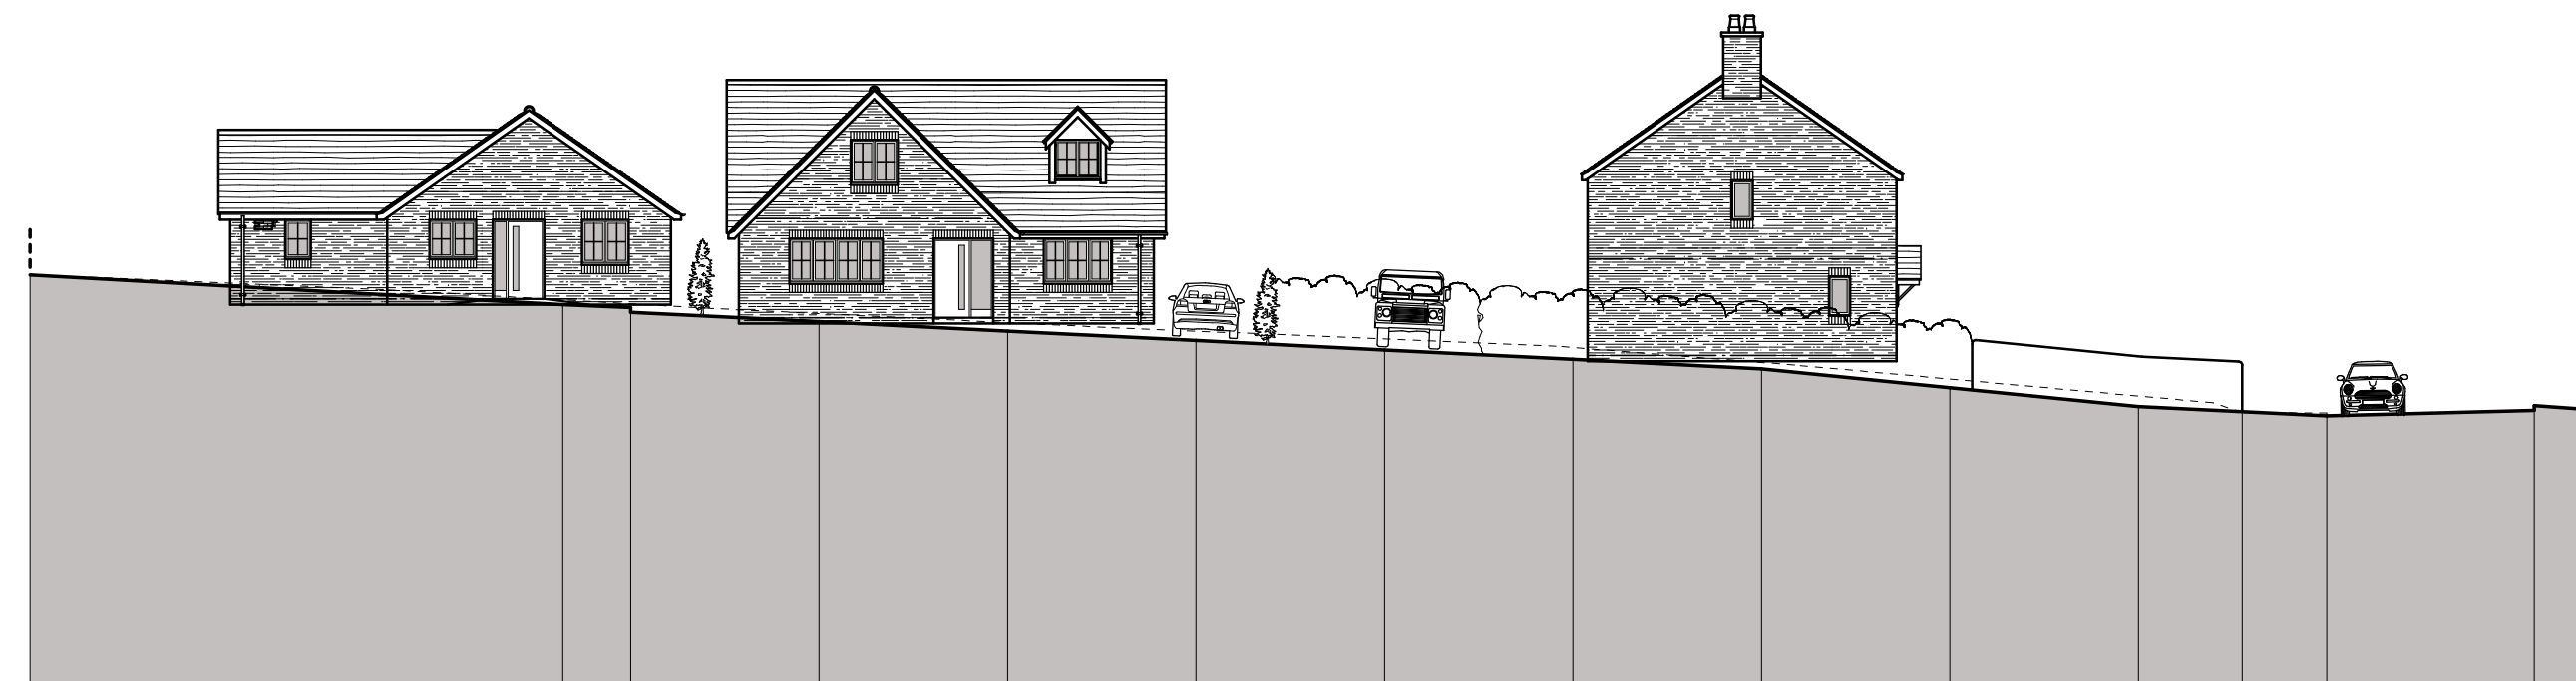

Elevation Looking North along Access Road



Elevation Looking South along Access Road

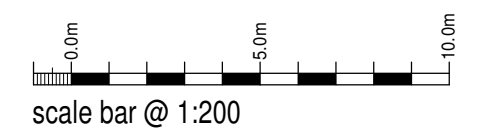

Upperdales Developers Ltd

Proposed Redevelopment of
Lilac Grove Farm
Folly Lane, Cheddleton
Staffs,
ST13 7DA

Planning Proposal
Site Elevations

Date	Sheet	Scale
February 2022	A1	1:200
Dwg No.	Rev.	Drawn
2021-2632-33	-	RG

A



10 Cawdry Buildings, Fountain Street, Leek, ST13 6JP
Telephone: 01538 386002
E-mail: info@sammonsltd.co.uk
Web: www.sammonsltd.co.uk

This drawing is copyright.
All dimensions must be checked prior to commencement.