

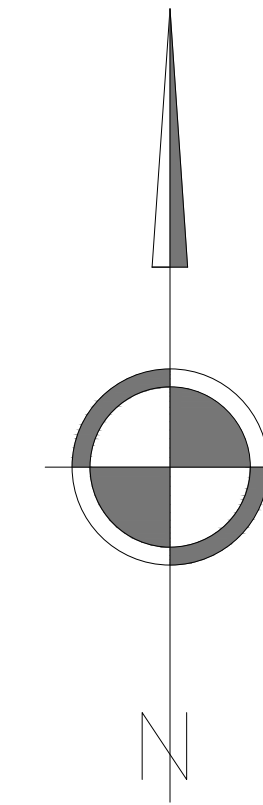


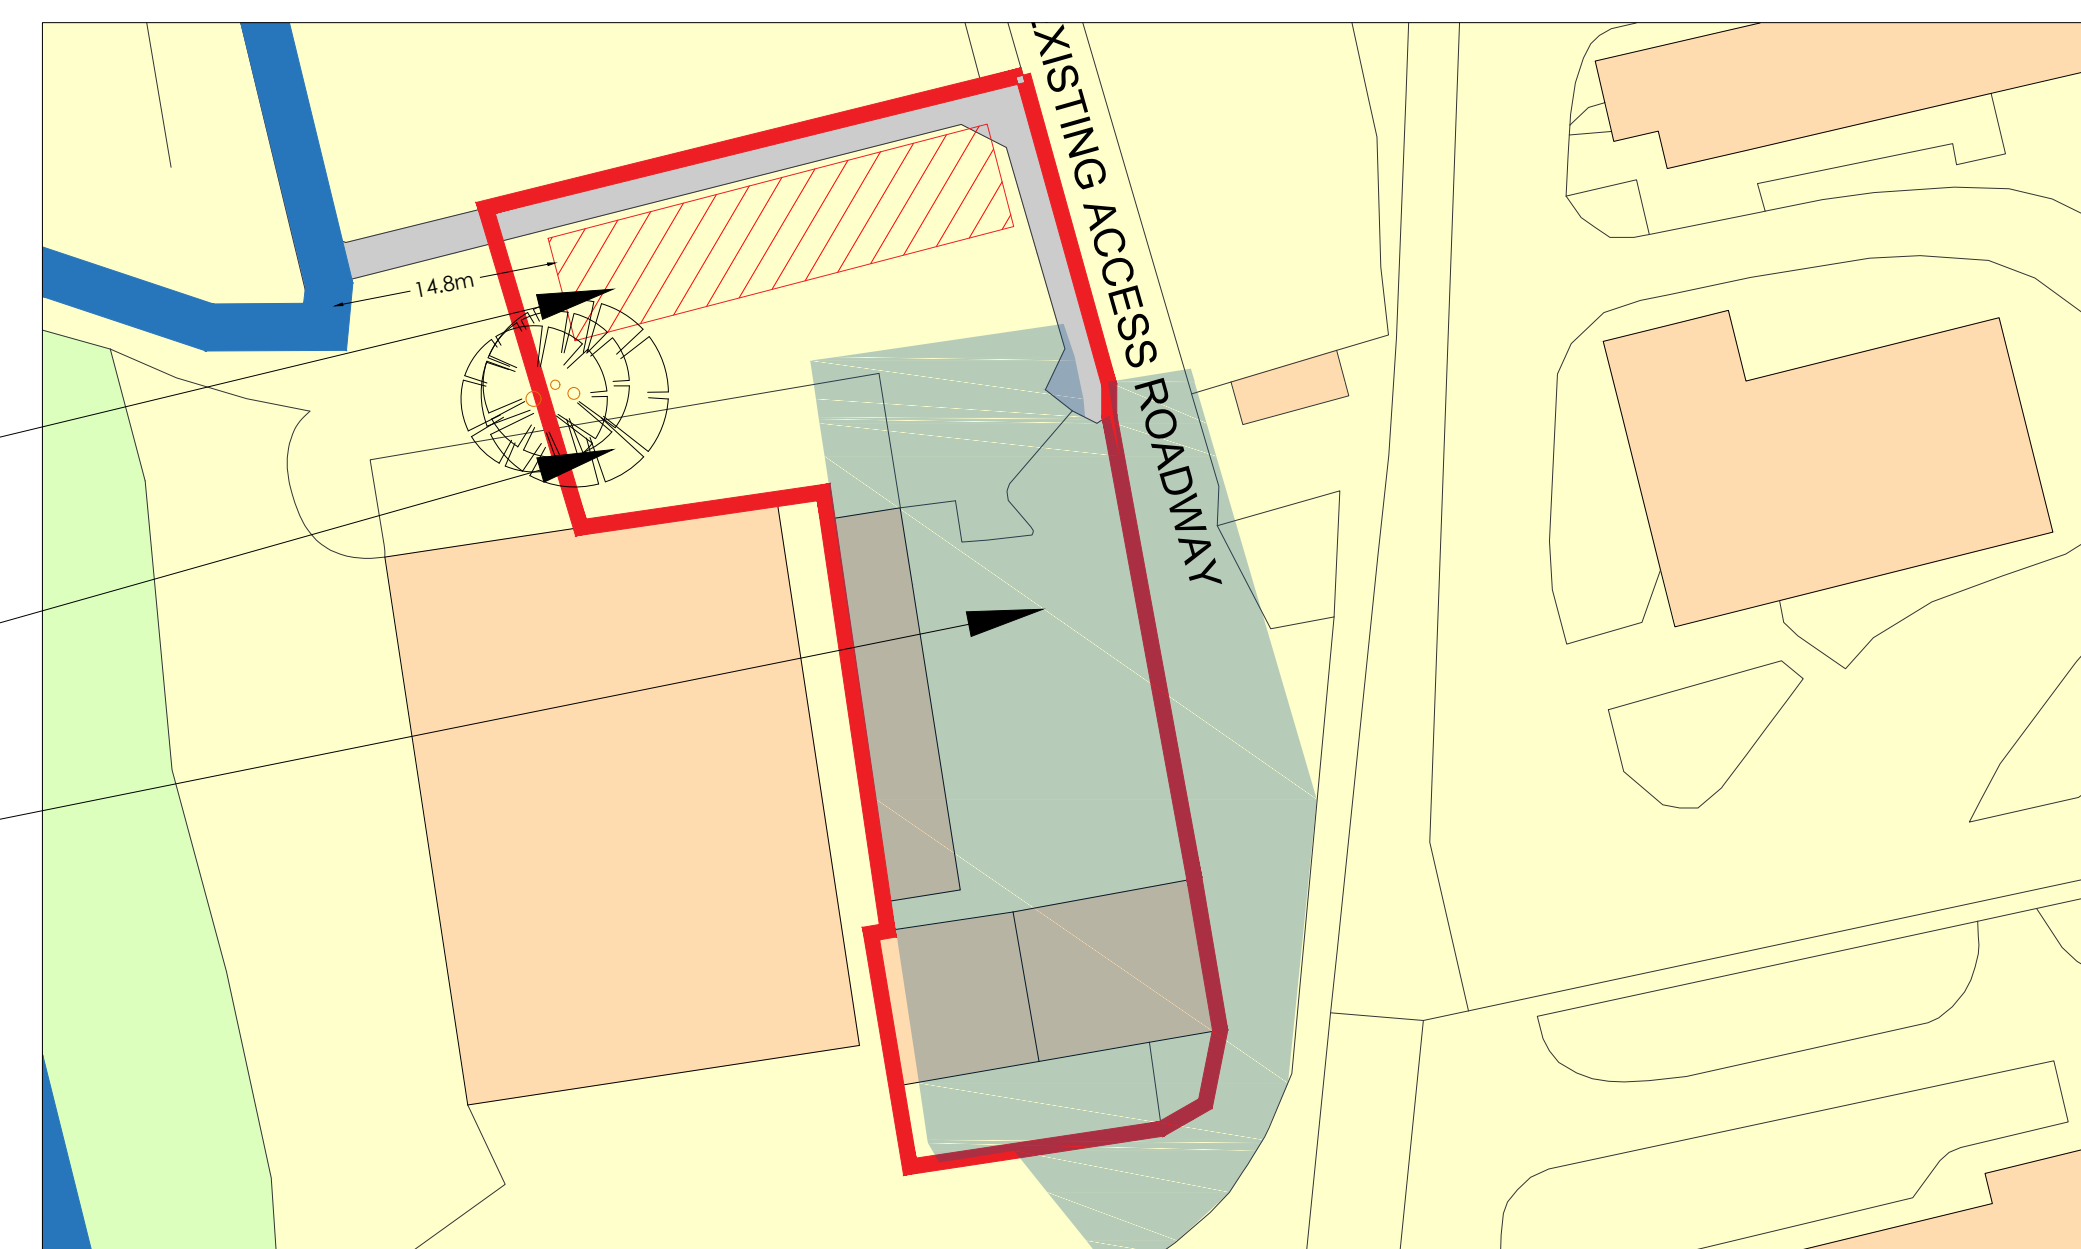

Proposed location of modular building.
Closest boundary @ 14.8m

Willow tree to be removed; no TPO recorded

Shading indicates area to be resurfaced in asphalt; comprised of part existing access roadway & rough surfaced car parking area, 2 No. dilapidated barn buildings earmarked for future demolition ref. DET/2022/0007 & DET/2022/0008 HMP Werrington

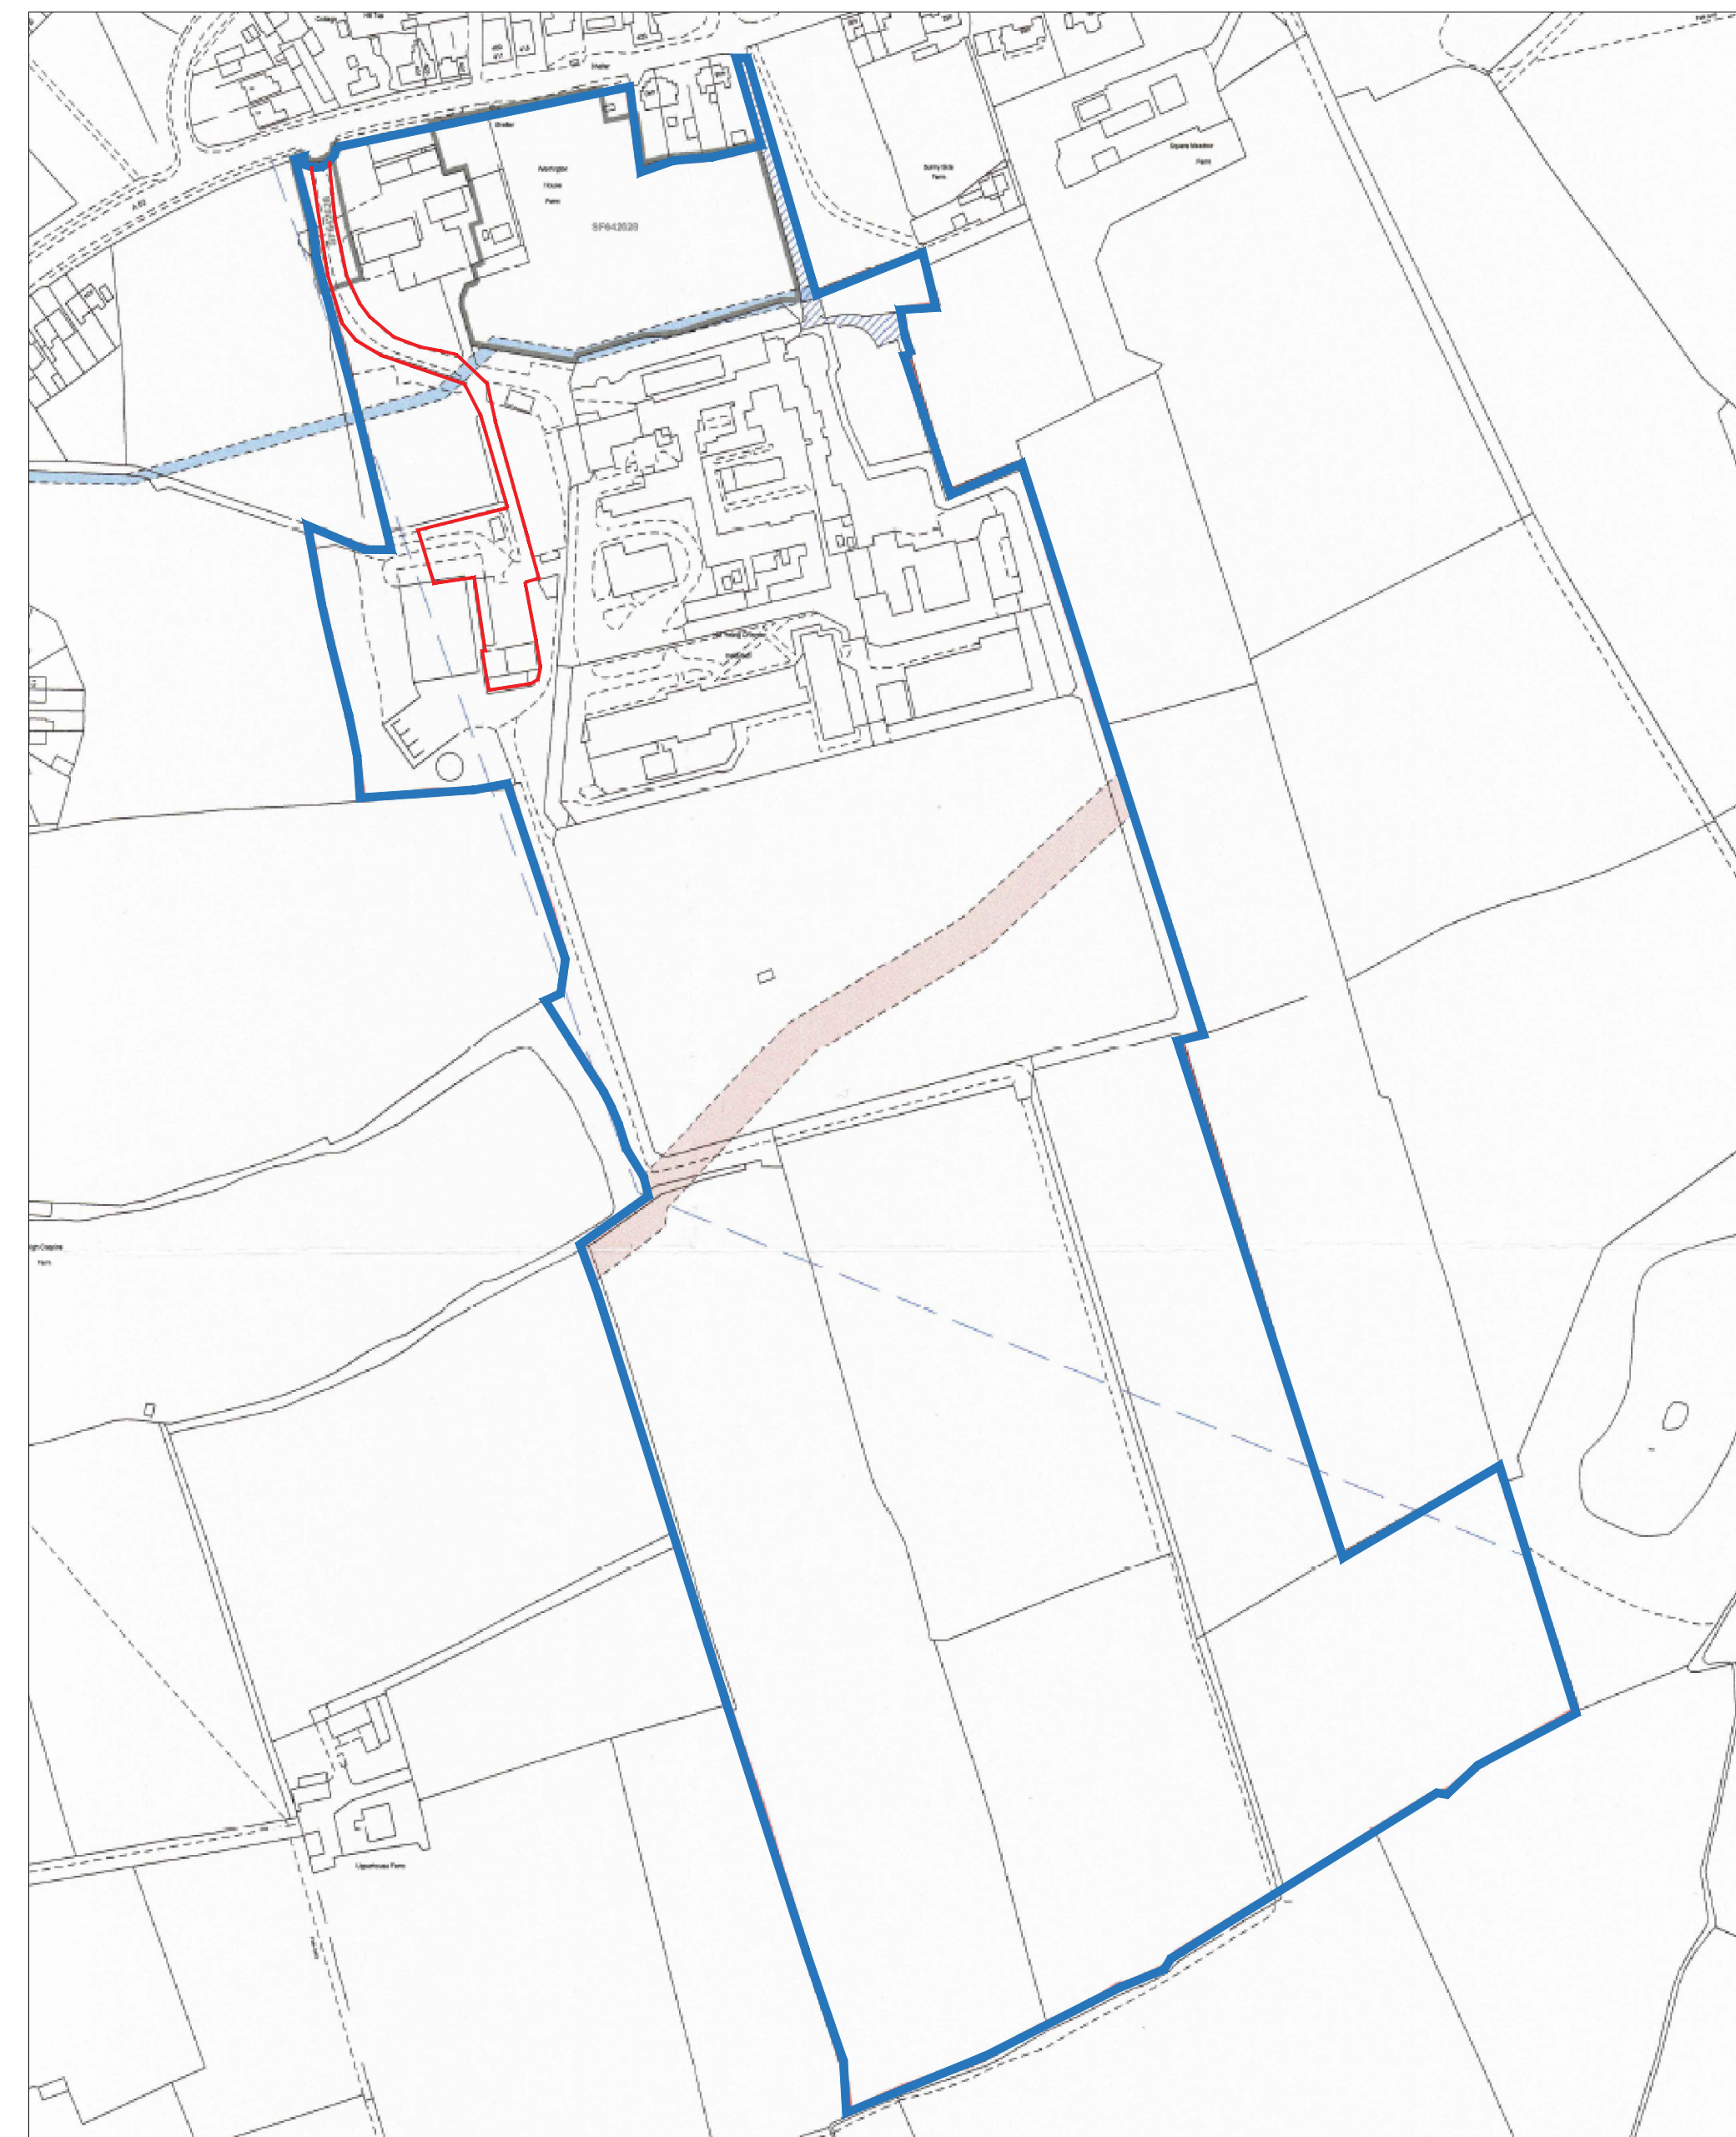

Notes:

This drawing and design are copyright and may not be reproduced without the written consent of the JYM Partnership.

All dimensions are to be checked and verified on site prior to commencement of any works, and/or preparation of any shop drawings. Sizes of and dimensions to any structural elements are indicative only. See structural engineers drawings for actual sizes / dimensions. Sizes of and dimensions to any service elements are indicative only. See service engineers drawings for actual sizes and dimensions.

This drawing to be read in conjunction with all relevant Architect's drawings, specifications and/or bills of quantities as issued with other Consultants' information. If in doubt please ask.




Rev	Date	Revision
-----	------	----------



Oak House 28 Sceptre Way
Bamber Bridge Preston PR5 6AW
Tel : 01772 323666
Fax : 01772 338611
Email : jym@jympartnership.co.uk
www.jympartnership.co.uk

project:
HMP WERRINGTON

client:

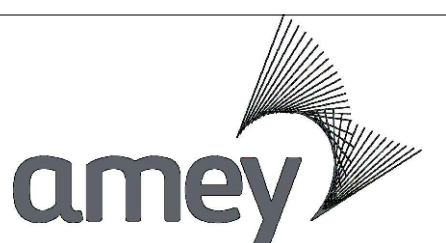

drawing title:
BUILDING LOCATION / SITE
PLAN

scale:
As Shown @ A1

drawn: MK	checked: SPB
--------------	-----------------

date:
03 02 22

project no. 2002-52-04	drg. no. P007	rev.
----------------------------------	-------------------------	------