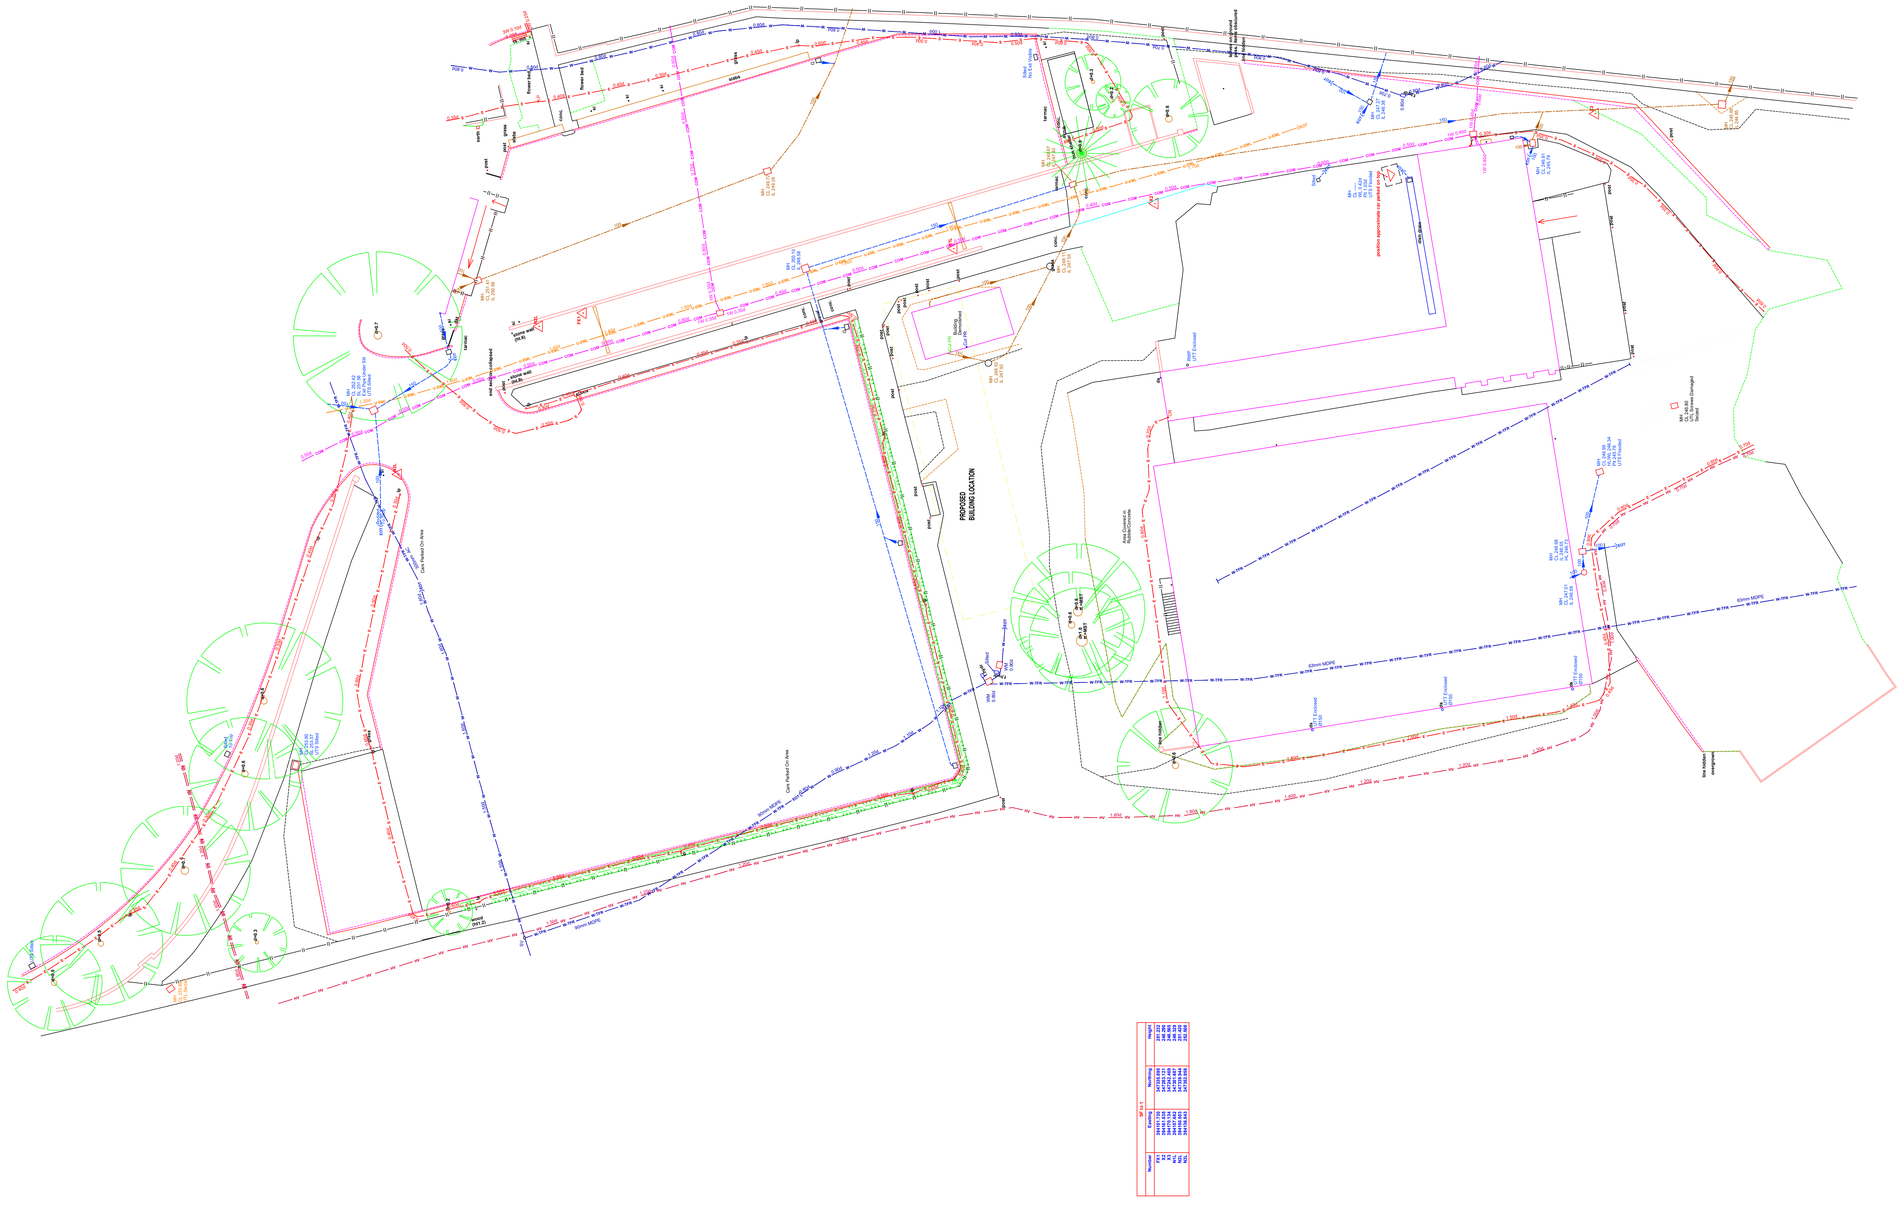

PROPOSED BUILDING LOCATION
Cats Paddock On-Area
Area Covered in Rubble/Concrete
Tree Hidden by Hedge
Bollard
Bollard
Bollard