



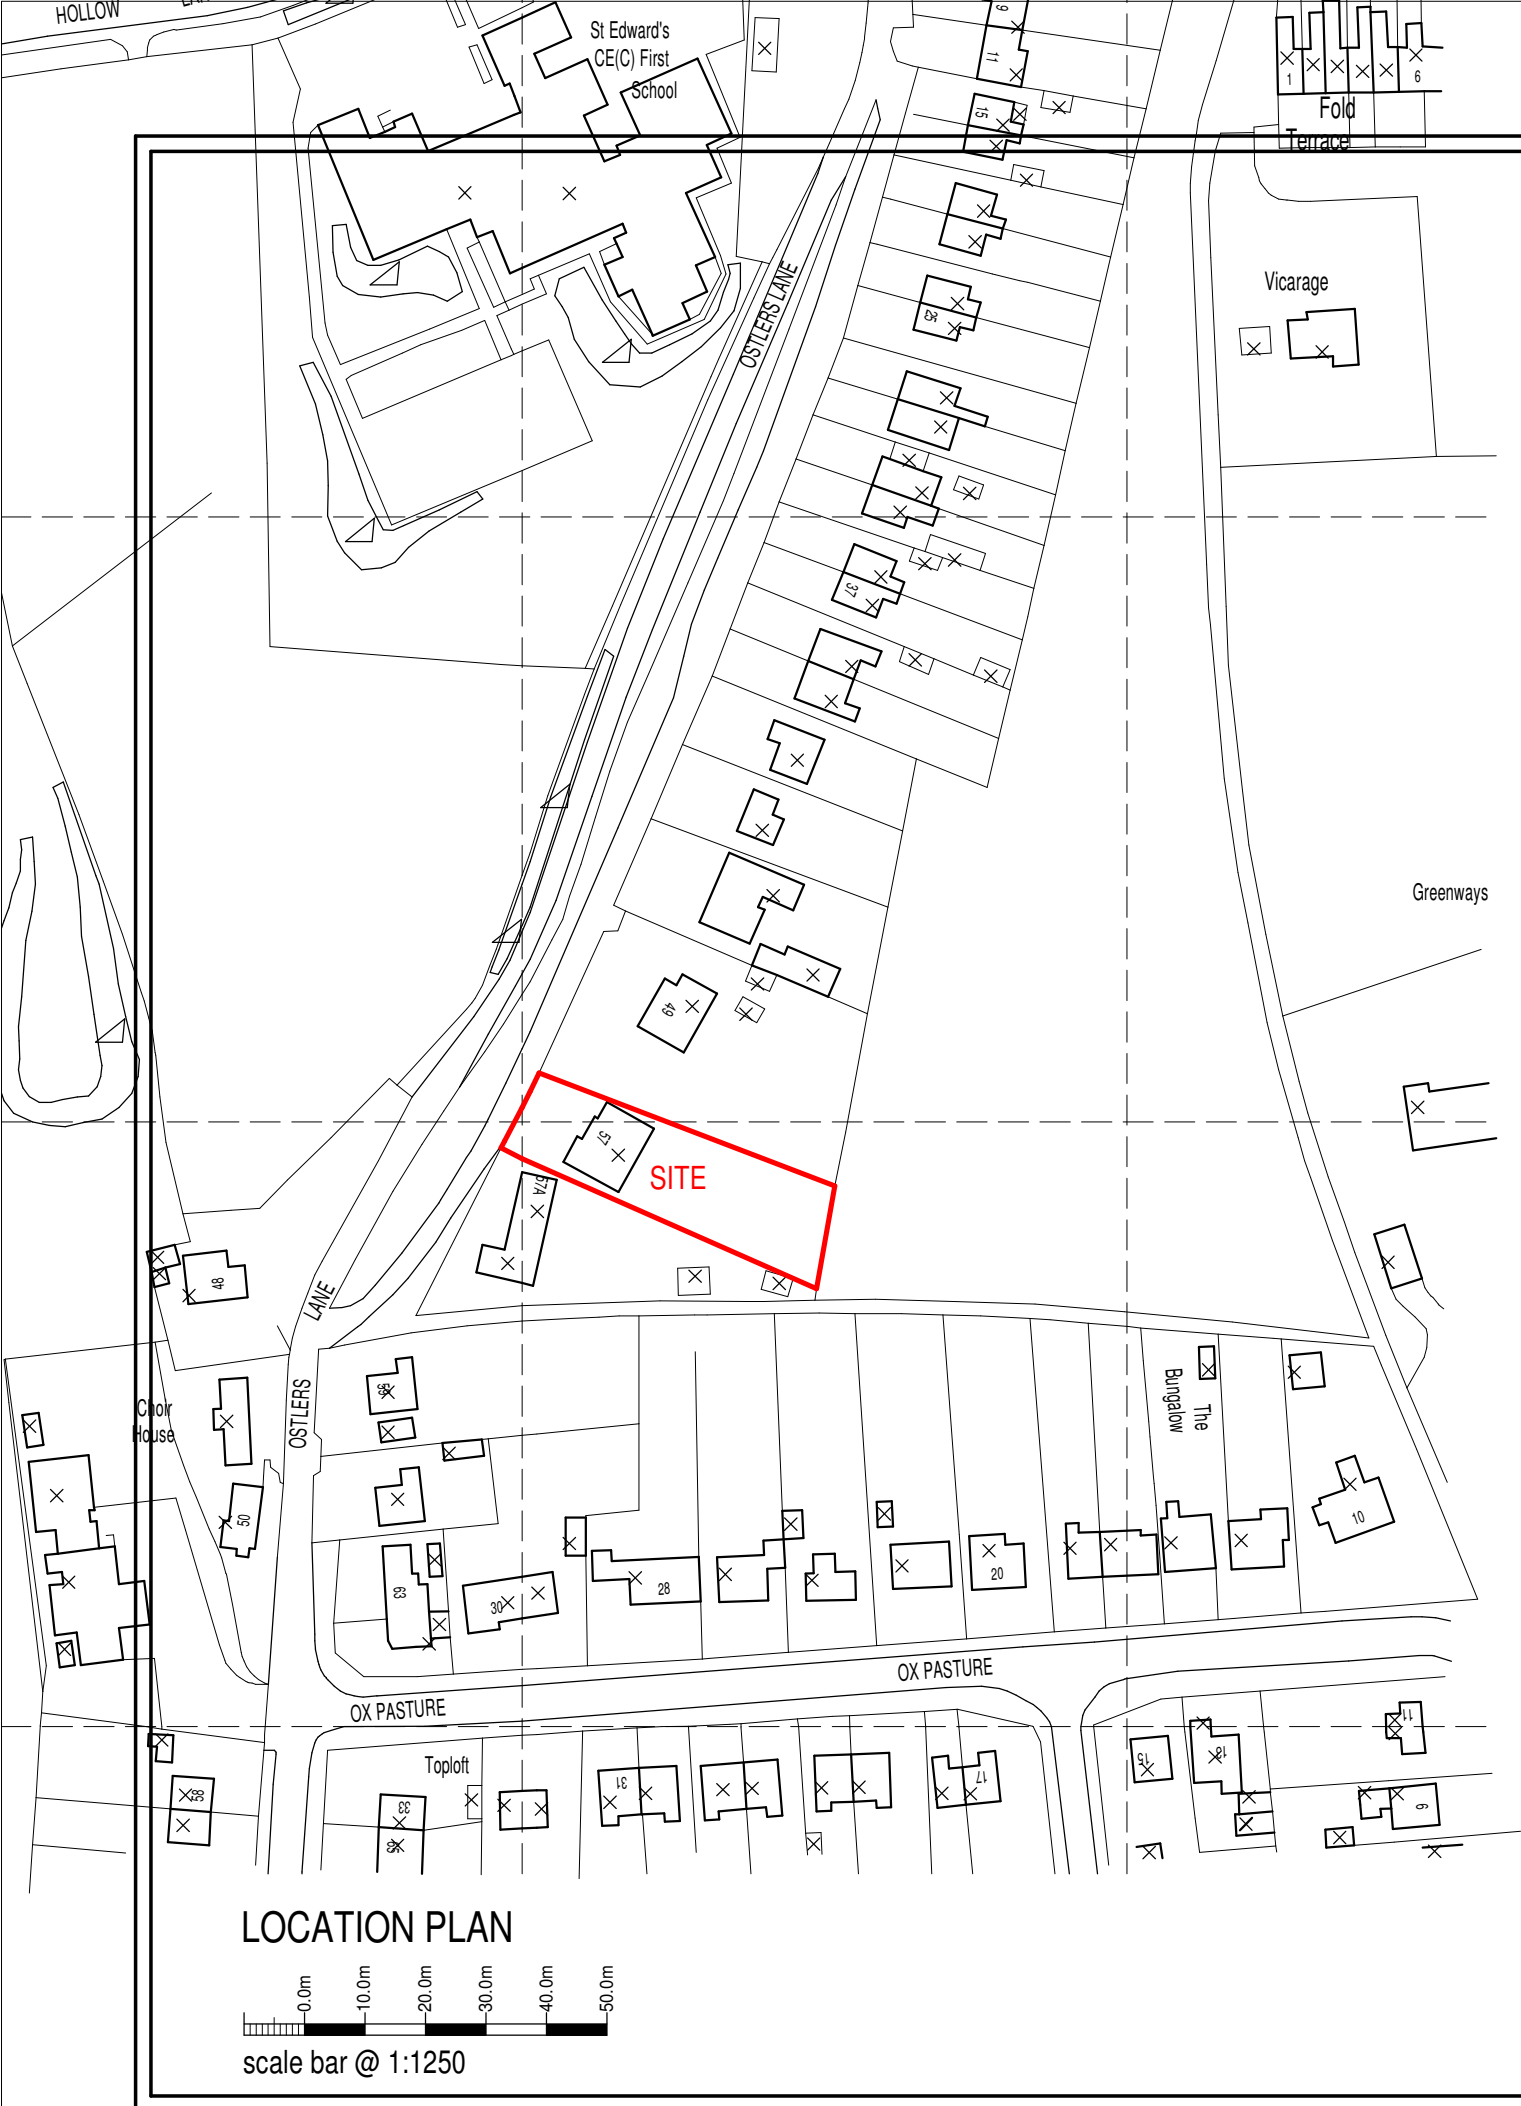

BLOCK PLAN

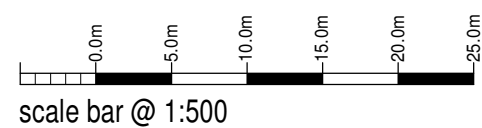

© Crown Copyright 2009. All rights reserved.
Licence number 100020449

MR & MRS JOHNSON

Retrospective Application for
Cladding at Willow House
57 Ostlers Lane
Cheddleton
ST13 7HS

Location and Block Plan

Date	Sheet	Scale
Feb 2022	A3	1:1250 + 1:500
Dwg No.	Rev.	Drawn
2022-2677-03	-	NAW



10 Cawdry Buildings, Fountain Street, Leek. ST13 6JP
Telephone: 01538 386002
E-mail: info@sammonsLtd.co.uk
Web: www.sammonsLtd.co.uk

This drawing is copyright.
All dimensions must be checked prior to commencement.