
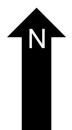
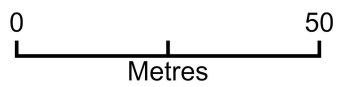


# Willow House - Location Plan

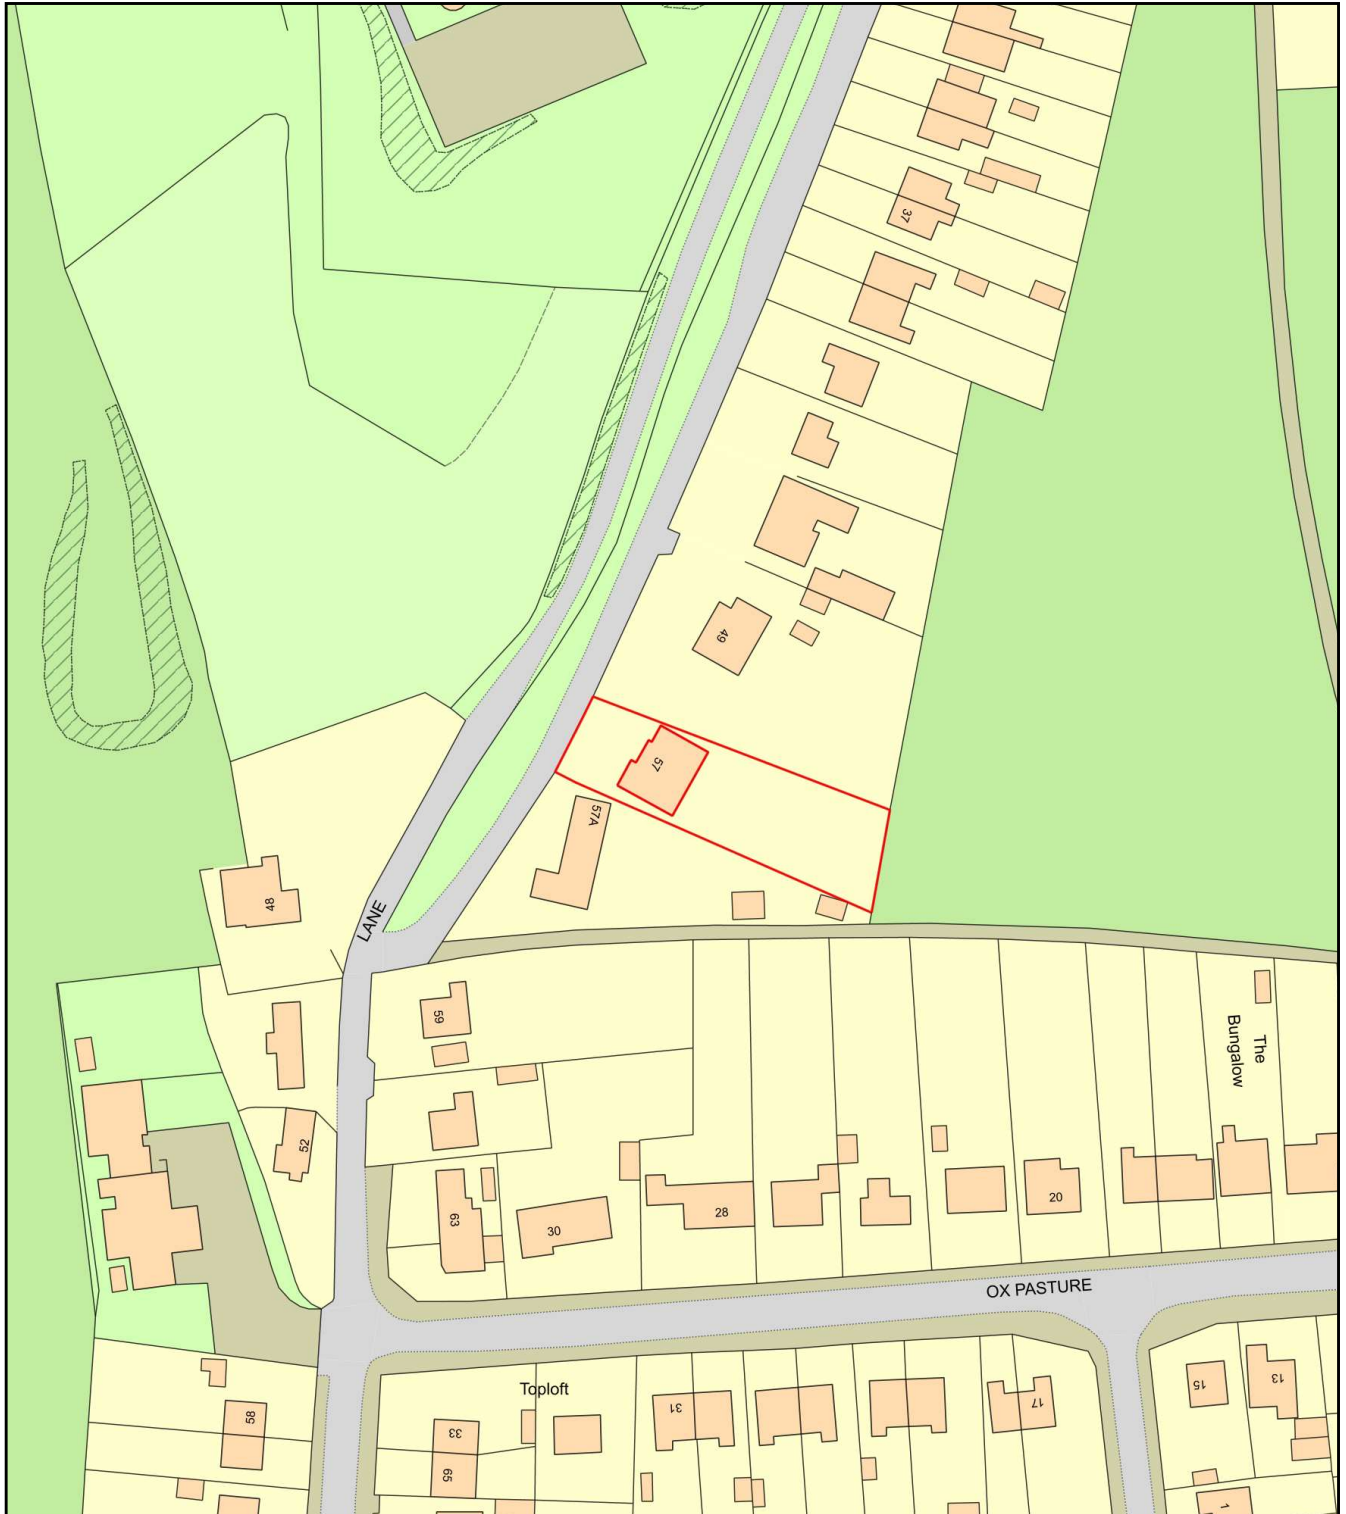

Plan Produced for: Marcus Johnson  
Date Produced: 20 Jan 2022  
Plan Reference Number: TQRQM22014130539045  
Scale: 1:1250 @ A4