
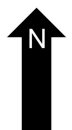
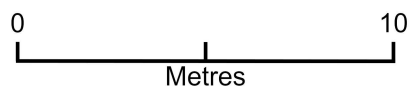


Willow House

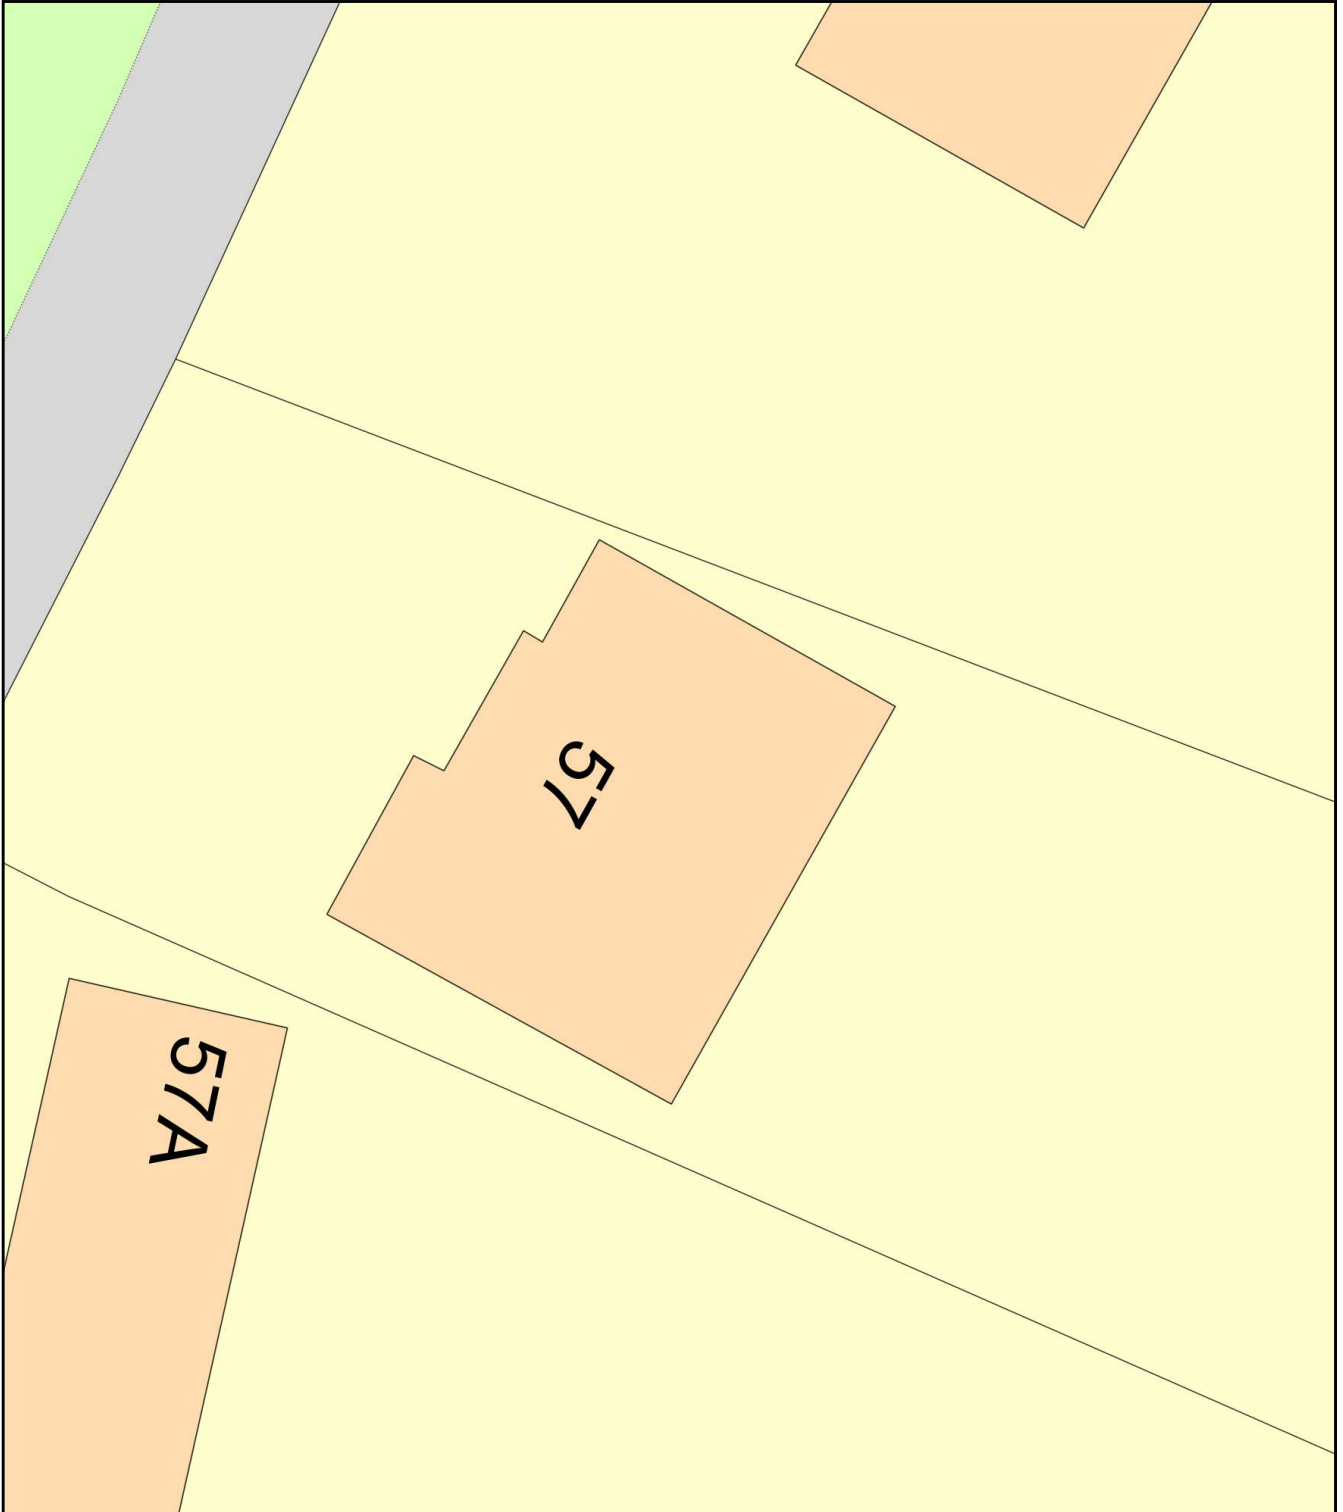

Plan Produced for: Marcus Johnson

Date Produced: 14 Jan 2022

Plan Reference Number: TQRQM22014130144149

Scale: 1:200 @ A4