




Section A-A


Section B-B



Section C-C

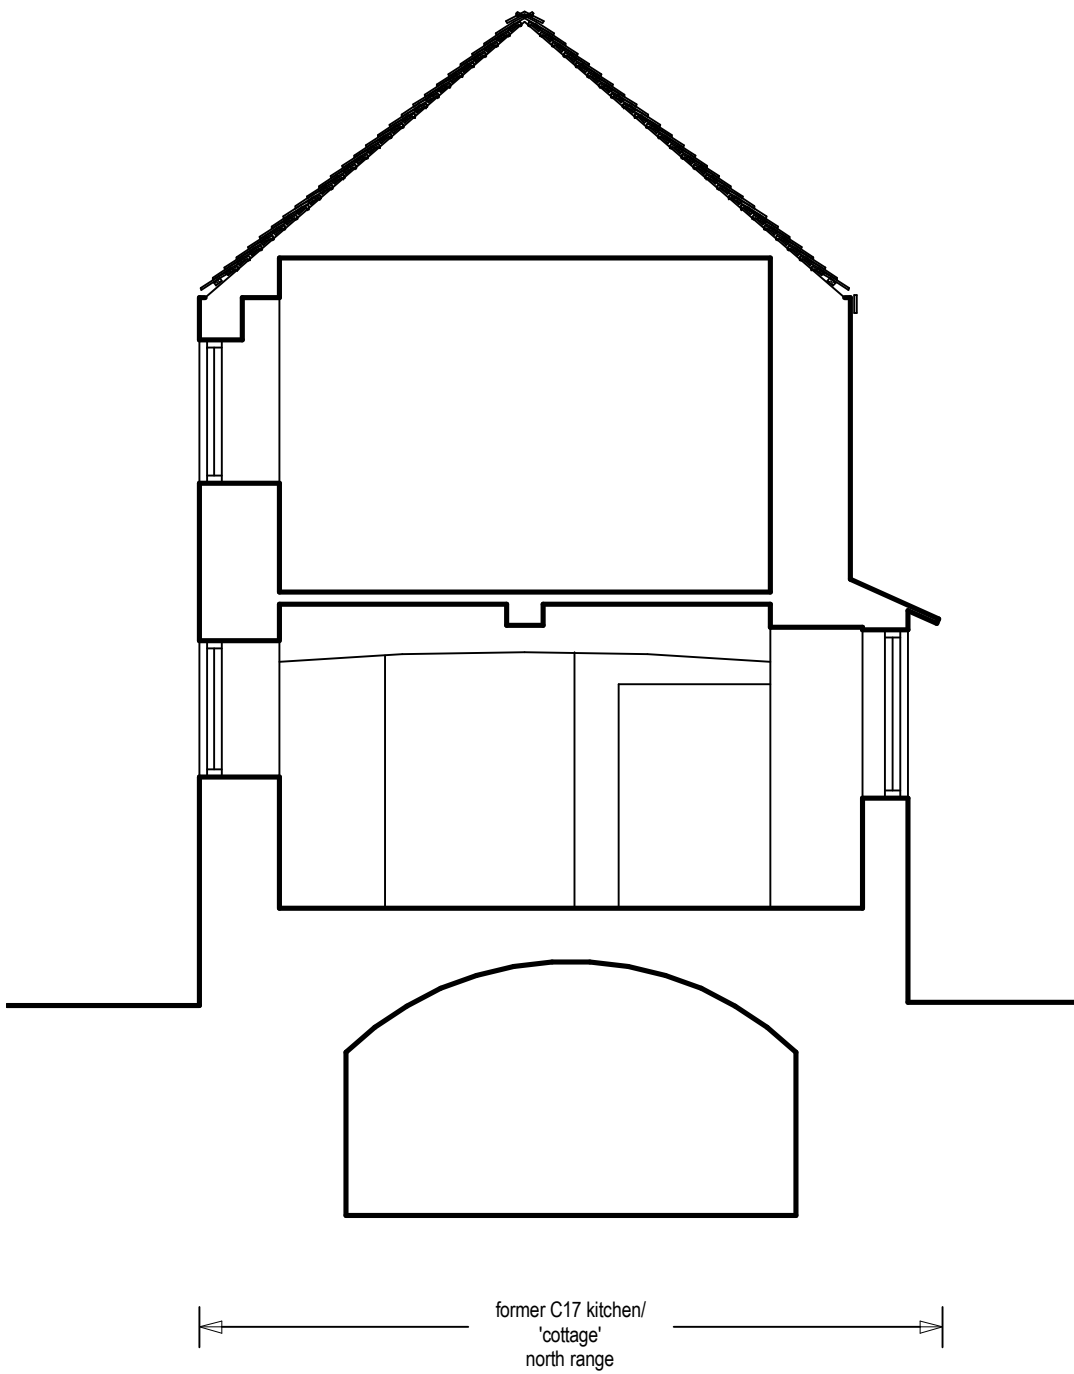

Section D-D

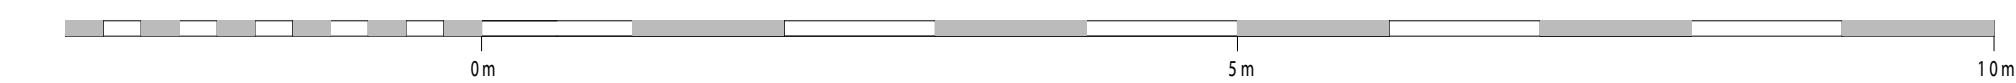

Rev	Date	Drawn	Description
ctd architects			
Clerk Bank House Clerk Bank LEEK Staffordshire ST13 5HE			
t: 01538 373477 f: 01538 386503 e: info@ctdarchitects.co.uk w: www.ctdarchitects.co.uk			
ctd architects © 2020 • This drawing is copyright. • All dimensions to be checked on site before proceeding. • Contractor must notify the architect of any discrepancies before proceeding. • Contractor to check/adjust dimensions of new work to suit existing conditions. Do not assume existing structure or details are plumb, square or level. • All drawings to be read in conjunction with all other consultants drawings and specs.			
Client		Project	
StoneOak Holdings Ltd.		Proposed Development	
		Haregate Hall, Leek	
		Title	
		Haregate Hall Sections 'as existing'	
		Scale	
		1 : 50	
		Size	
		A1	
		Drawn	
		EB	
		Check	
		KJH	
		Date	
		12/07/21	
		Status	
		PRELIMINARY	
		Job No.	
		2051	
		Drawing No.	
		AL26	
		Rev.	