




Roof

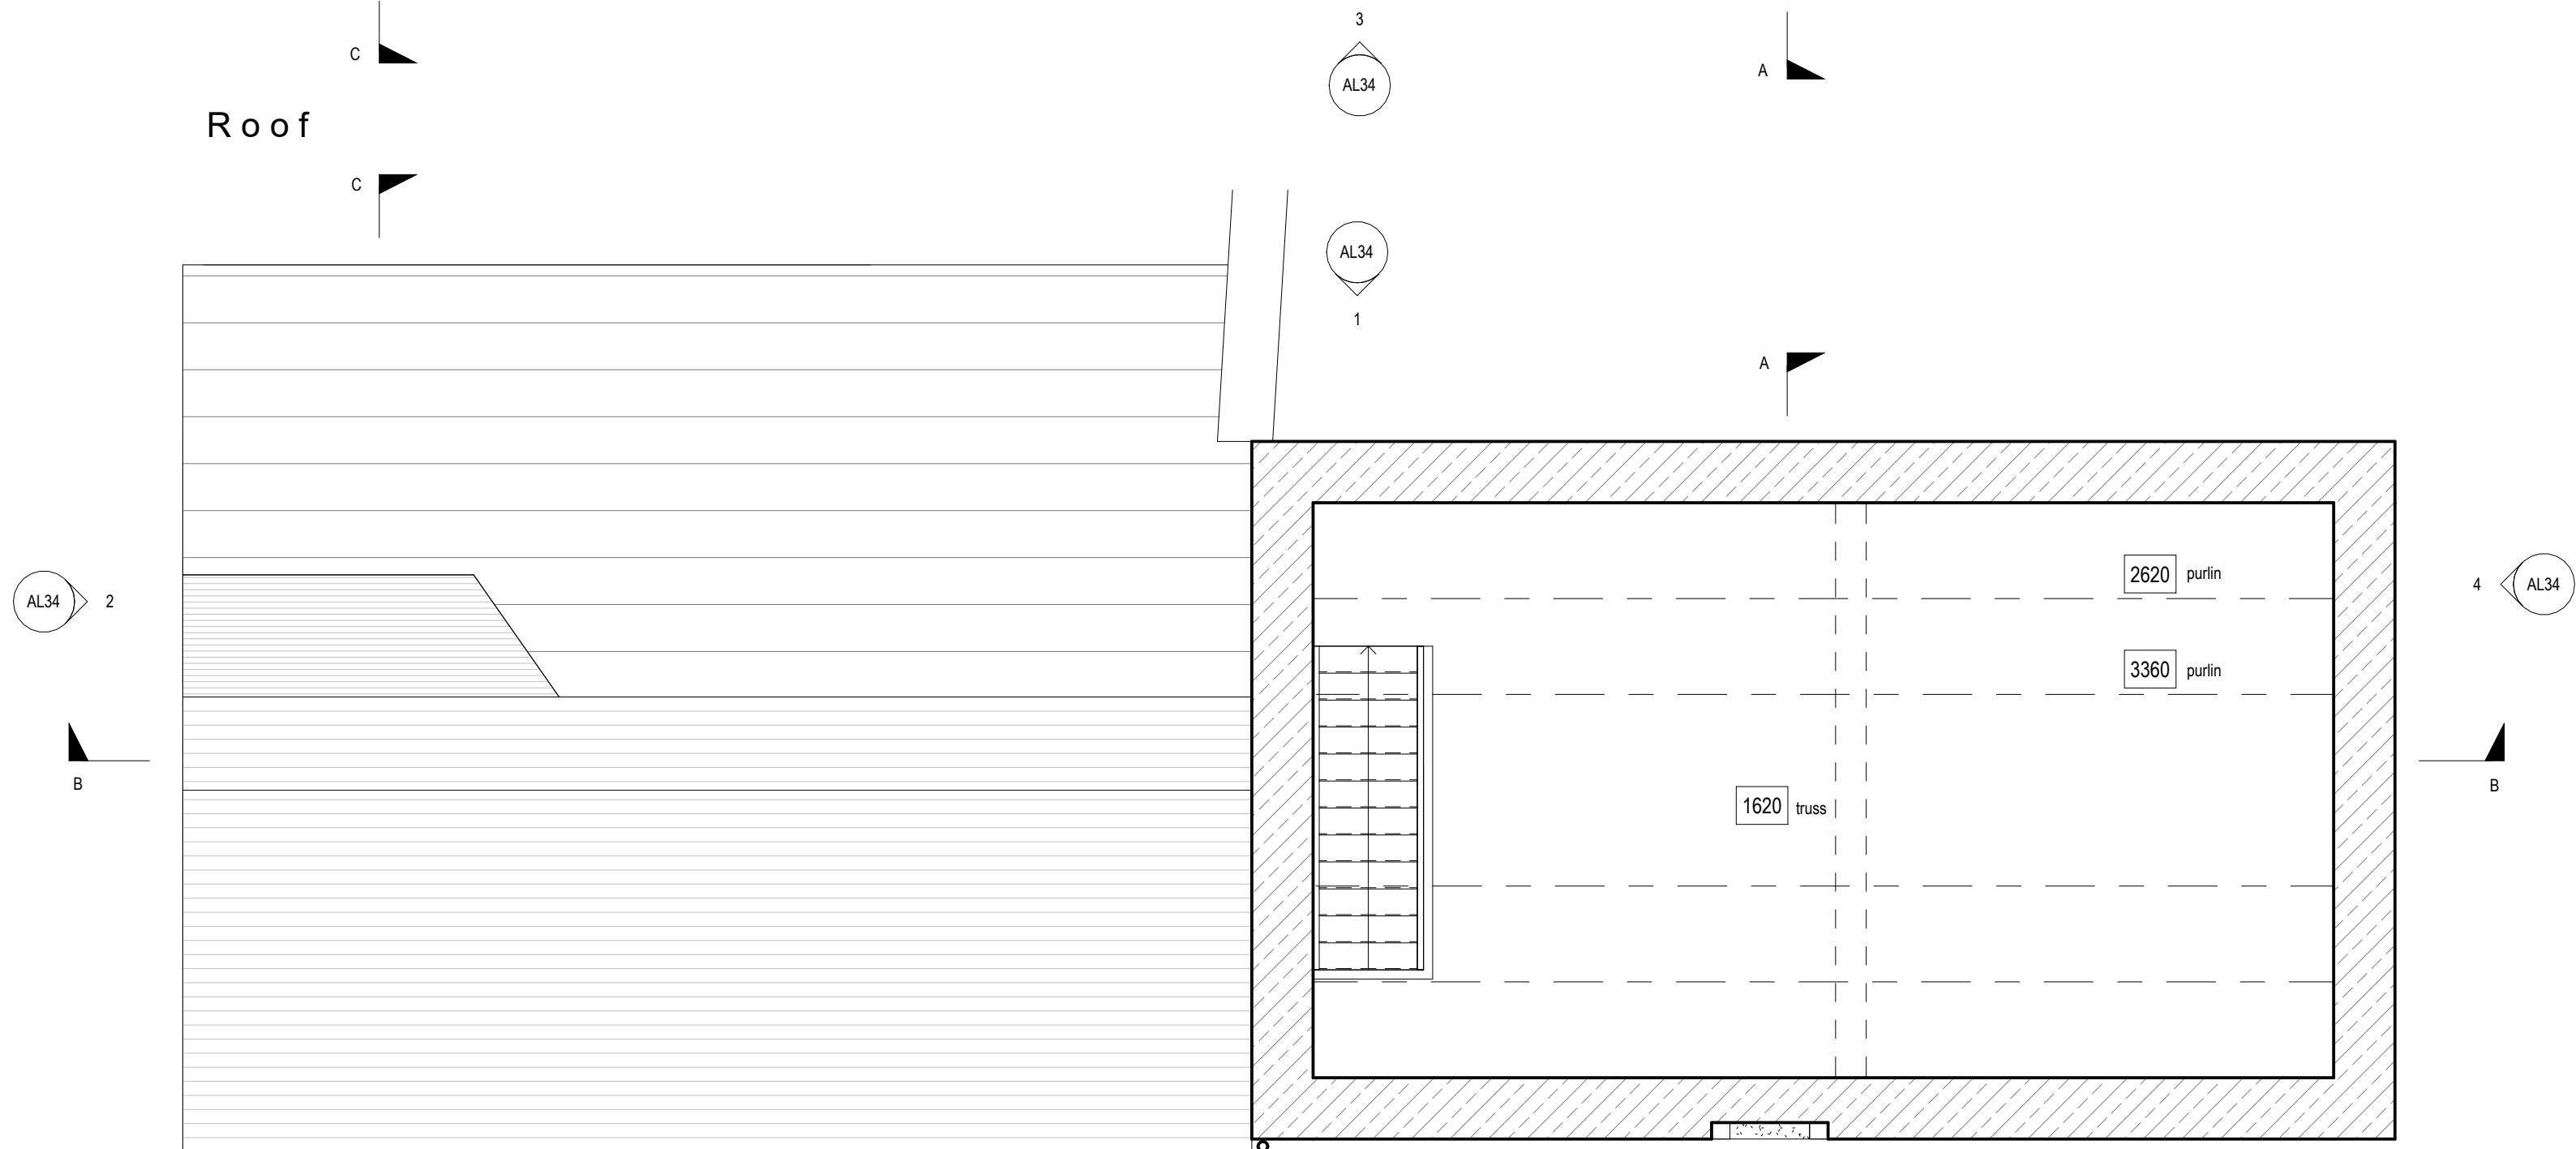

First Floor

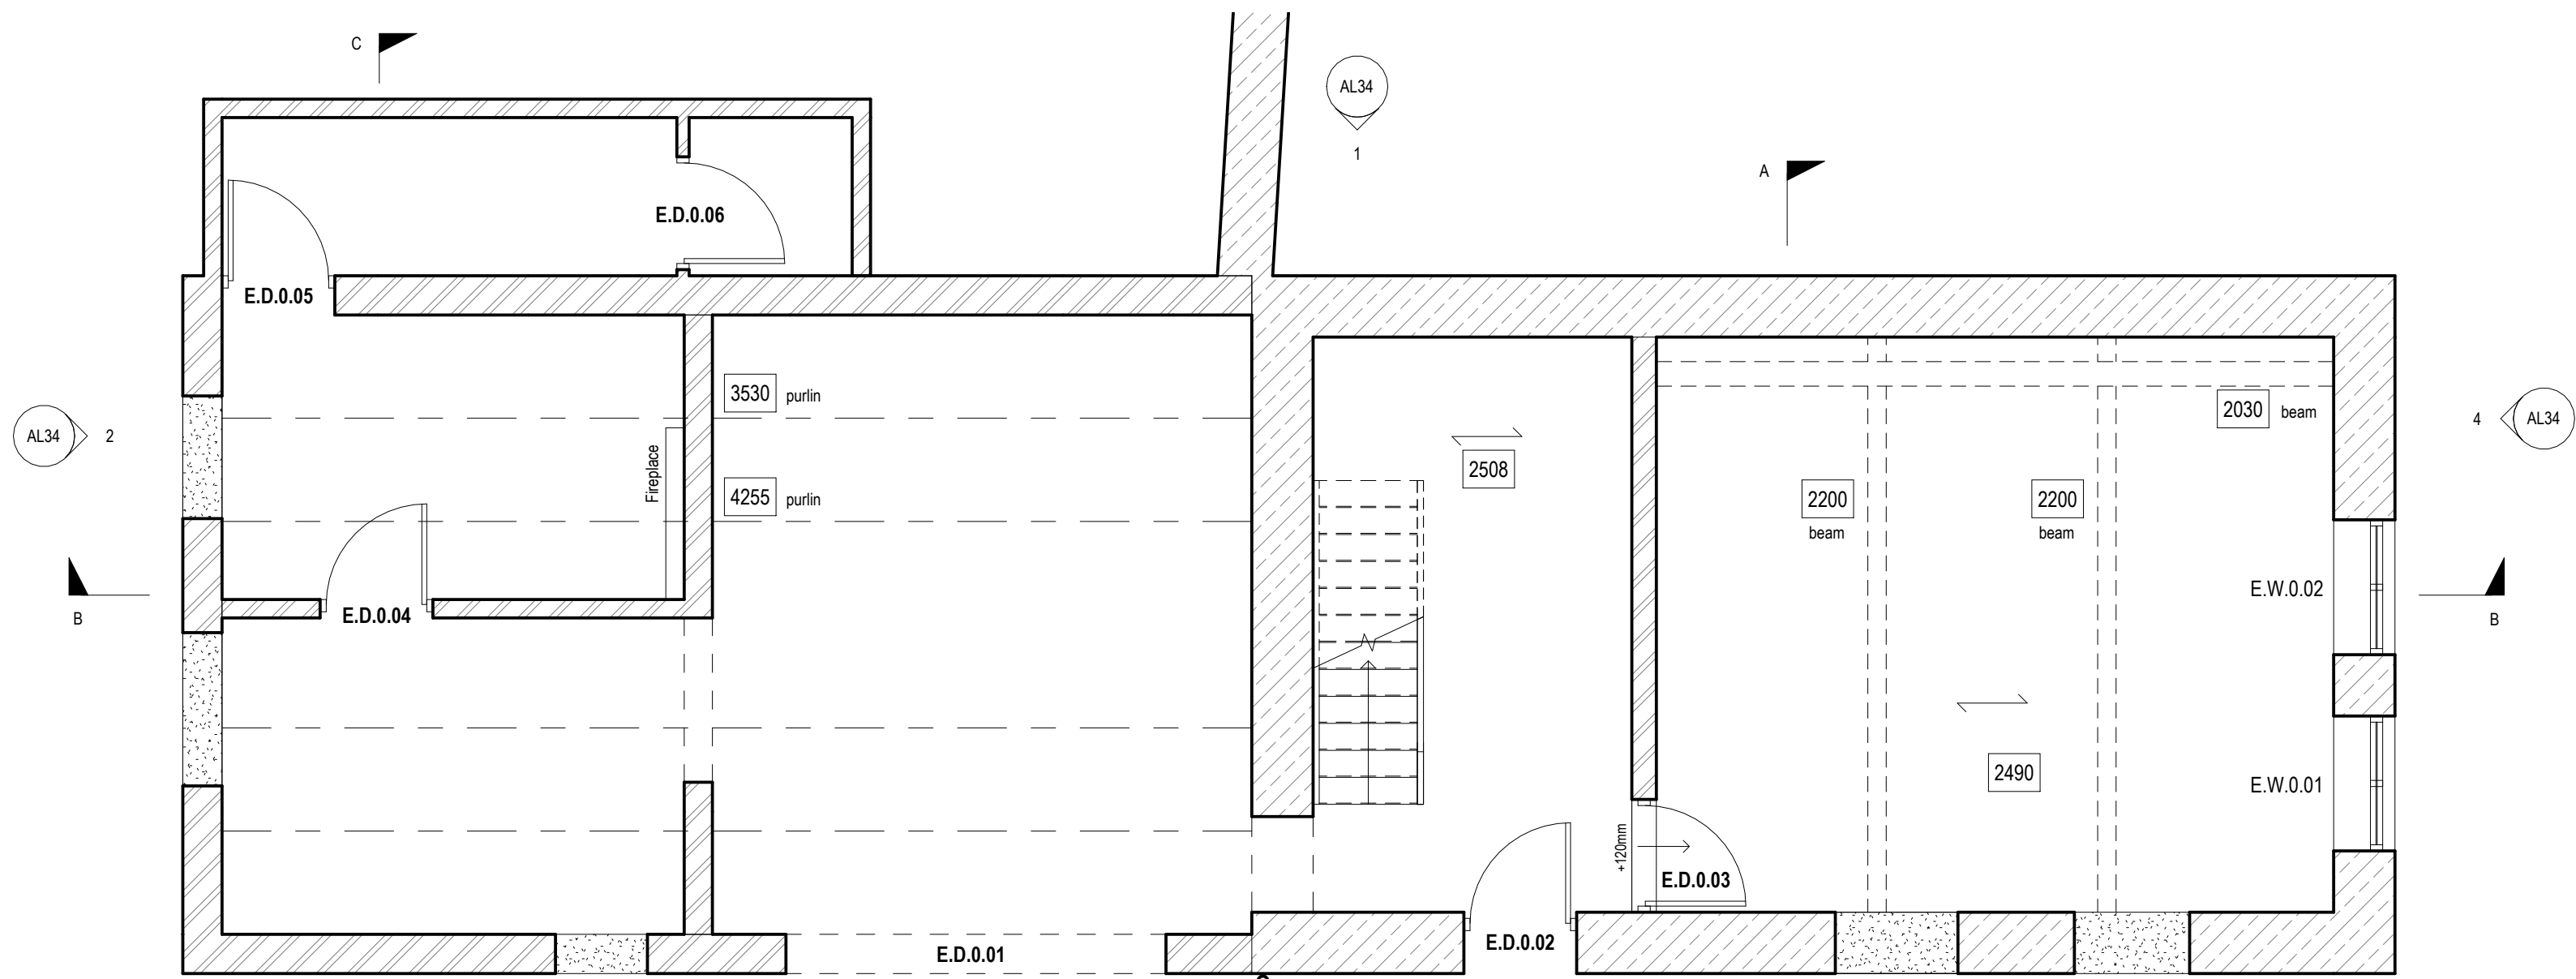

Ground Floor

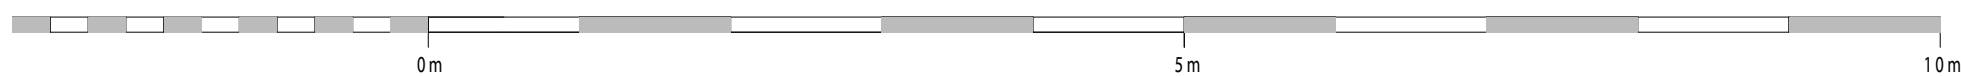

- Plan Hatches Key
- Stone
 - Brickwork
 - c20 brickwork rebuilt
 - Infilled Opening

Rev	Date	Drawn	Description										
 Clerk Bank House Clerk Bank LEEK Staffordshire ST13 5HE t: 01538 373477 f: 01538 386503 e: info@ctdarchitects.co.uk w: www.ctdarchitects.co.uk				ctd architects © 2020									
				• This drawing is copyright.									
				• All dimensions to be checked on site before proceeding.									
				• Contractor must notify the architect of any discrepancies before proceeding.									
				• Contractor to check/adjust dimensions of new work to suit existing conditions. Do not assume existing structure or details are plumb, square or level.									
				• All drawings to be read in conjunction with all other consultants drawings and specs.									
Client	Project			Scale	1 : 50	Size	A1	Drawn	EB	Checked	KJH	Date	13/07/21
	Proposed Development			Status									
	Haregate Hall, Leek			PRELIMINARY									
StoneOak Holdings Ltd.				Title	Job No.	Drawing No.				Rev.			
				East Barn (Building E) General Arrangement 'as existing'	2051	AL33							
architects • historic building advisors project managers landscape & urban designers													