
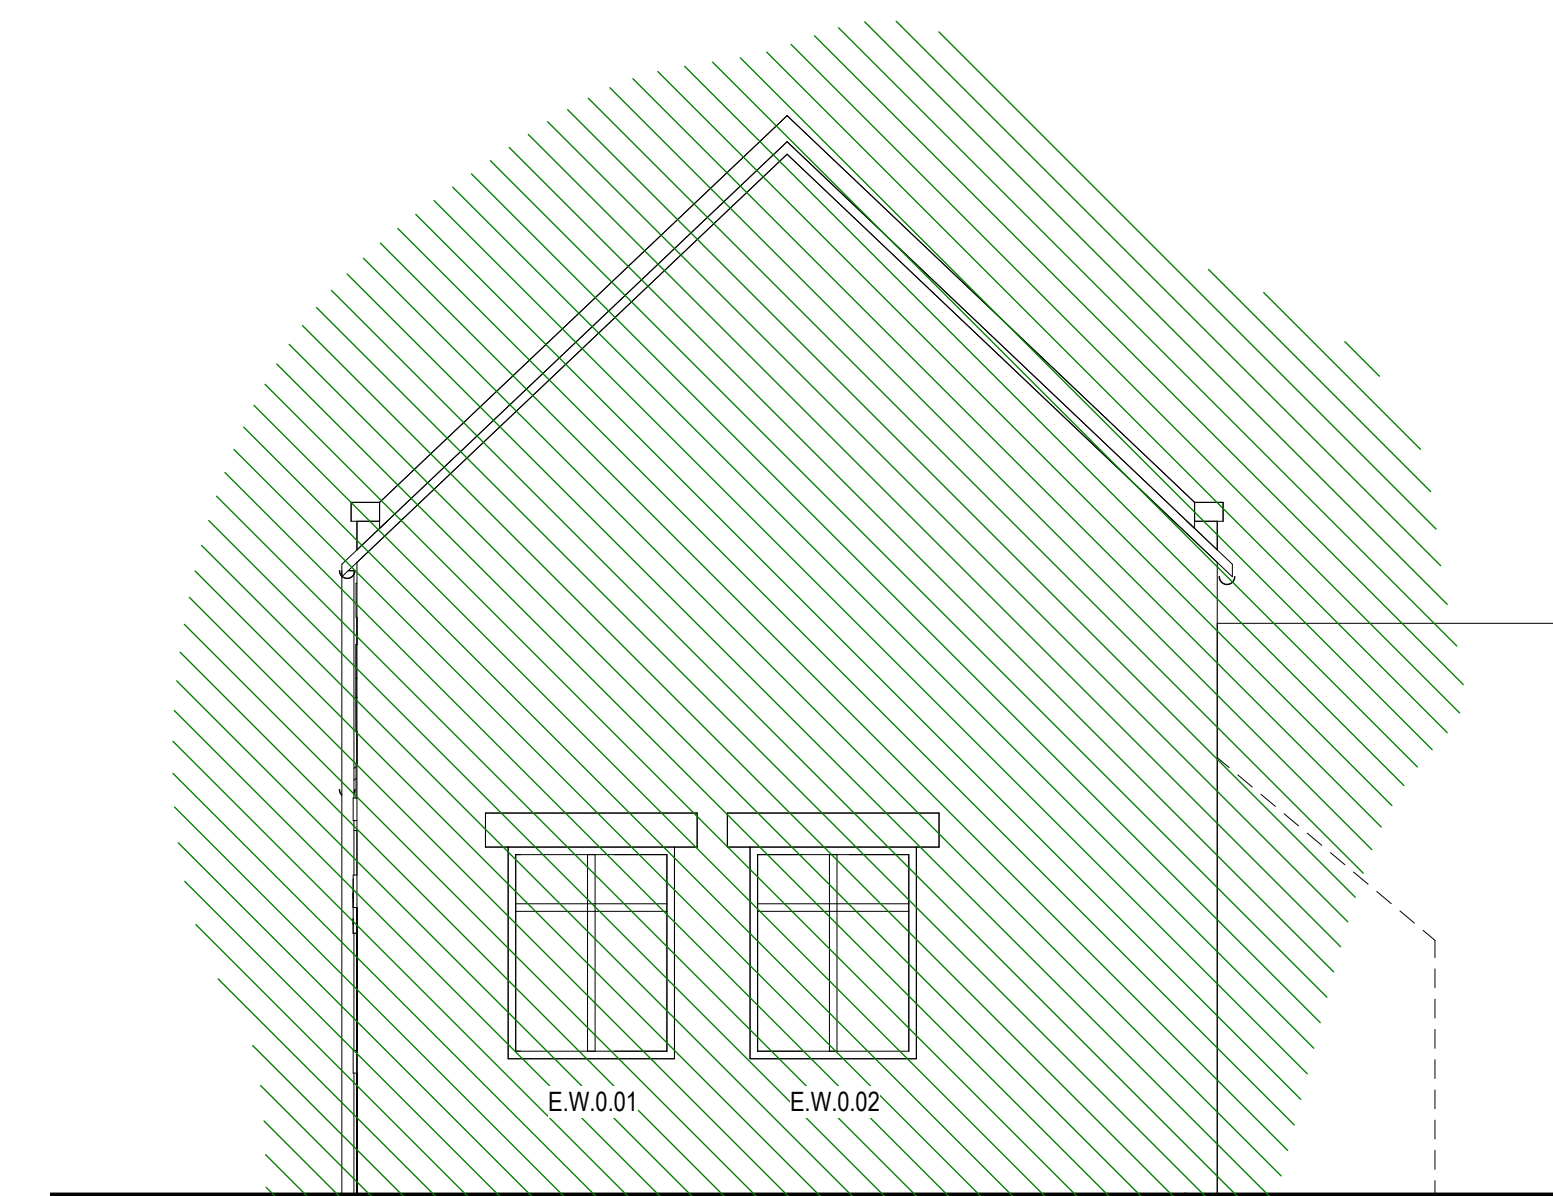


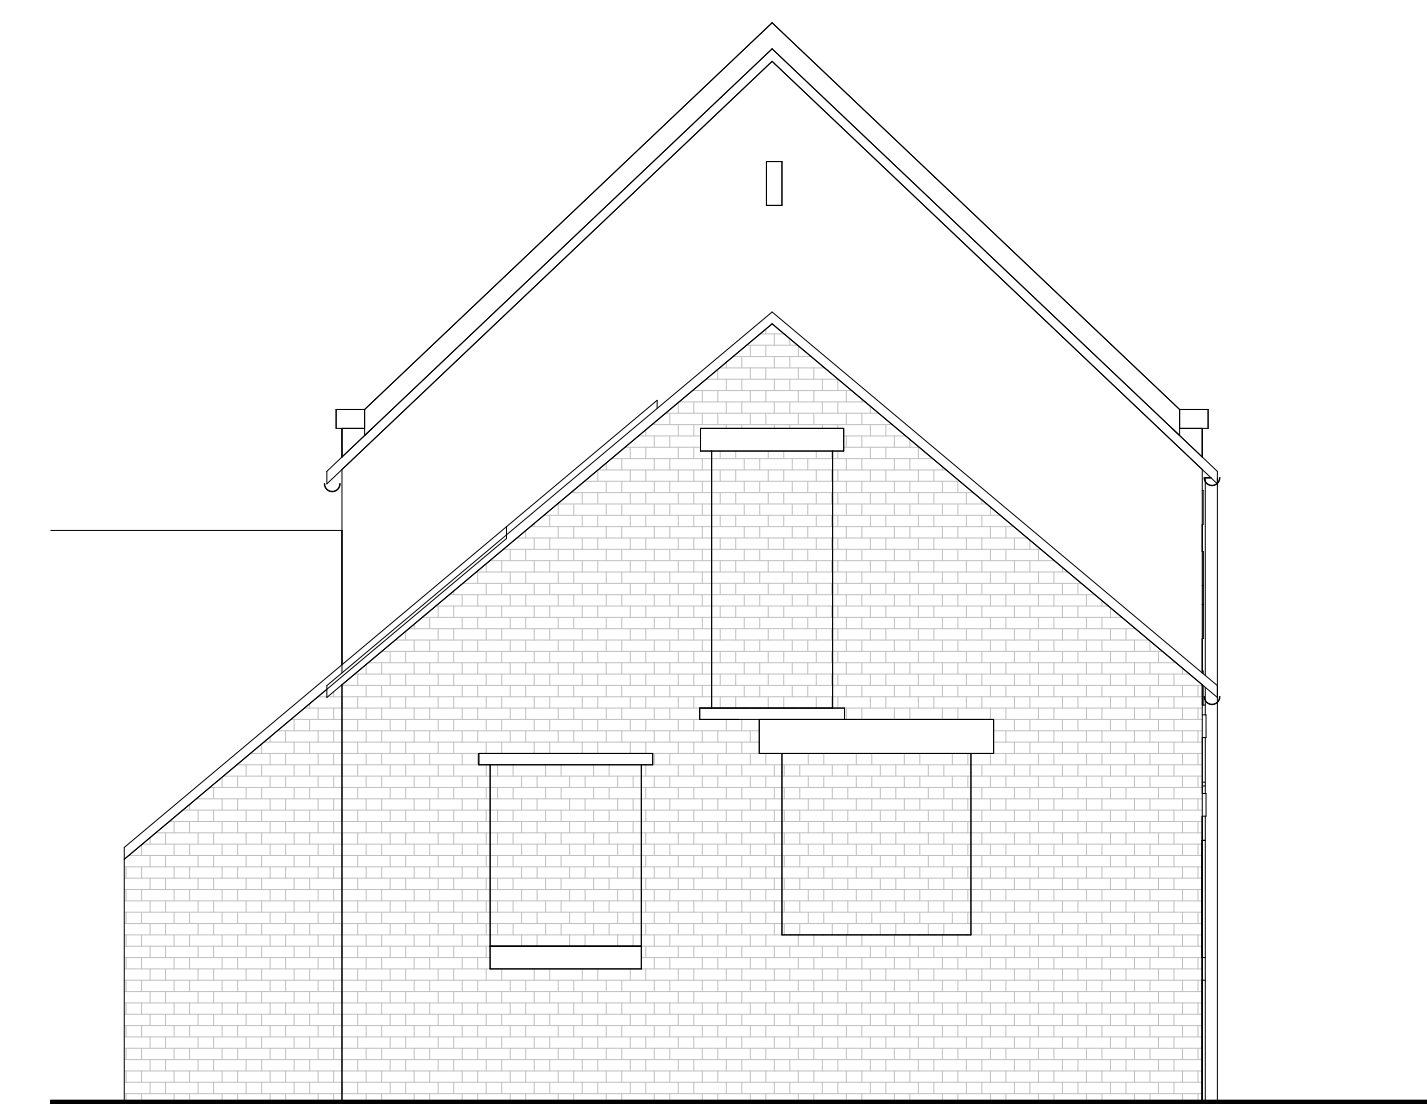

Rev	Date	Drawn	Description										
				Clerk Bank House Clerk Bank LEAK Saffershire ST13 5HE • info@ctdarchitects.co.uk • www.ctdarchitects.co.uk									
Client	Project Proposed Development Heritage Hall, Leak			Scale	1:50	Size	A1	Drawn	EB	Chkd	KJH	Date	13/07/21
StoneOak Holdings Ltd.				Status	PRELIMINARY								
Title East Barn (Building E) Elevations 'as existing'				Job No.	2051		Drawing No.		AL34		Rev.		