




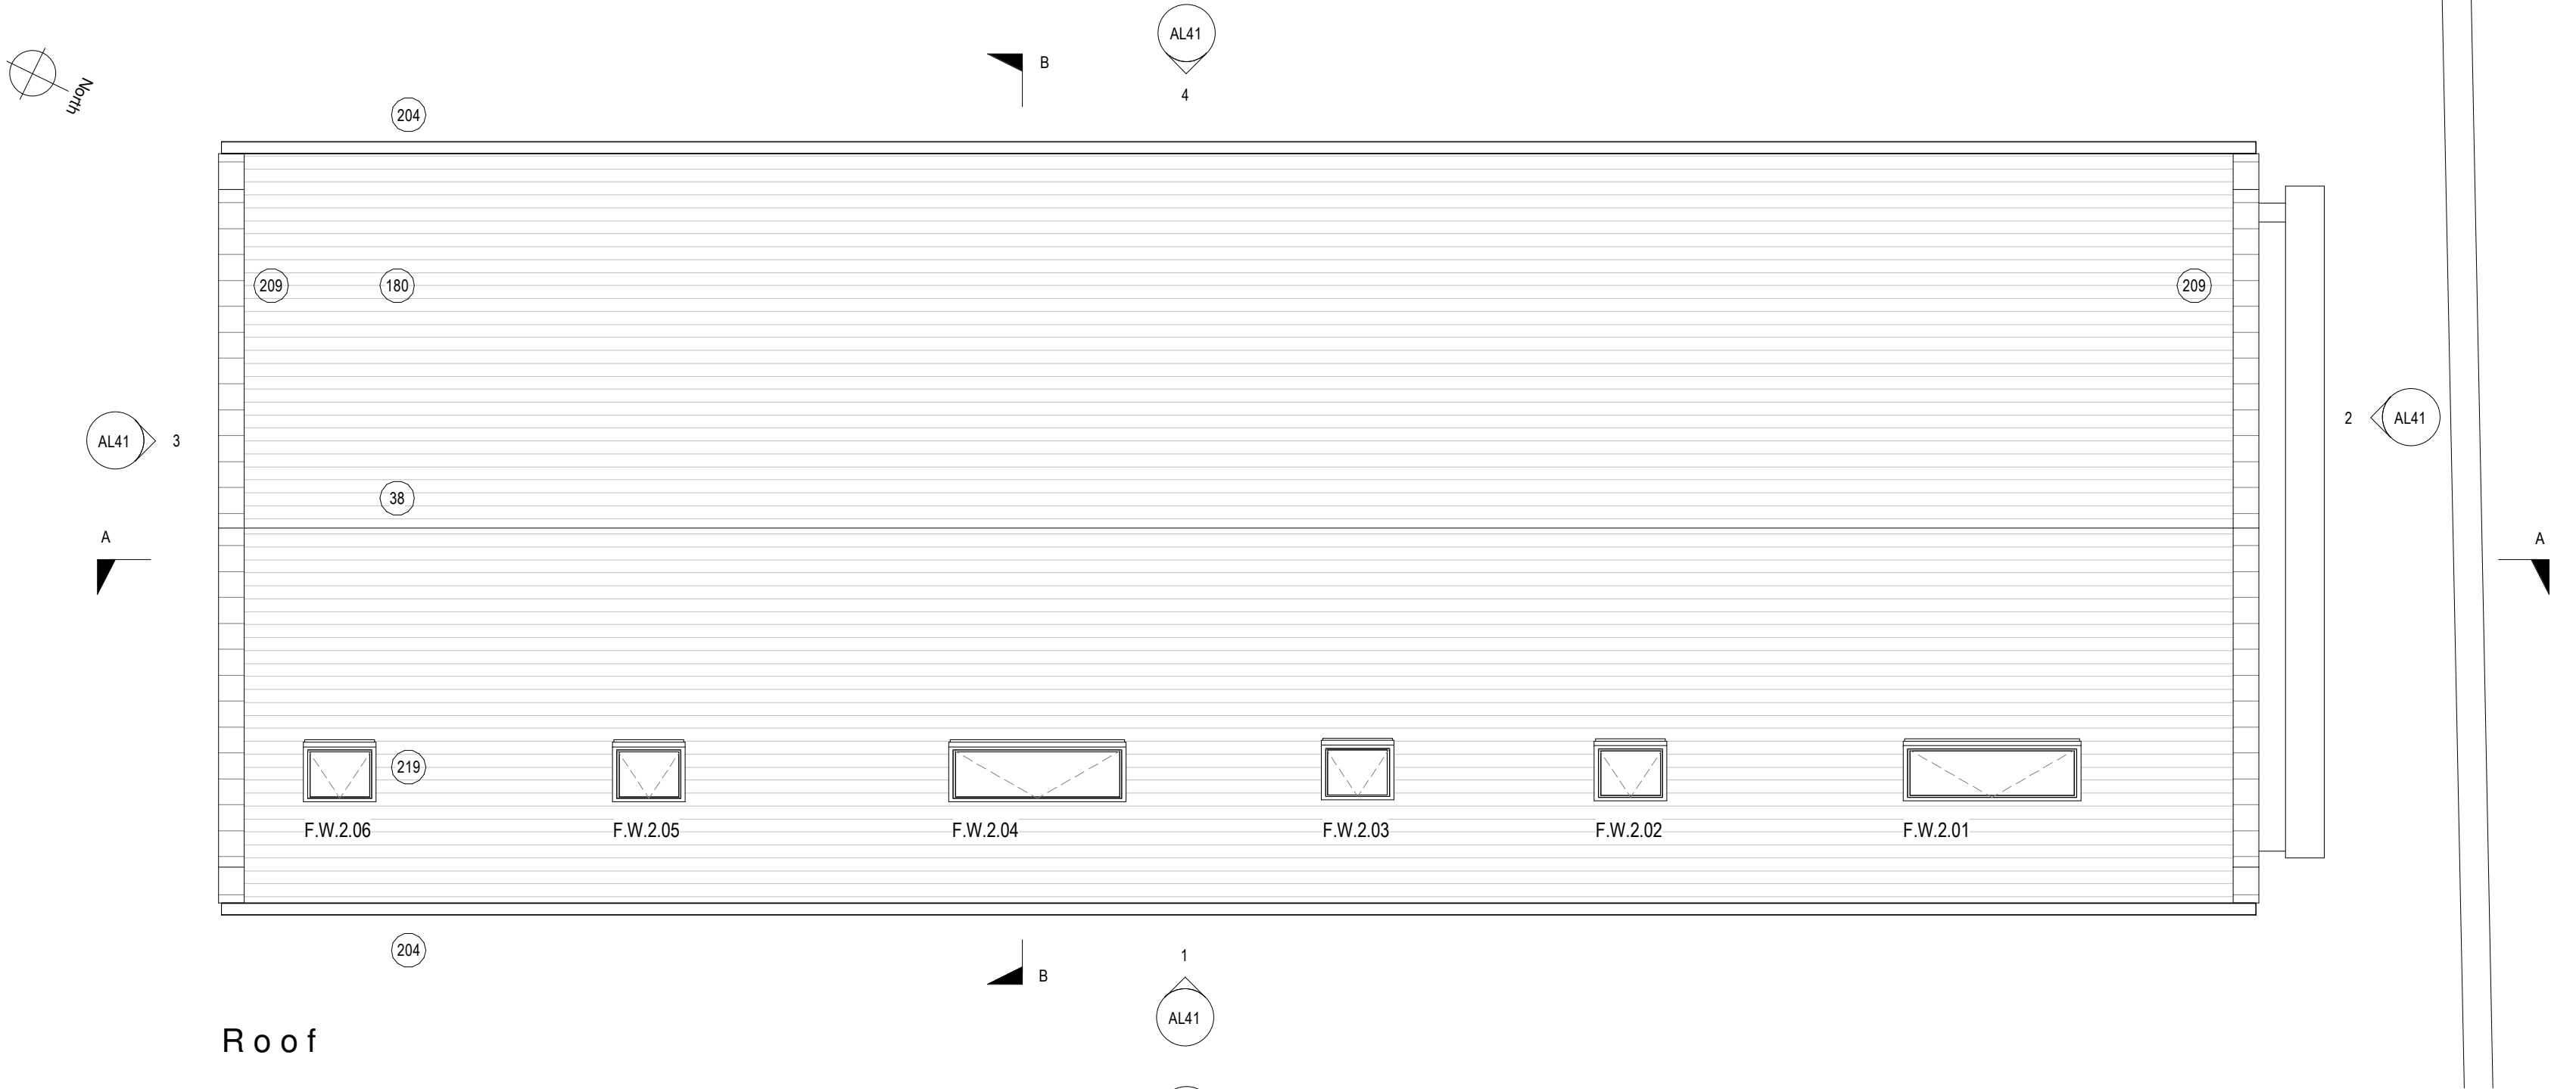

Roof

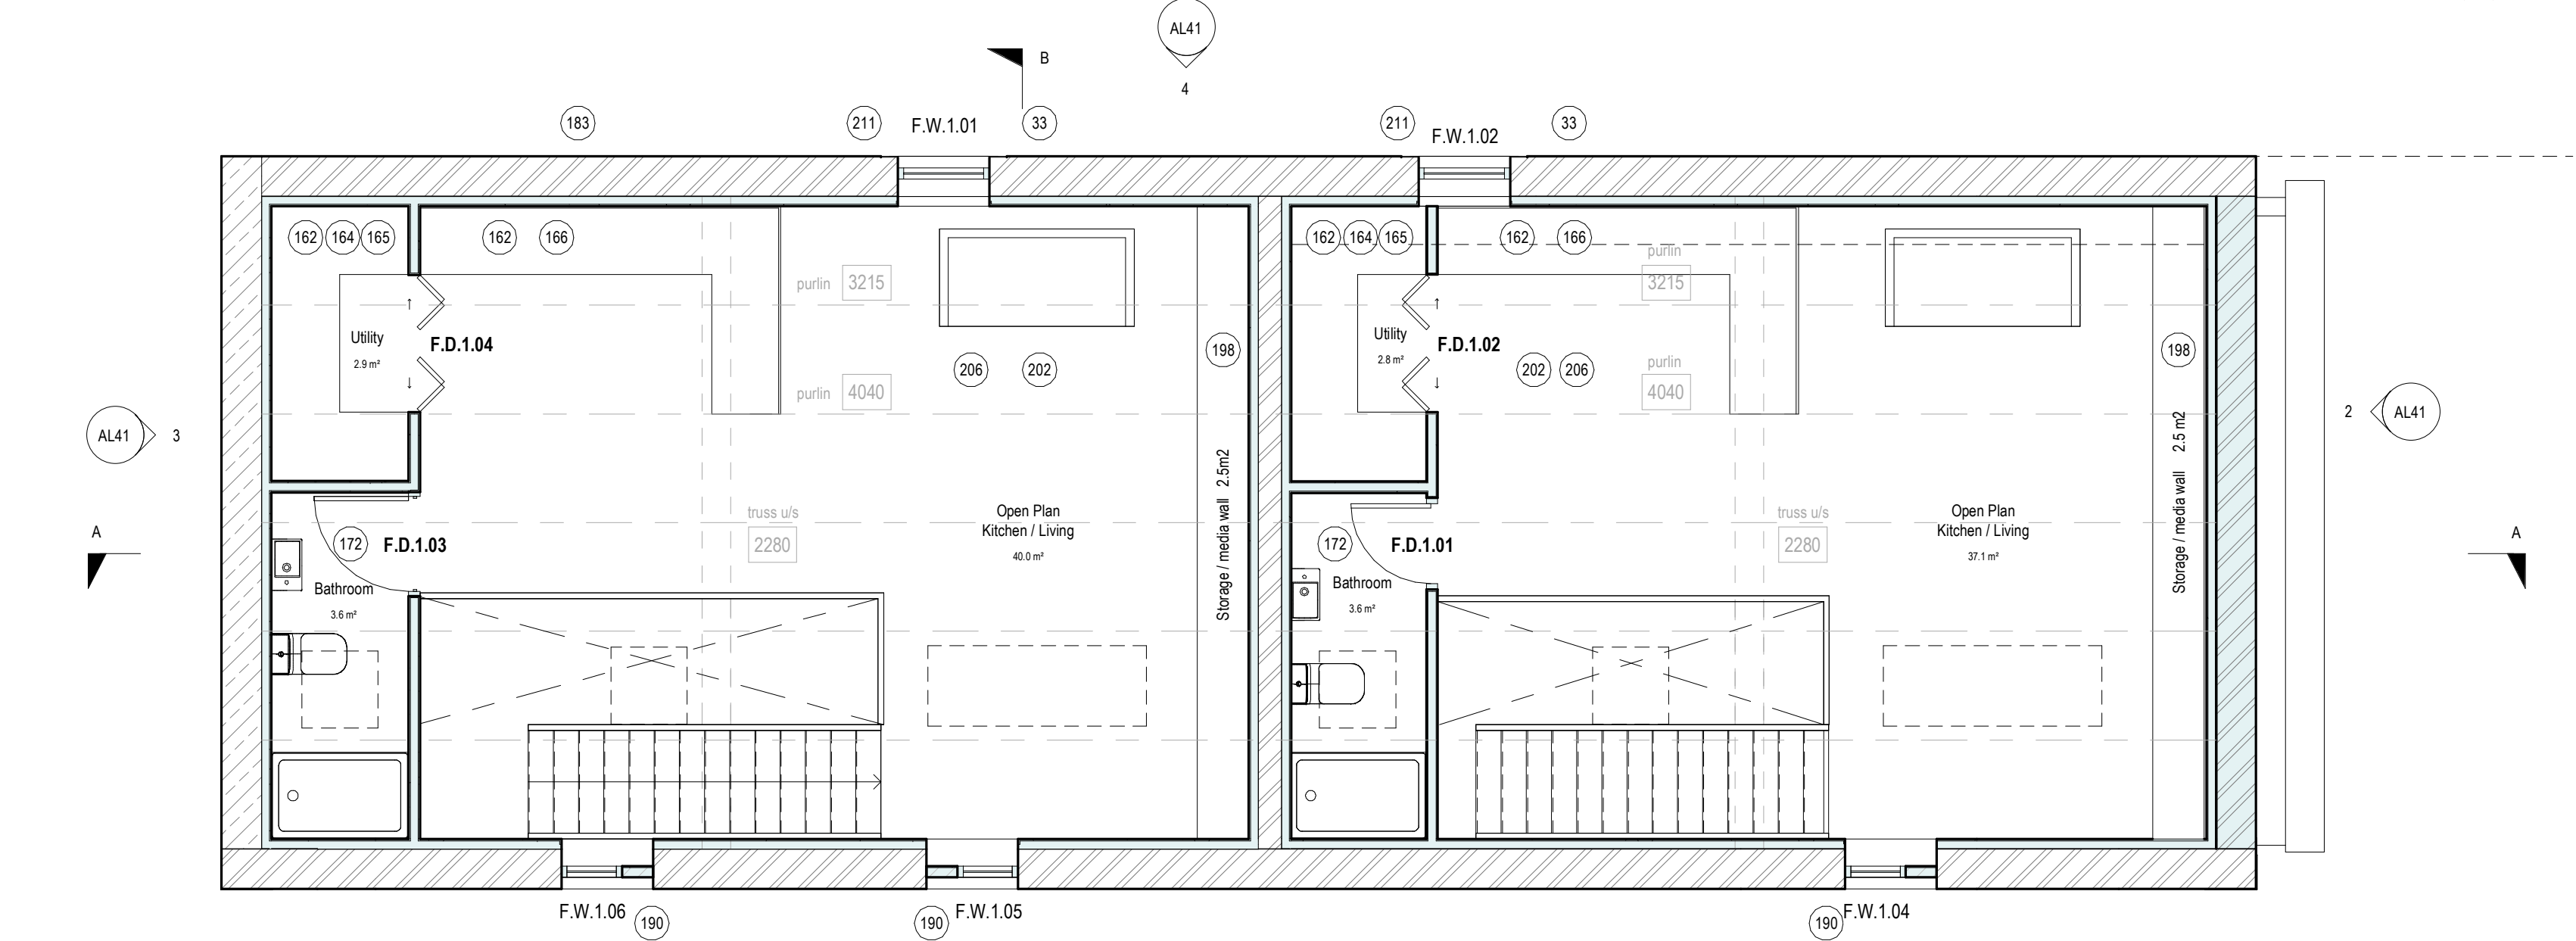

First Floor

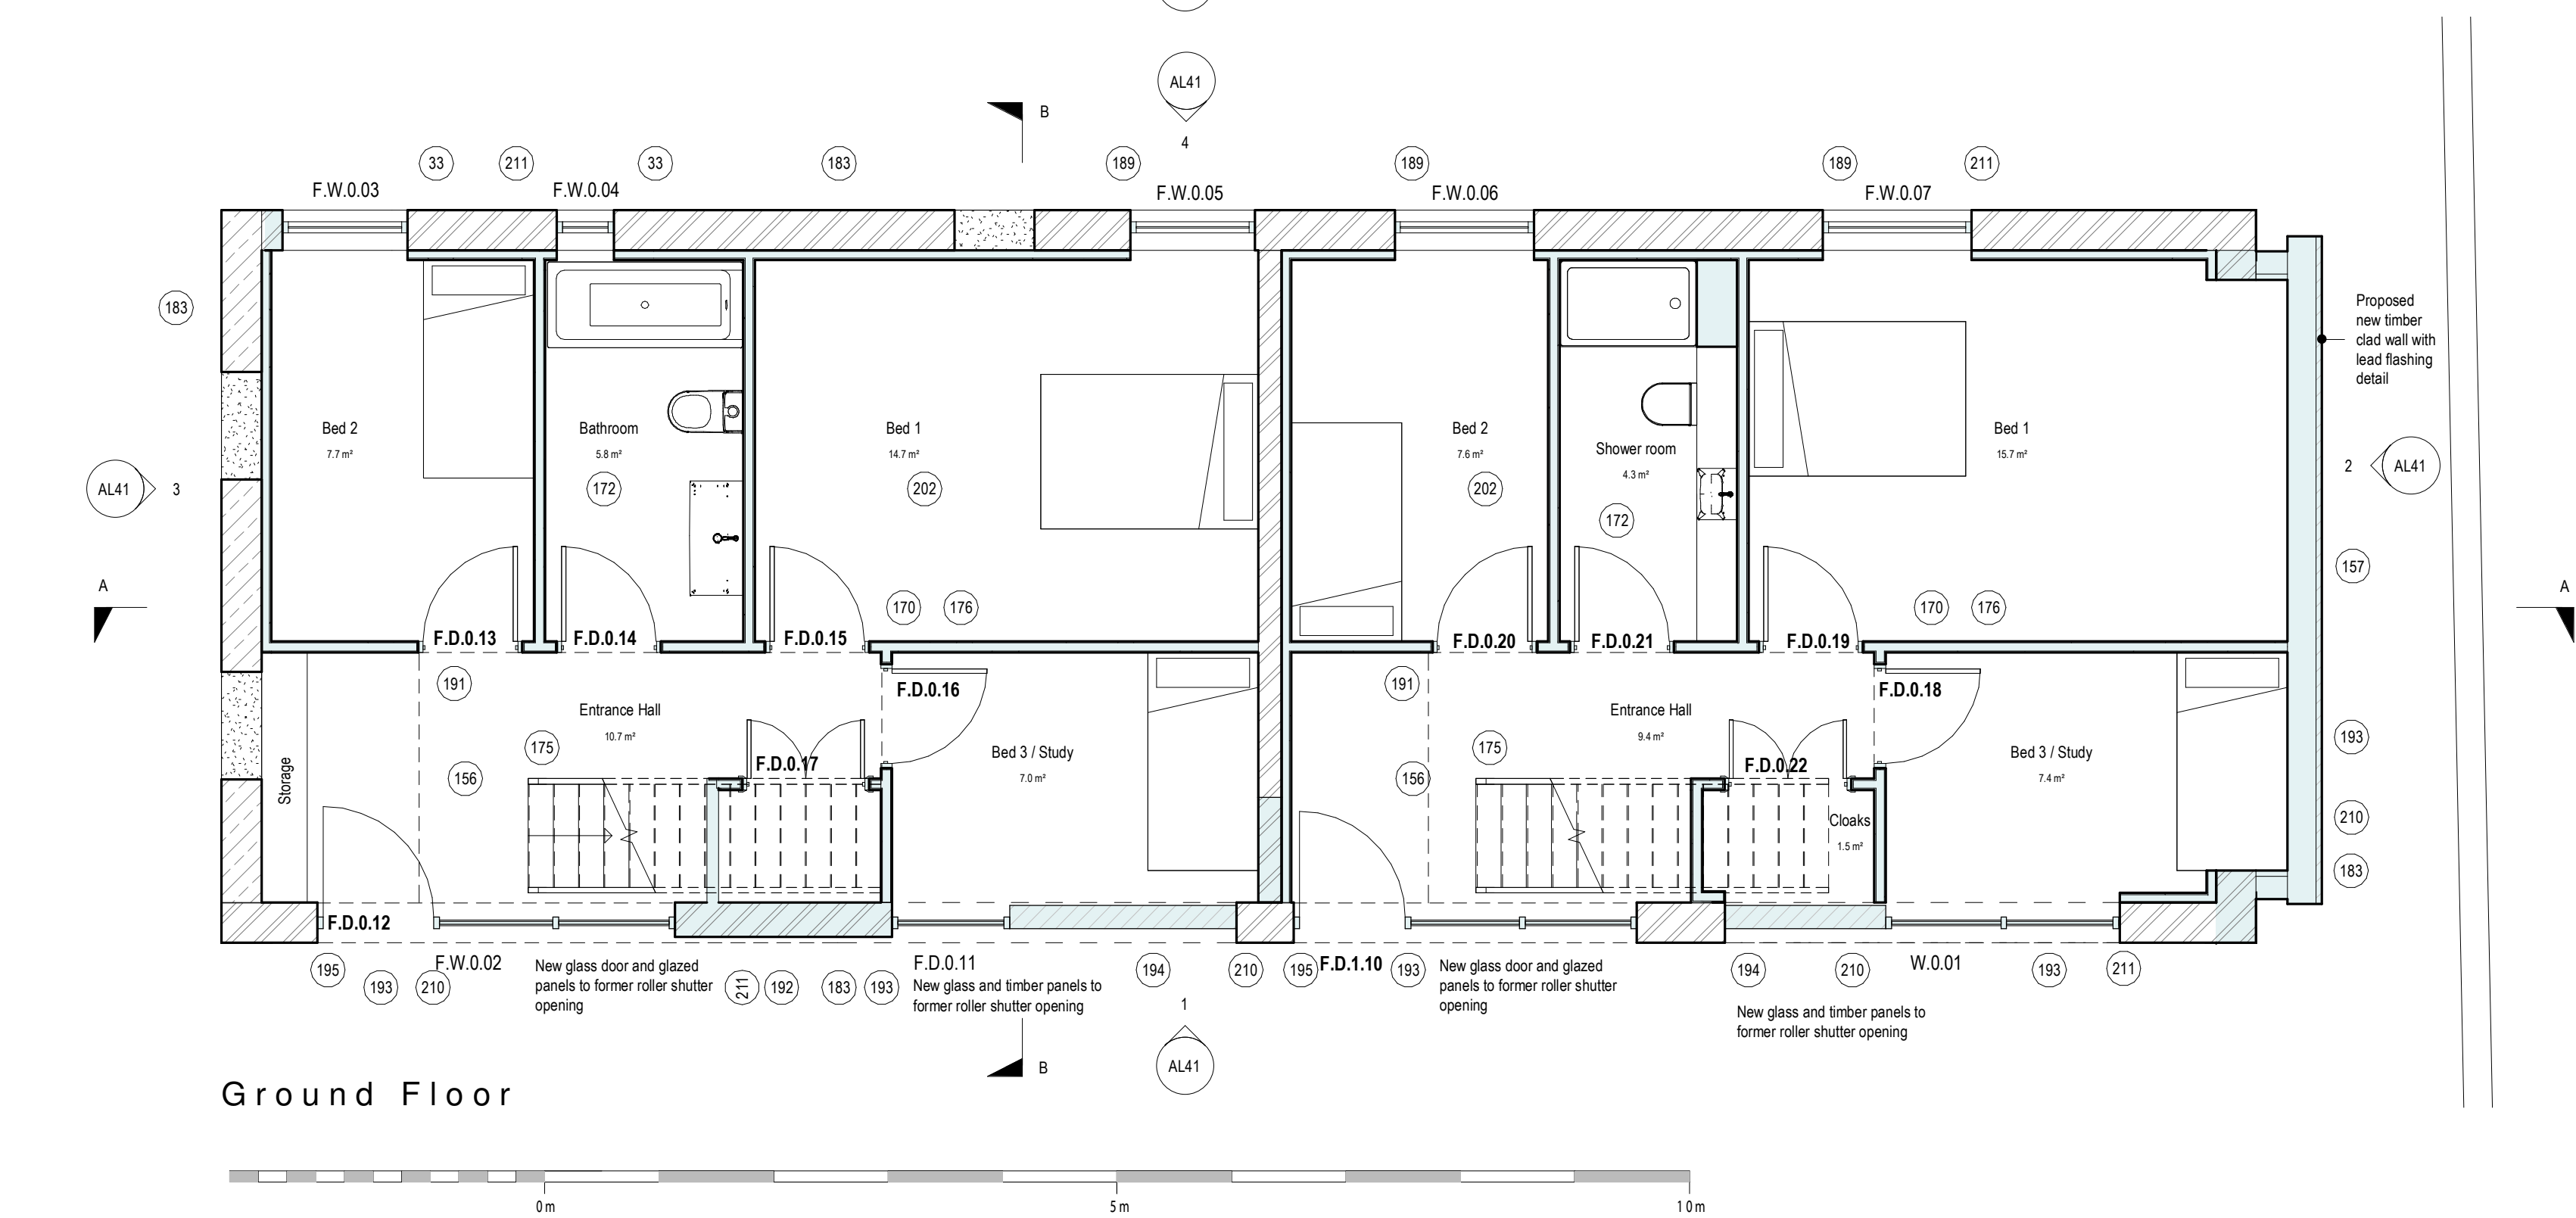

Ground Floor

- Plan Hatches Key
- Stone
 - Brickwork
 - c20 brickwork rebuilt
 - Infilled Opening
 - Blockwork
 - Proposed

Rev	Date	Drawn	Description
ctd architects			
Clerk Bank House Clerk Bank LEEK Staffordshire ST13 5HE			
t: 01538 373477 f: 01538 386503 e: info@ctdarchitects.co.uk w: www.ctdarchitects.co.uk			
ctd architects © 2020 • This drawing is copyright. • All dimensions to be checked on site before proceeding. • Contractor must notify the architect of any discrepancies before proceeding. • Contractor to check/adjust dimensions of new work to suit existing conditions. Do not assume existing structure or details are plumb, square or level. • All drawings to be read in conjunction with all other consultants drawings and specs.			
Client		Project	
StoneOak Holdings Ltd.		Haregate Hall, Leek	
Title		Status	
West Barn (Building F) General Arrangement 'as proposed'		PRELIMINARY	
Scale		Job No	
1:50		2051	
Size		Drawing No	
A1		AL40	
Drawn		Rev.	
EB		KJH	
Date		05/08/21	