



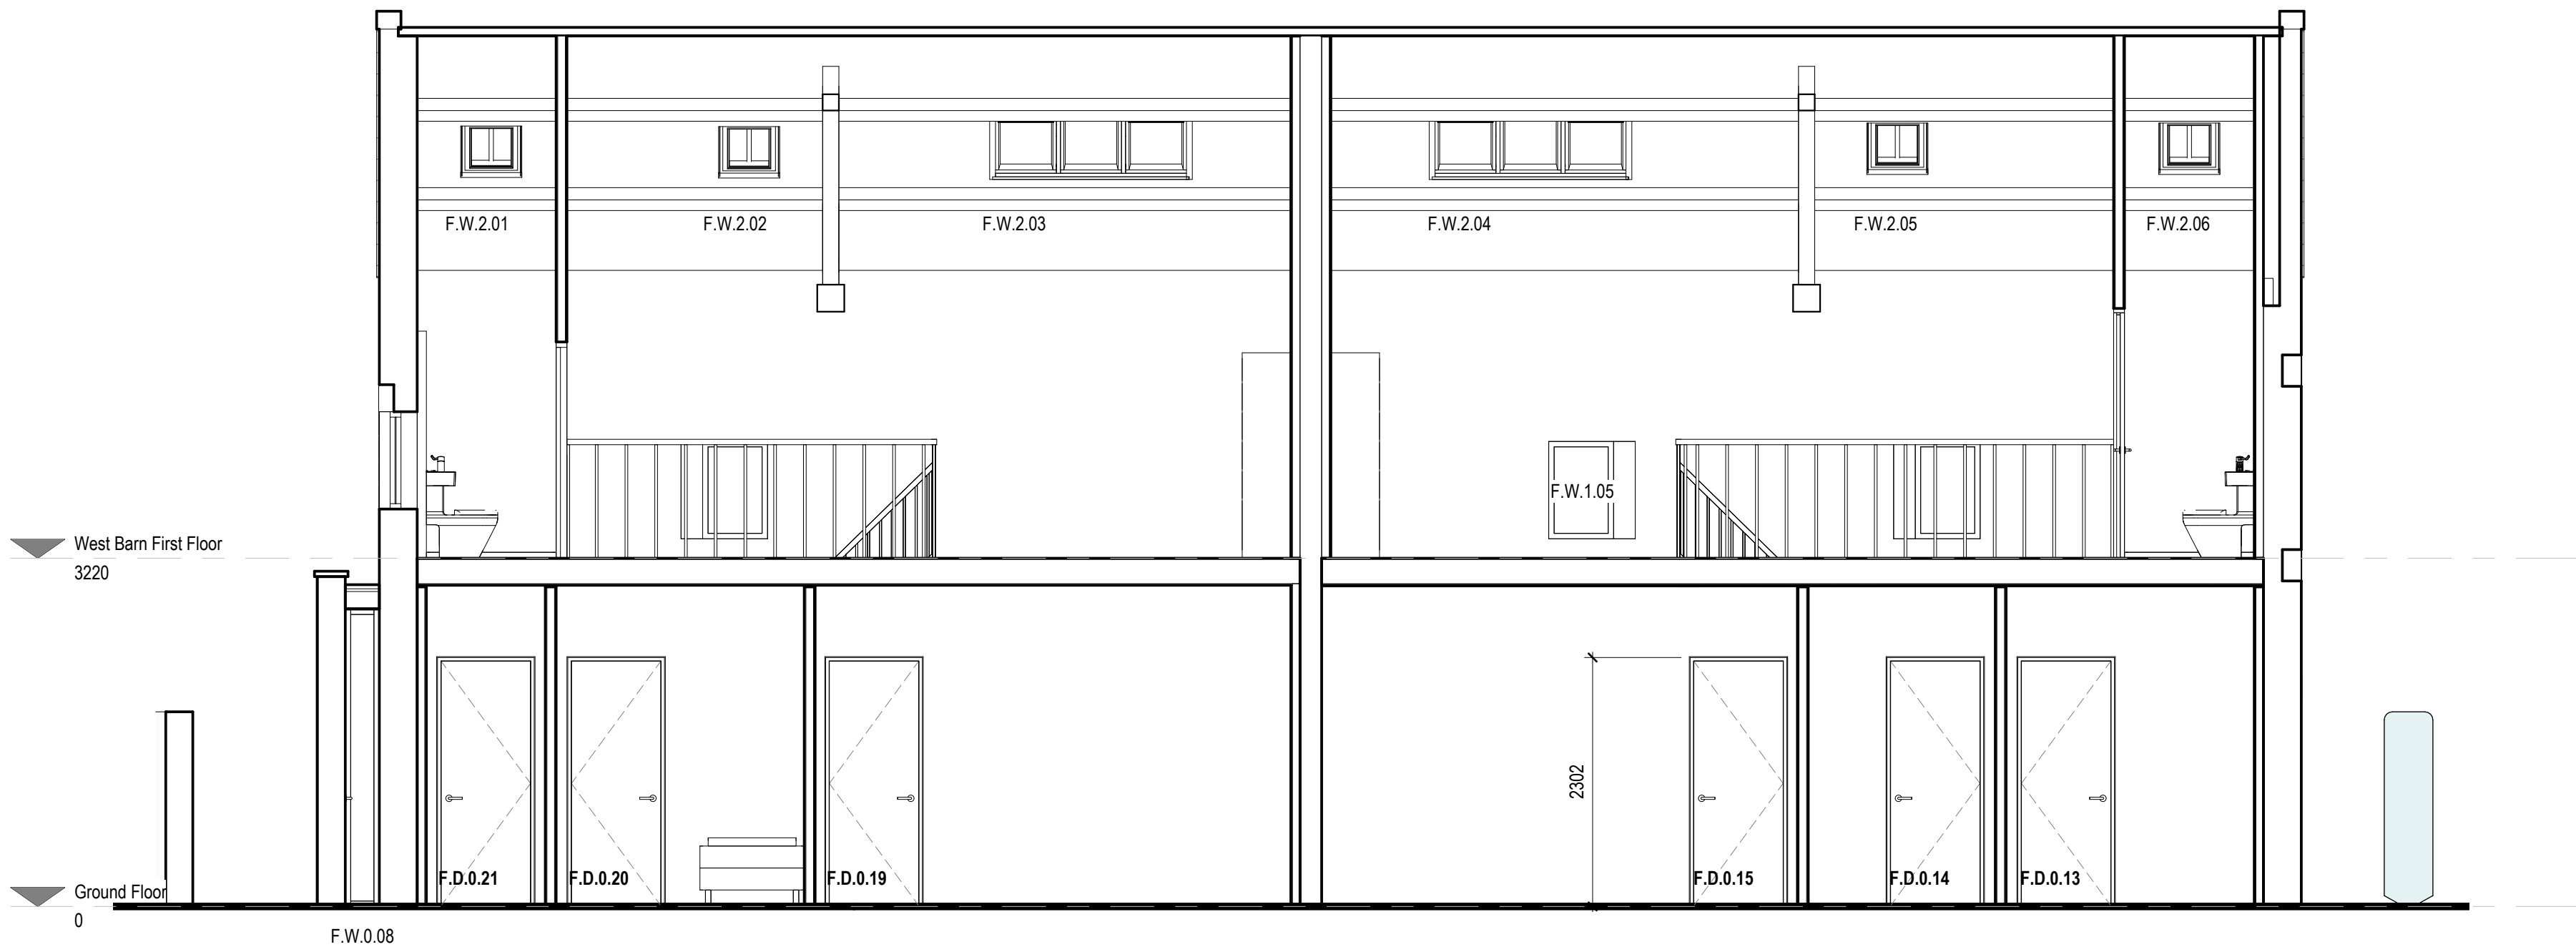

Section A-A

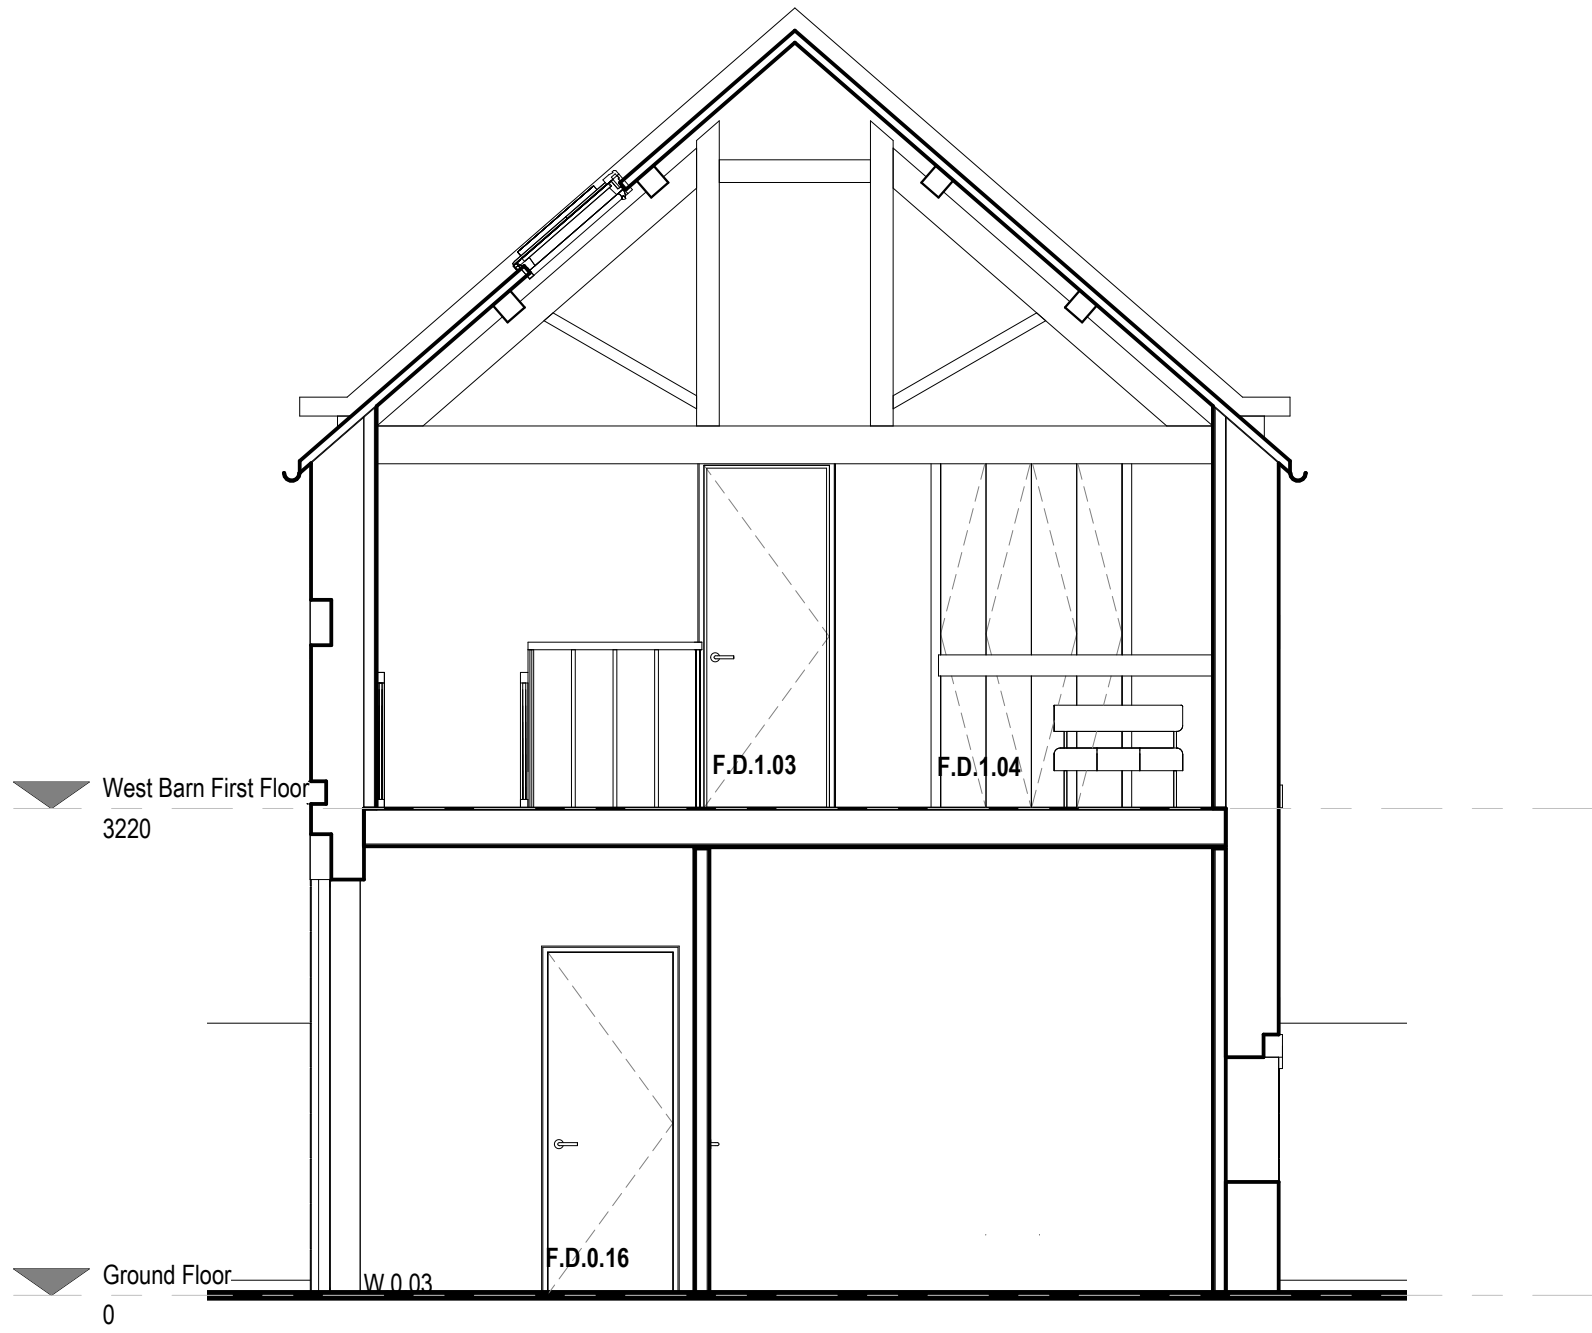

Section B-B

Rev	Date	Drawn	Description				
ctdarchitects Clerk Bank House Clerk Bank LEEK Staffordshire ST13 5HE t: 01538 373477 f: 01538 386503 e: info@ctdarchitects.co.uk w: www.ctdarchitects.co.uk				ctd architects © 2020 - This drawing is copyright. - All dimensions to be checked on site before proceeding. - Contractor must notify the architect of any discrepancies before proceeding. - Contractor to check/adjust dimensions of new work to suit existing conditions. Do not assume existing structure or details are plumb, square or level. - All drawings to be read in conjunction with all other consultants drawings and specs.			
Client		Project		Scale	1 : 50	Size	A1
StoneOak Holdings Ltd.		Haregate Hall, Leek		Drawn	EB	Checked	KJH
Title		Status		Job No.	2051	Drawing No.	AL42
West Barn (Building F) Sections 'as proposed'		Proposed Development		Rev.			