




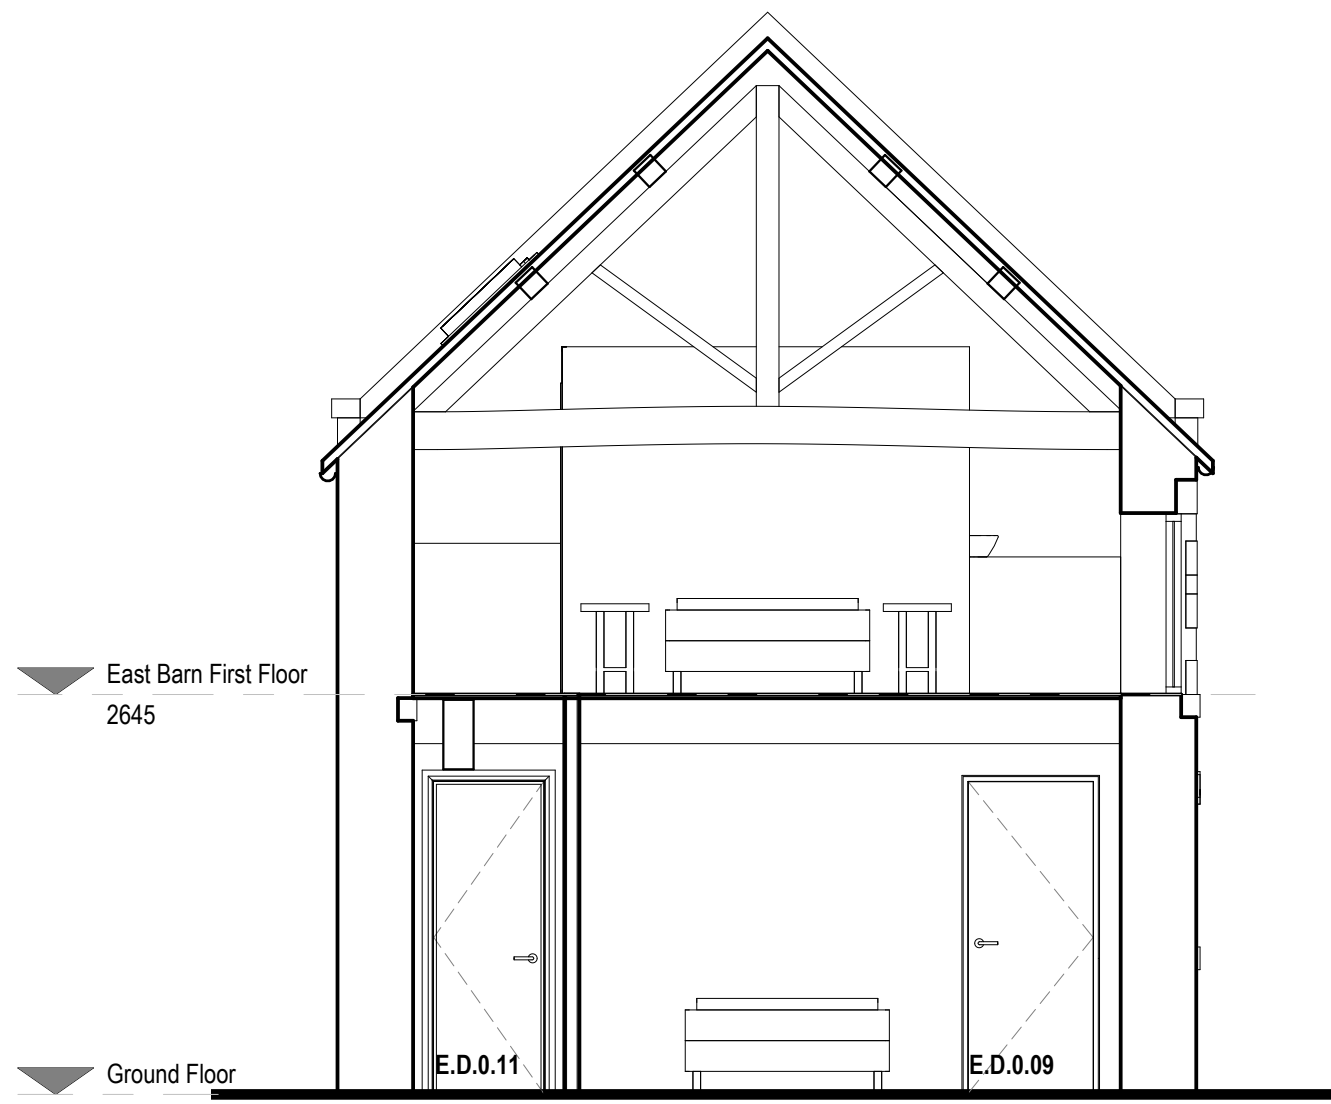

Section A-A

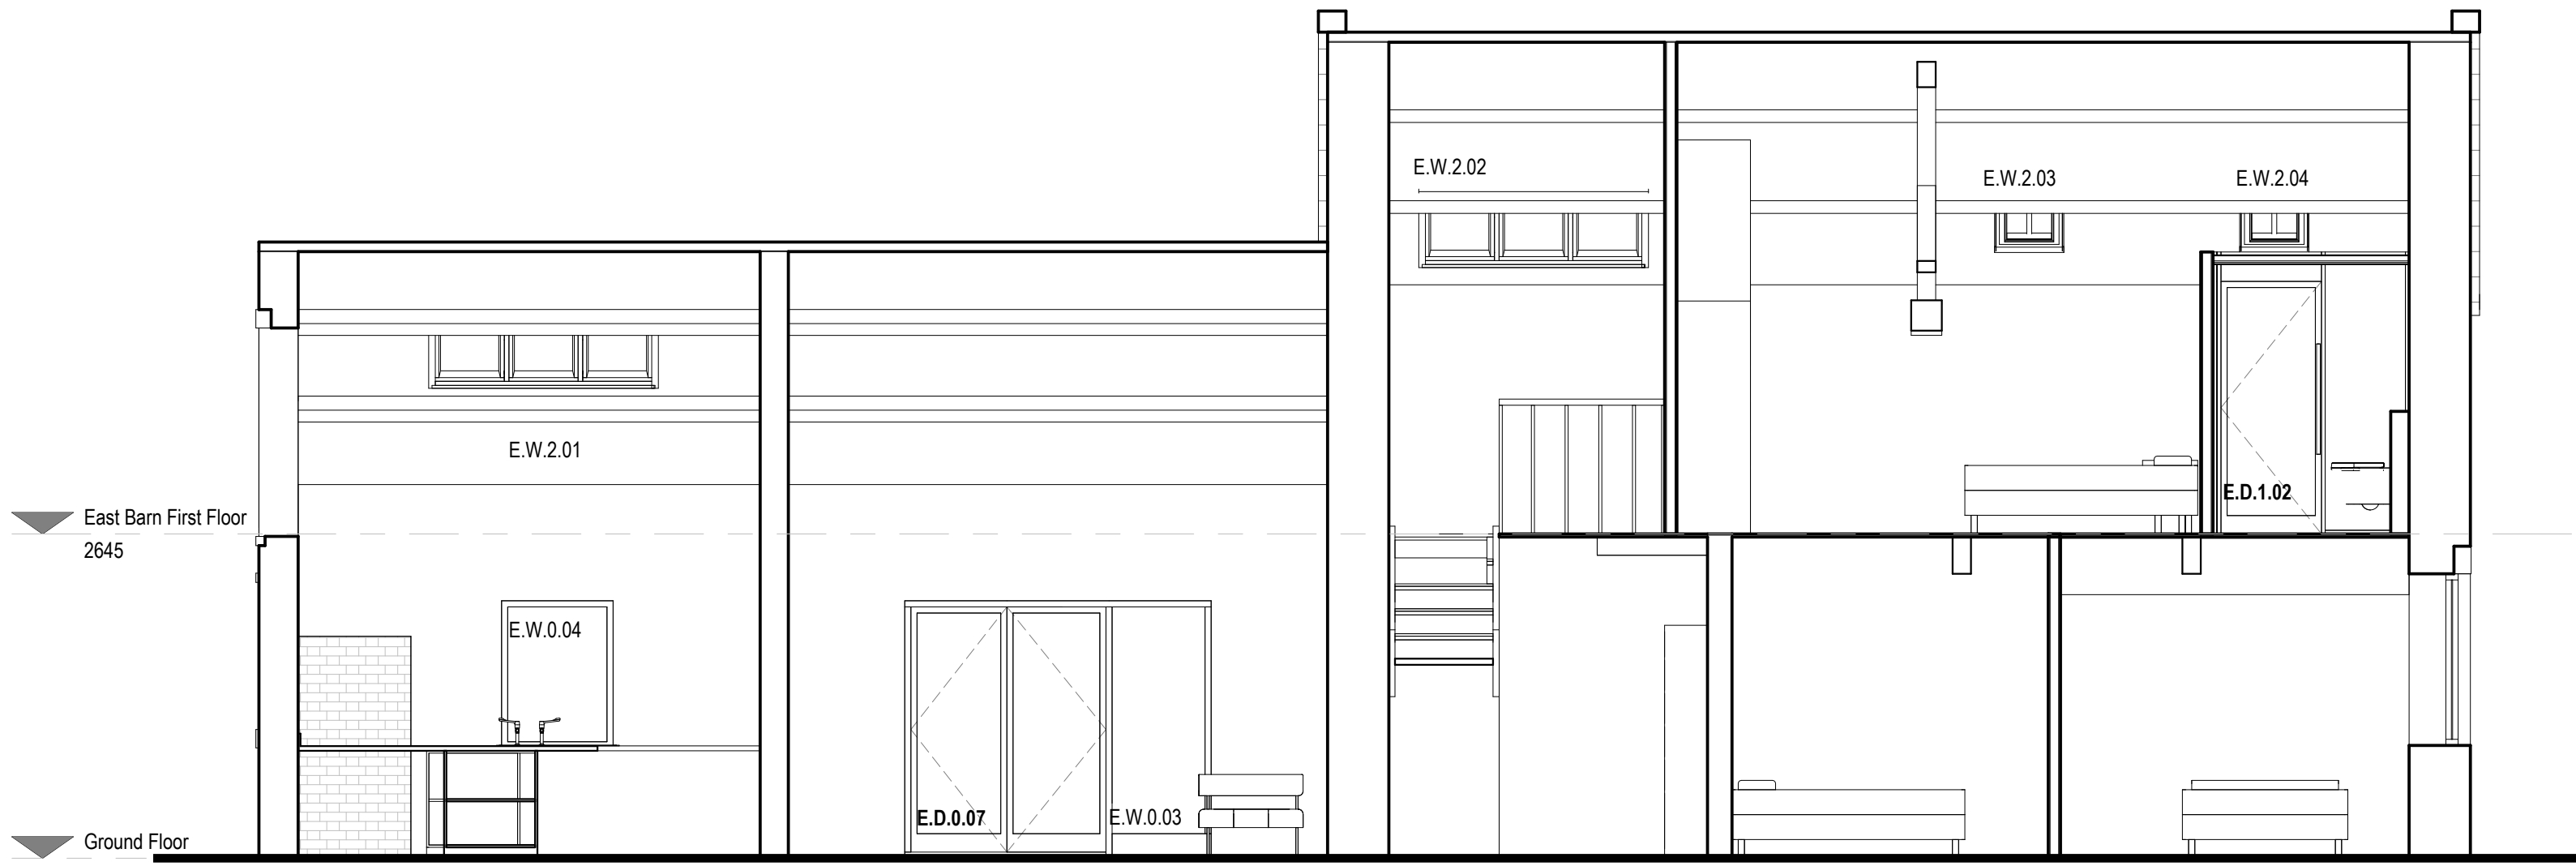

Section B-B

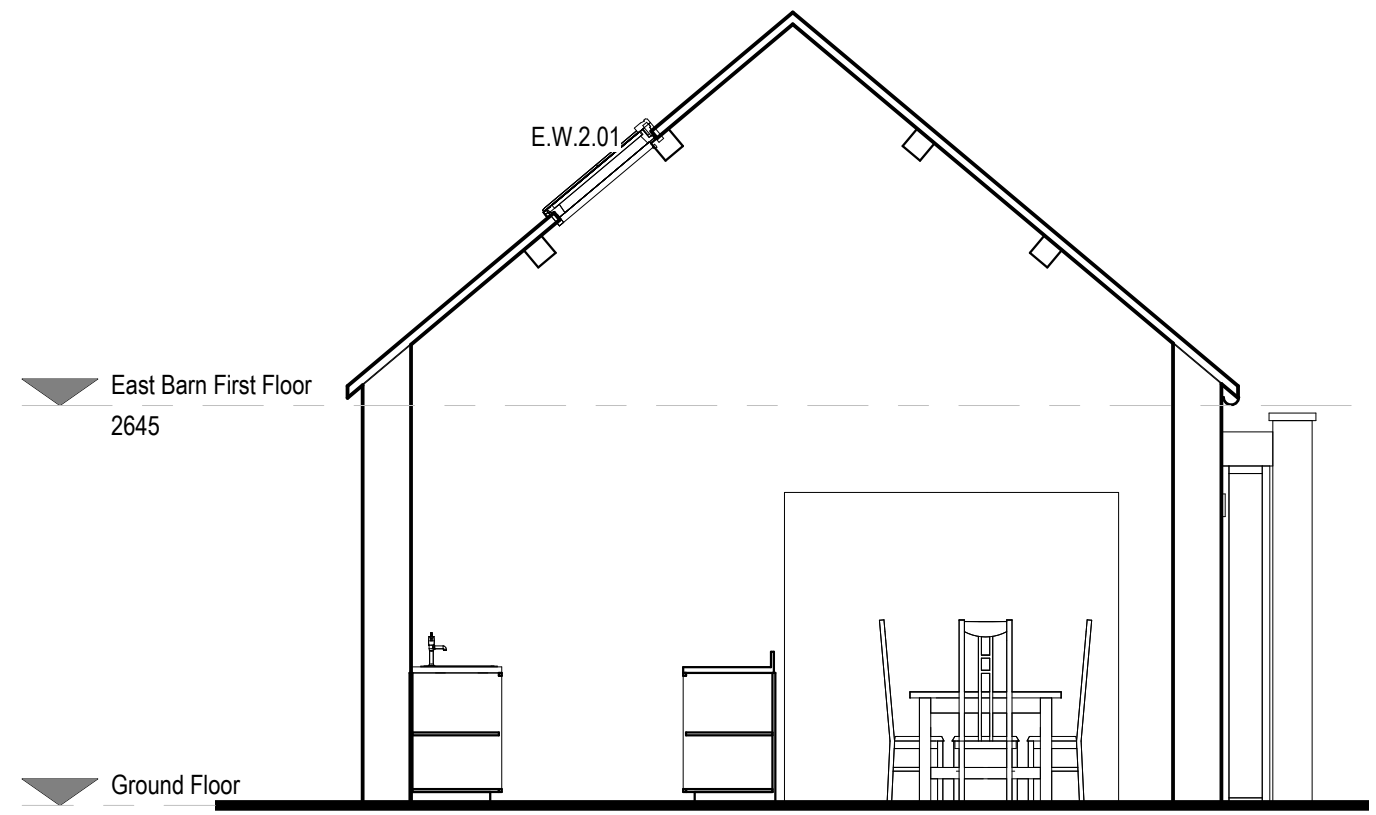

Section C-C



Rev	Date	Drawn	Description										
ctdarchitects Clerk Bank House Clerk Bank LEEK Staffordshire ST13 5HE t: 01538 373477 f: 01538 386503 e: info@ctdarchitects.co.uk w: www.ctdarchitects.co.uk ctd architects © 2020 - This drawing is copyright. - All dimensions to be checked on site before proceeding. - Contractor must notify the architect of any discrepancies before proceeding. - Contractor to check/adjust dimensions of new work to suit existing conditions. Do not assume existing structure or details are plumb, square or level. - All drawings to be read in conjunction with all other consultants drawings and specs.													
Client		Project		Scale	1 : 50	Size	A1	Drawn	EB	Chk'd	KJH	Date	05/08/21
StoneOak Holdings Ltd.		Proposed Development Haragate Hall, Leek		Status	PRELIMINARY								
		Title		Job No.	2051	Drawing No.	AL45	Rev.					
		East Barn (Building E) Sections 'as proposed'											