


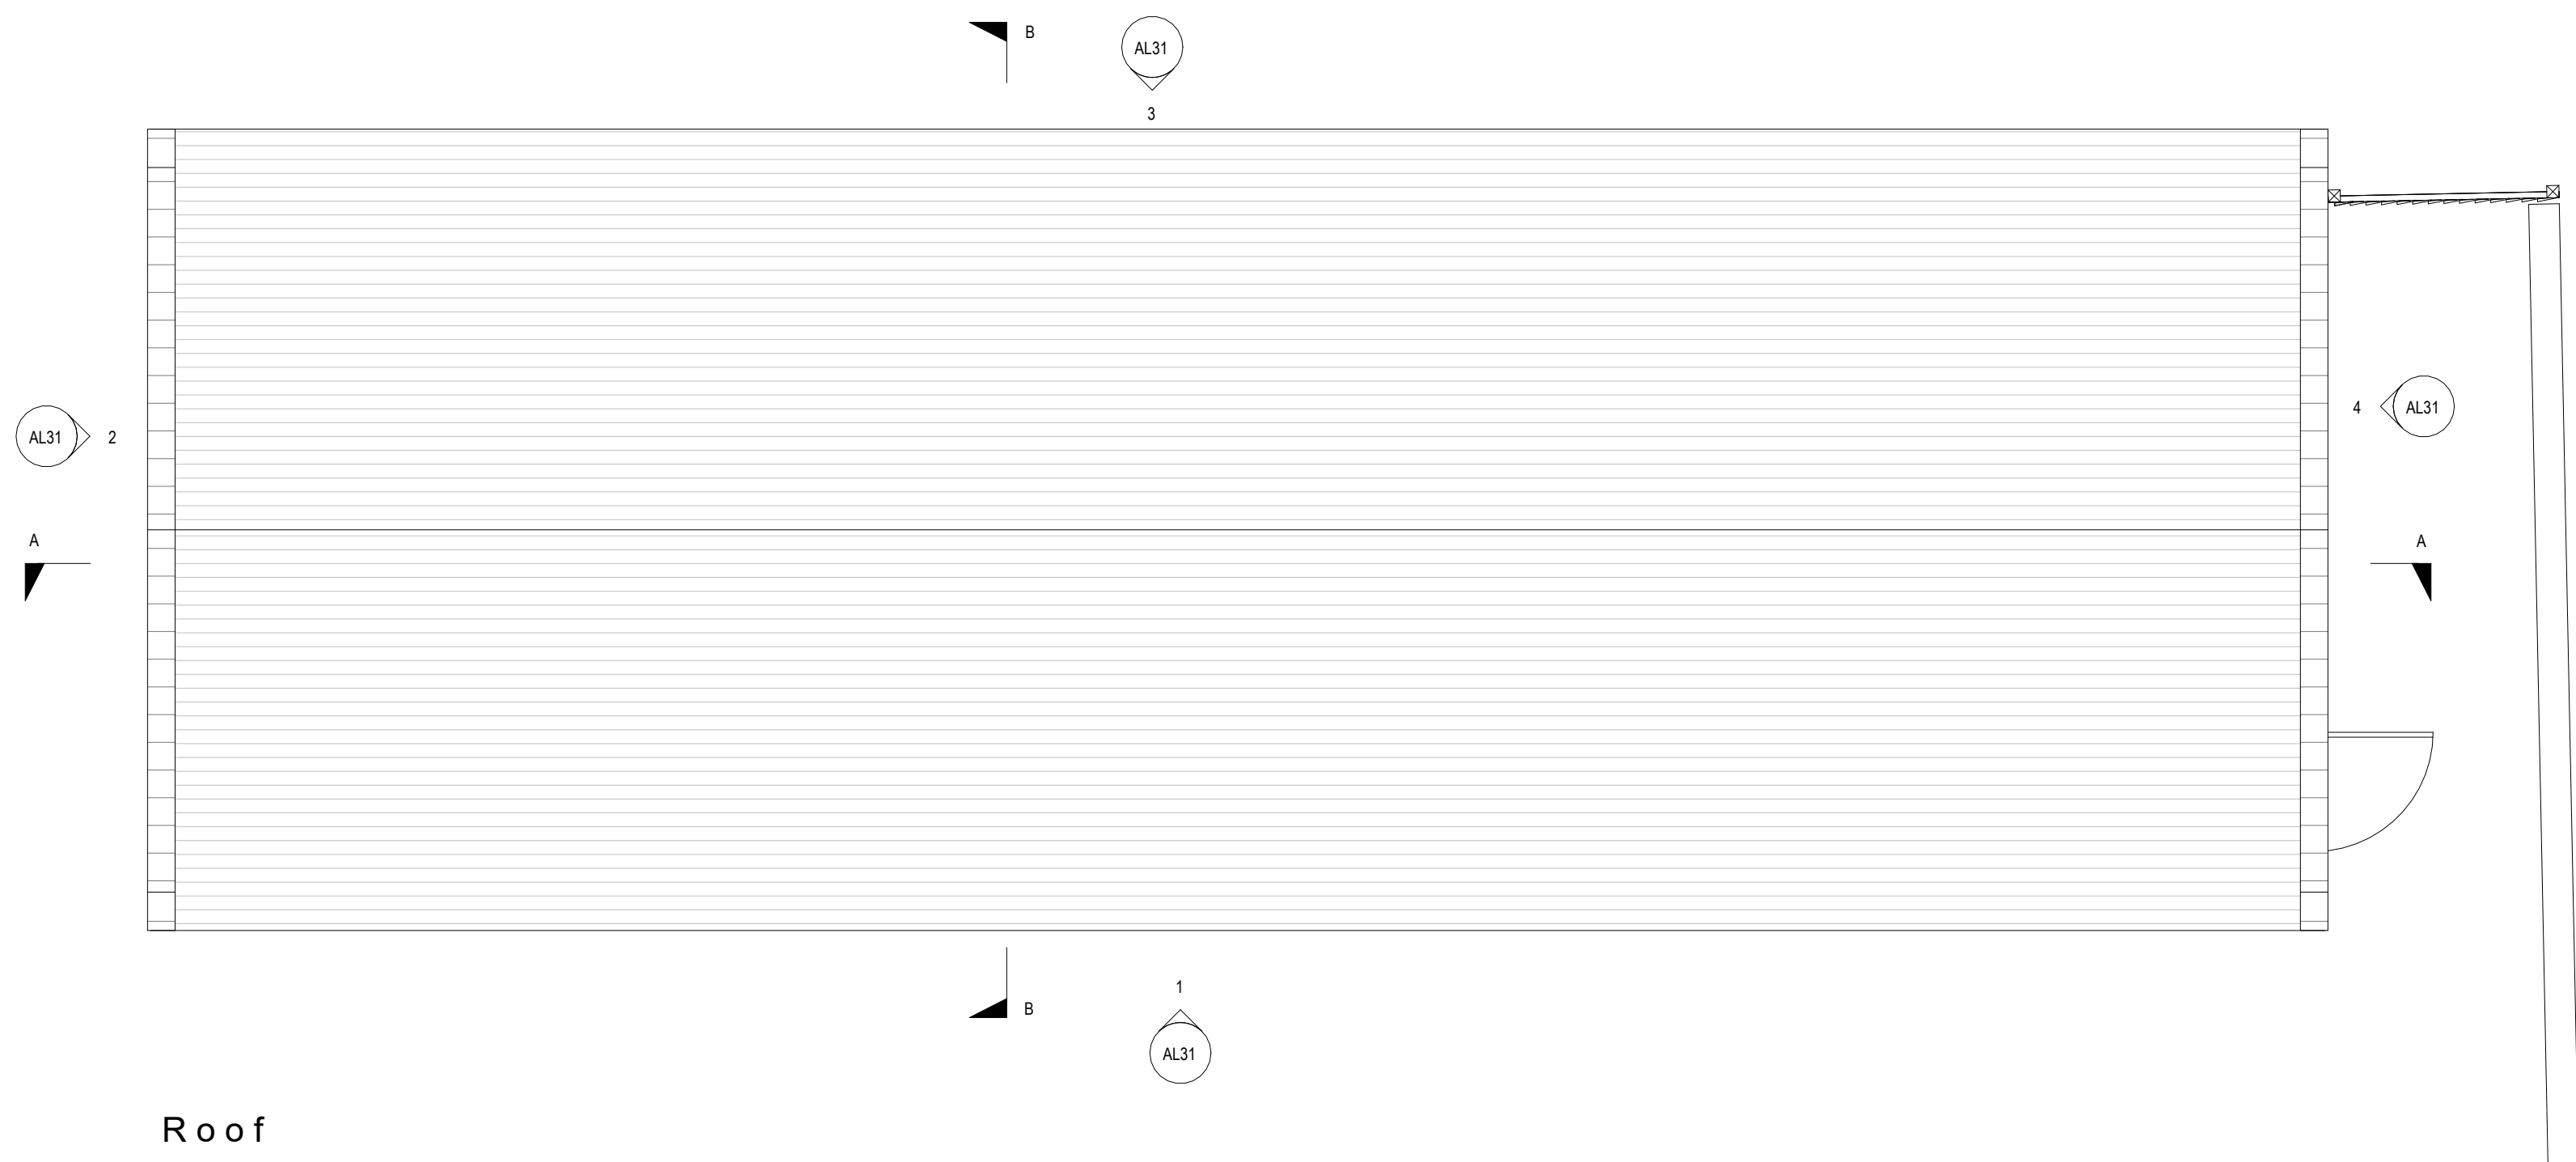


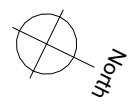

Roof

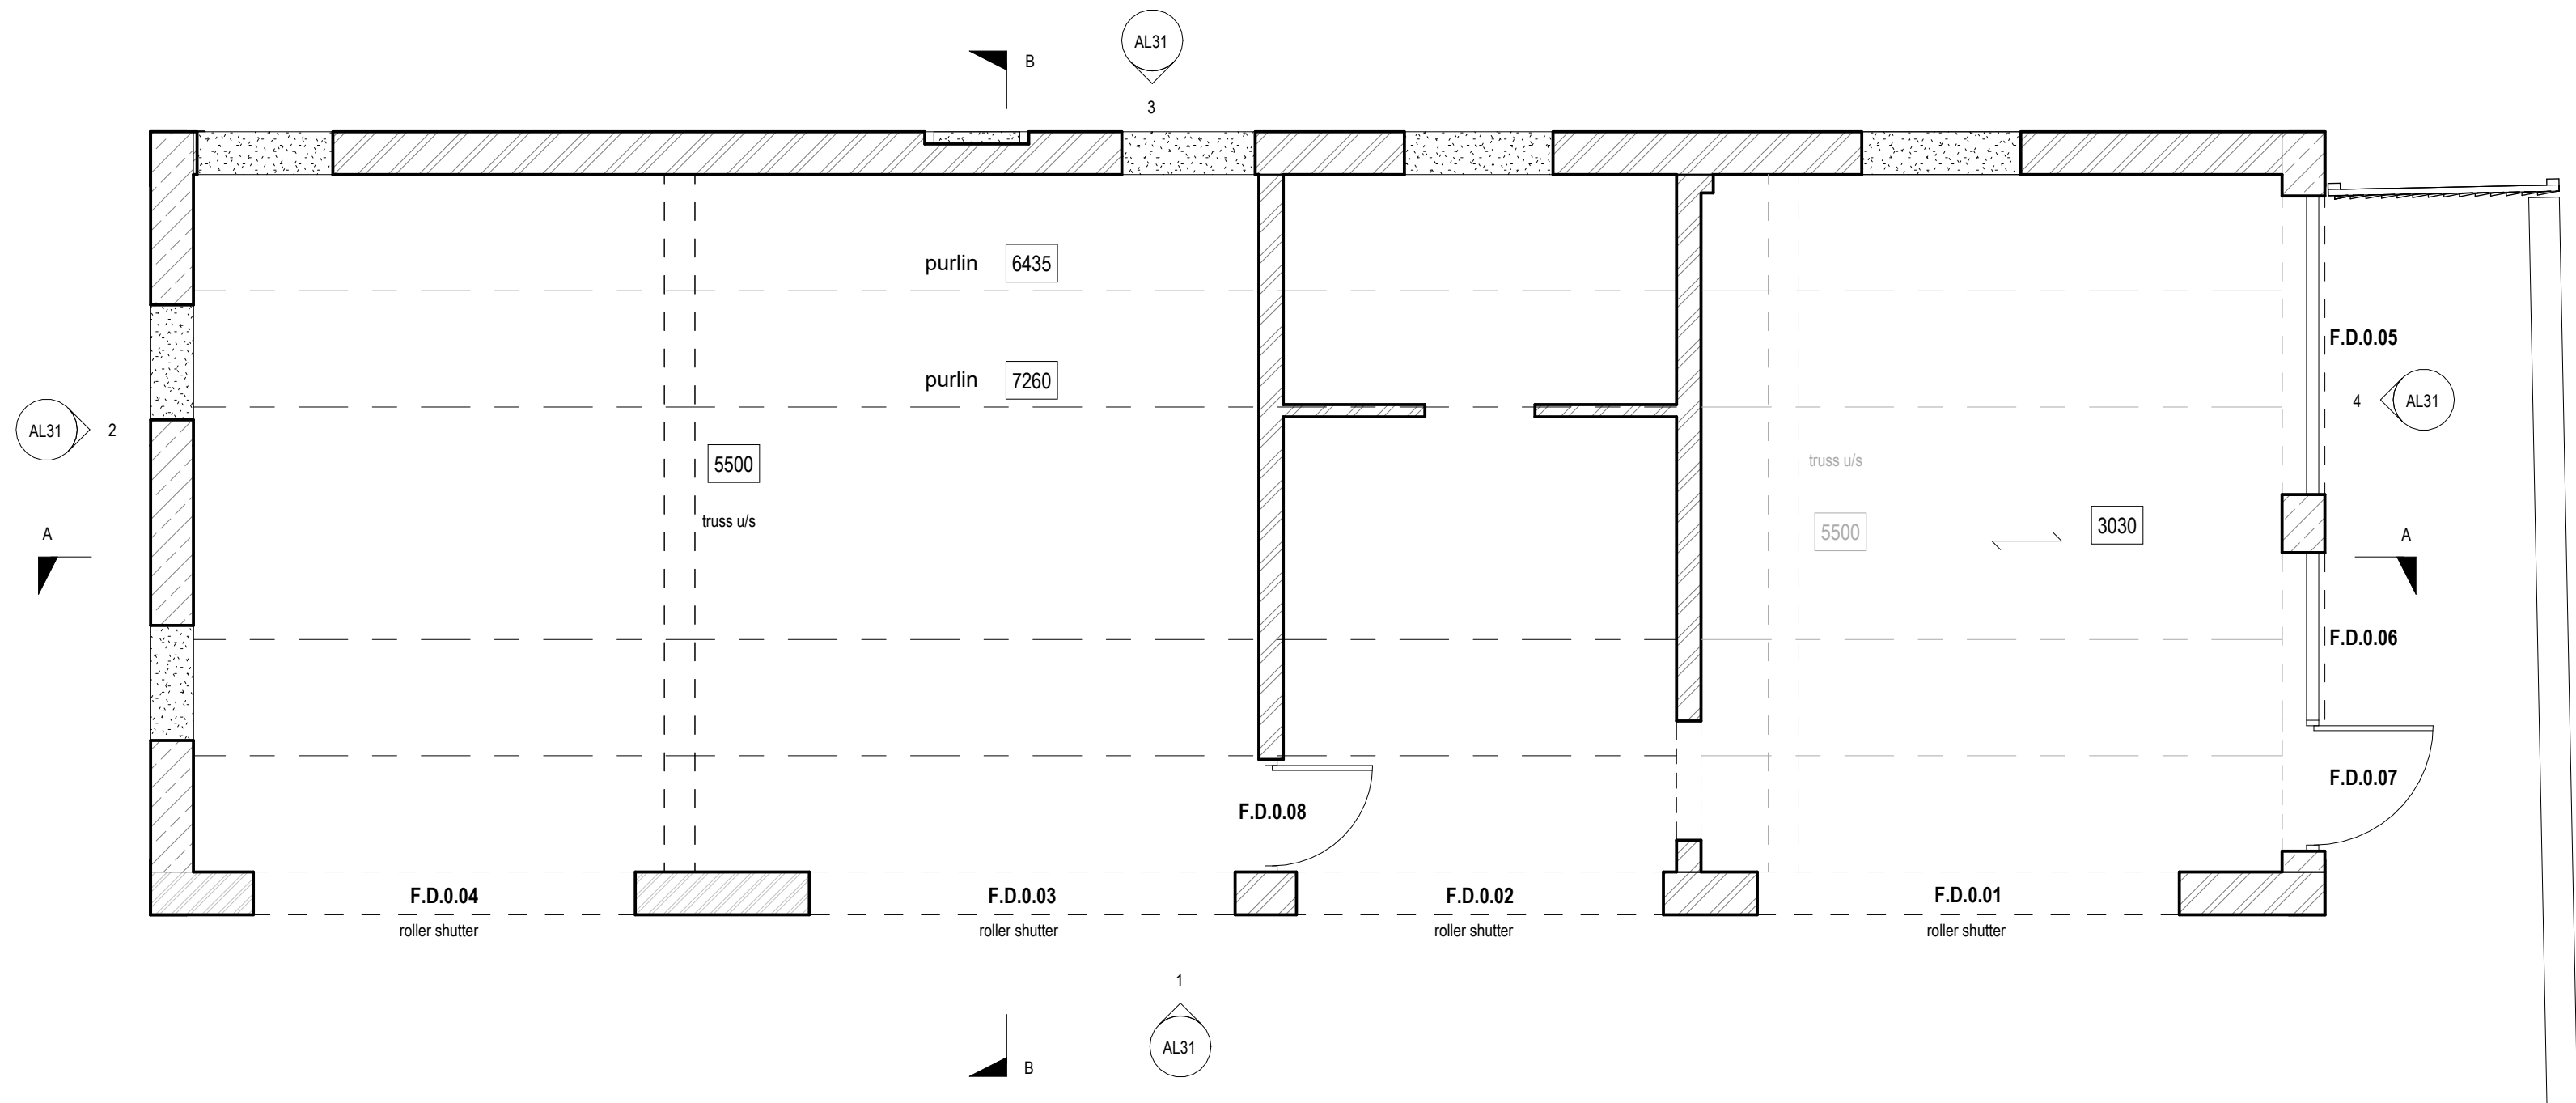

Ground Floor

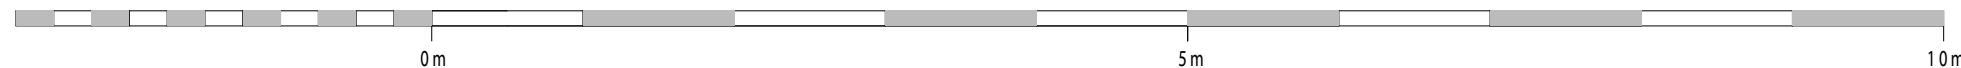

- Plan Hatches Key
- Stone
 - Brickwork
 - c20 brickwork rebuilt
 - Infilled Opening

Rev	Date	Drawn	Description						
ctdarchitects Project Clerk Bank House Clerk Bank LEEK Staffordshire ST13 5HE Client StoneOak Holdings Ltd. Proposed Development Haregate Hall, Leek Title West Barn (Building F) General Arrangement 'as existing'				ctd architects © 2020 - This drawing is copyright. - All dimensions to be checked on site before proceeding. - Contractor must notify the architect of any discrepancies before proceeding. - Contractor to check/adjust dimensions of new work to suit existing conditions. Do not assume existing structure or details are plumb, square or level. - All drawings to be read in conjunction with all other consultants drawings and specs. Scale 1 : 50 Size A1 Drawn EB Chk'd KJH Date 13/07/21 Status PRELIMINARY Job No. 2051 Drawing No. AL30 Rev.					