



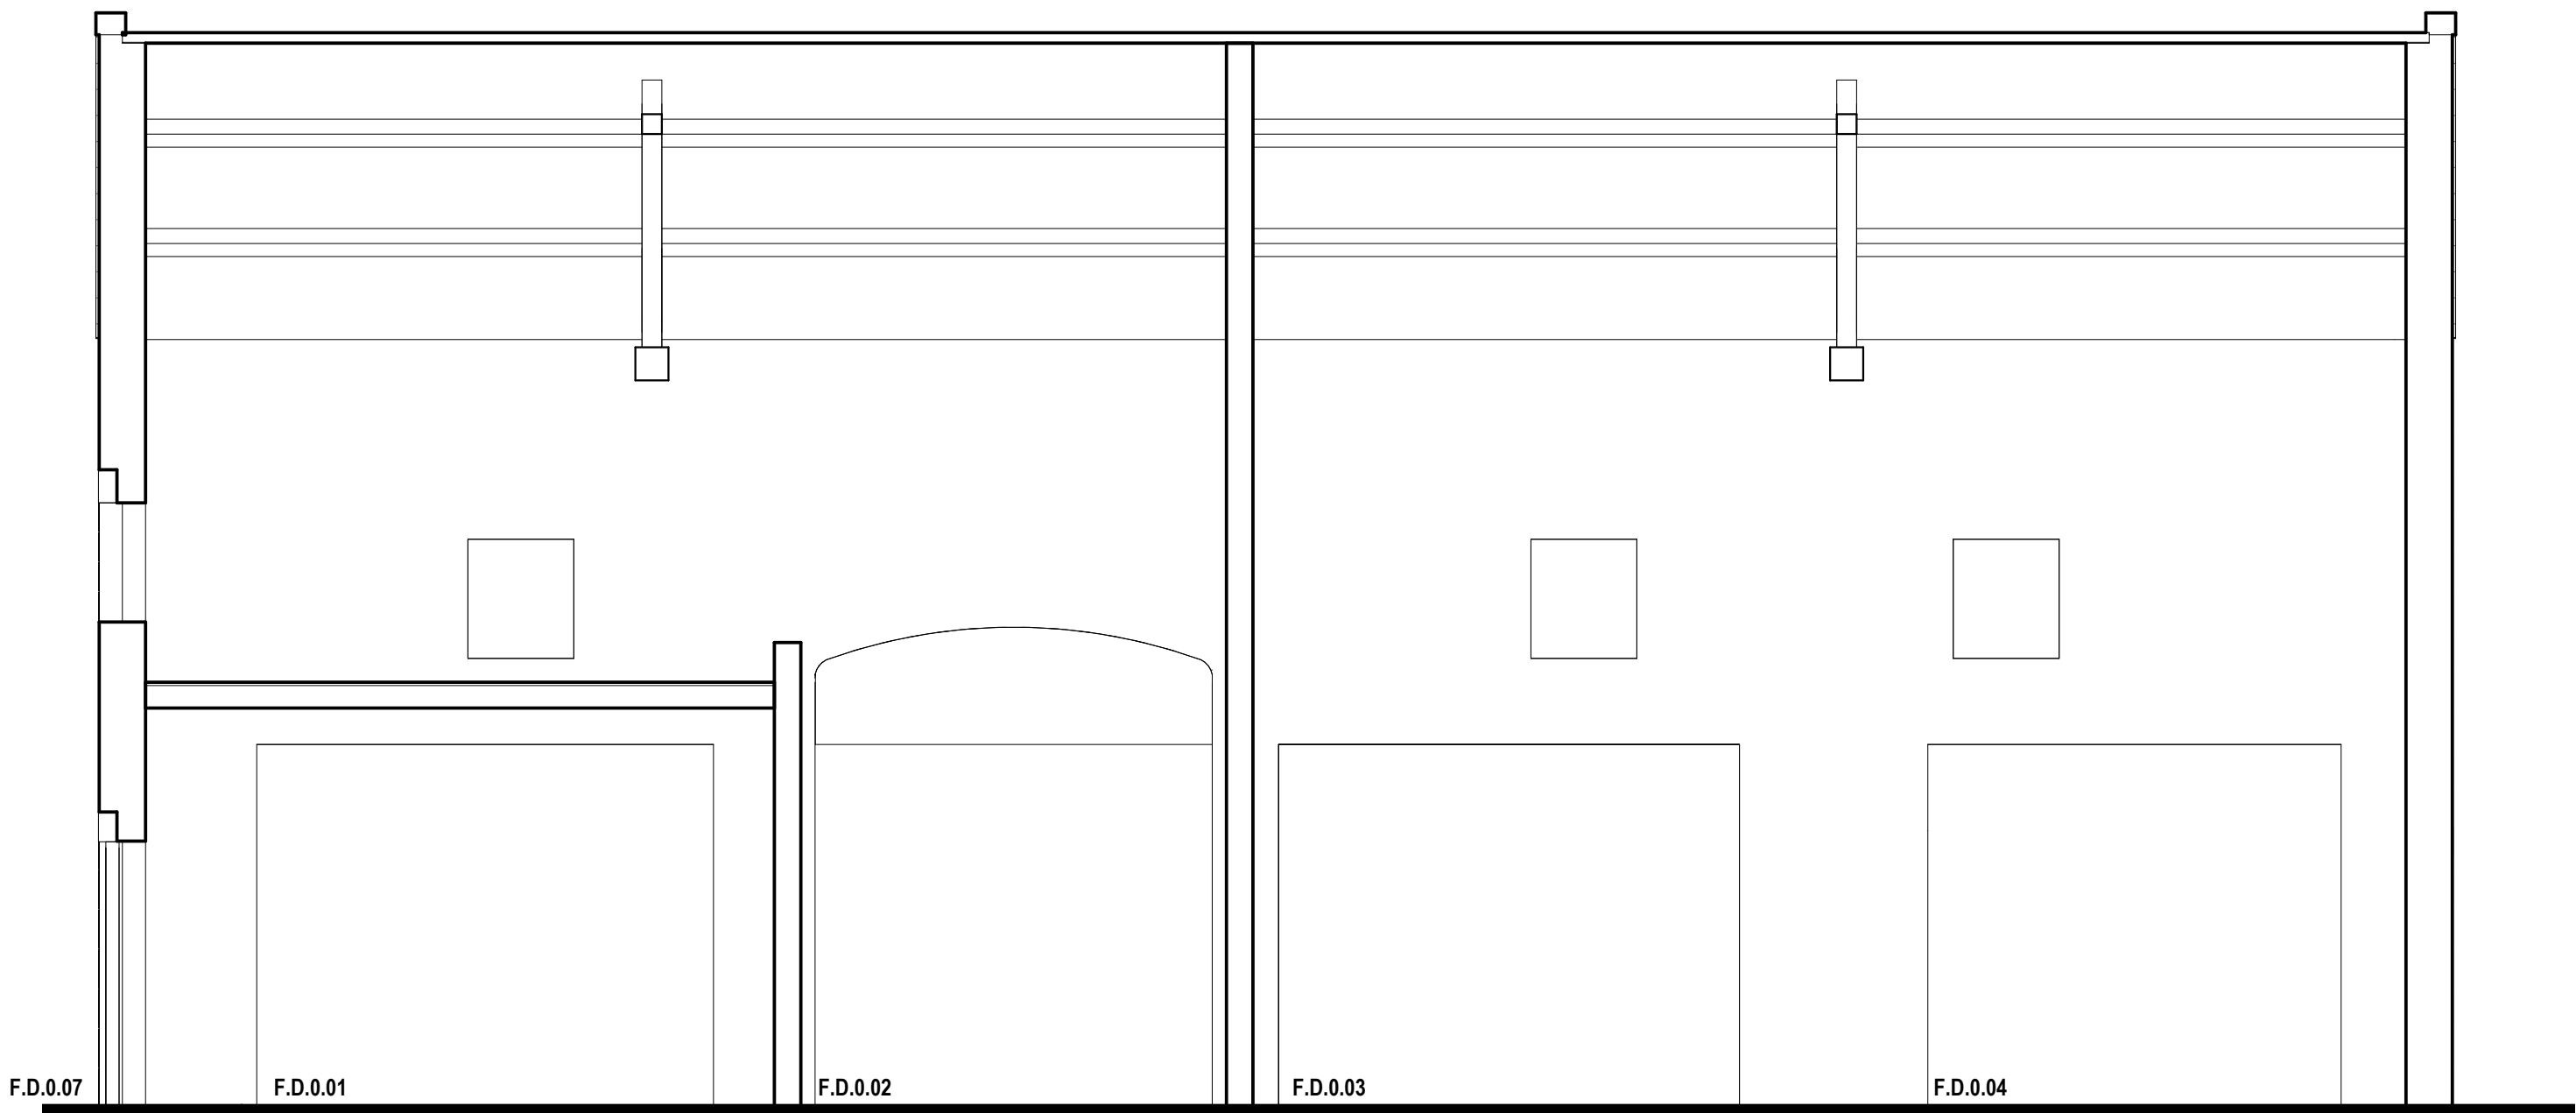

Section A-A

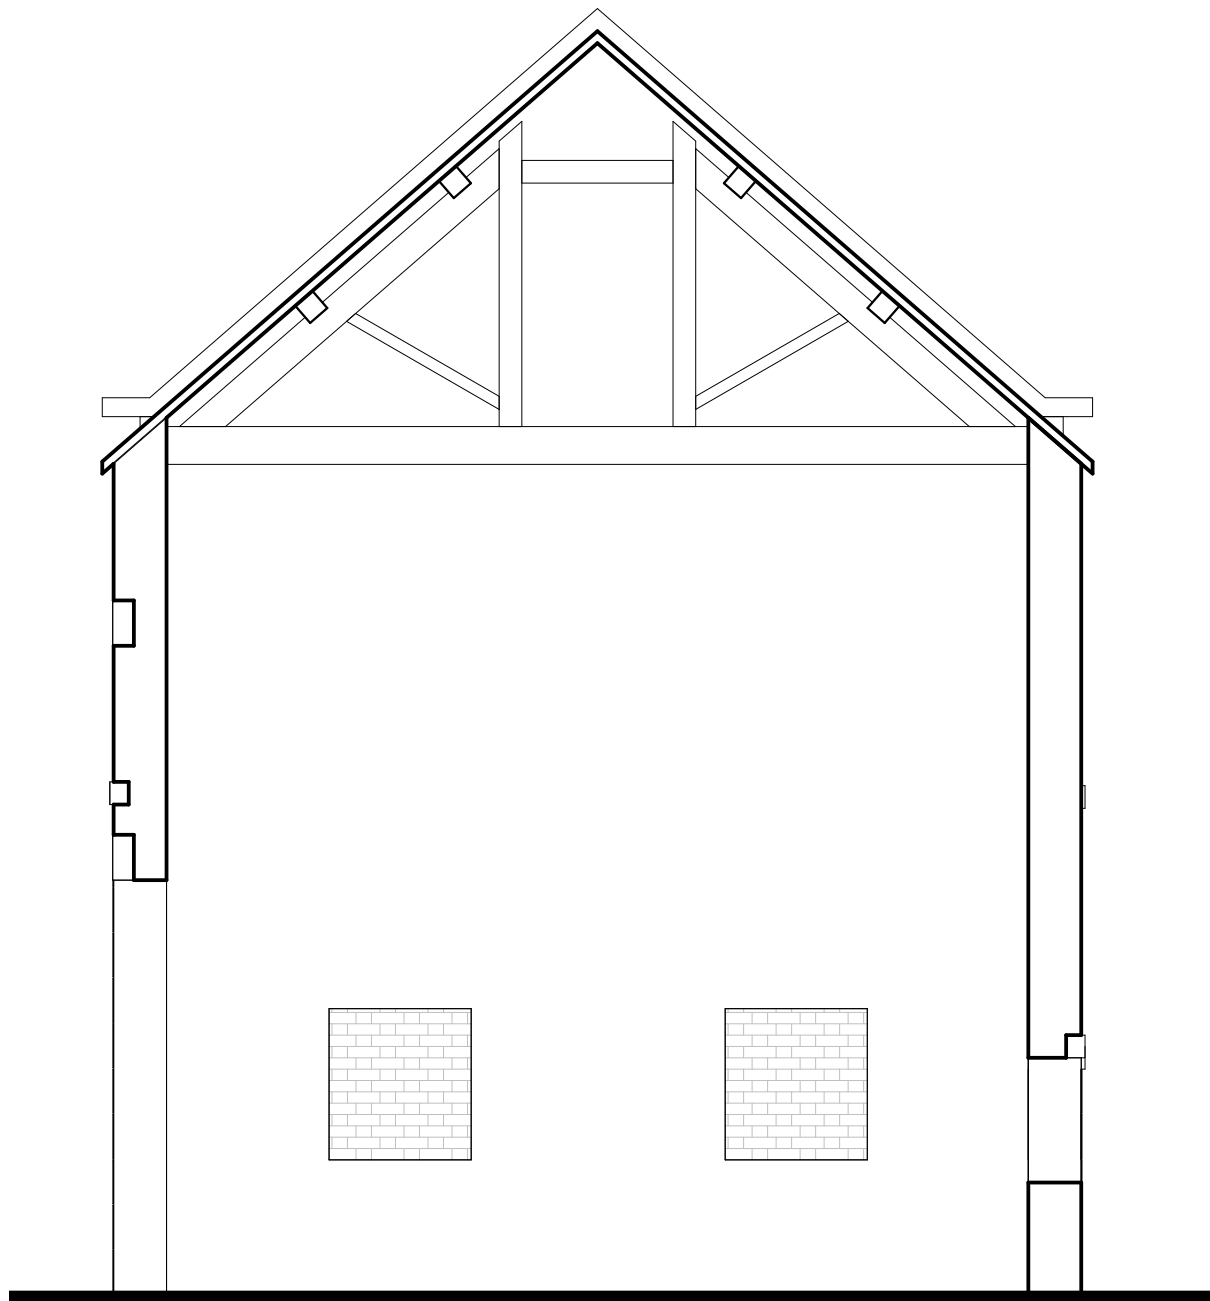

Section B-B

Rev	Date	Drawn	Description										
 Clerk Bank House Clerk Bank LEEK Staffordshire ST13 5HE t: 01538 373477 f: 01538 386503 e: info@ctdarchitects.co.uk w: www.ctdarchitects.co.uk				ctd architects © 2020 This drawing is copyright. All dimensions to be checked on site before proceeding. Contractor must notify the architect of any discrepancies before proceeding. Contractor to check/adjust dimensions of new work to suit existing conditions. Do not assume existing structure or details are plumb, square or level. All drawings to be read in conjunction with all other consultants drawings and specs.									
Client	Project Proposed Development Haregate Hall, Leek			Scale	1 : 50	Size	A1	Drawn	EB	Chkd	KJH	Date	15/07/21
StoneOak Holdings Ltd.				Status	PRELIMINARY								
Title West Barn (Building F) Sections 'as existing'				Job No.	2051		Drawing No.	AL32		Rev.			