




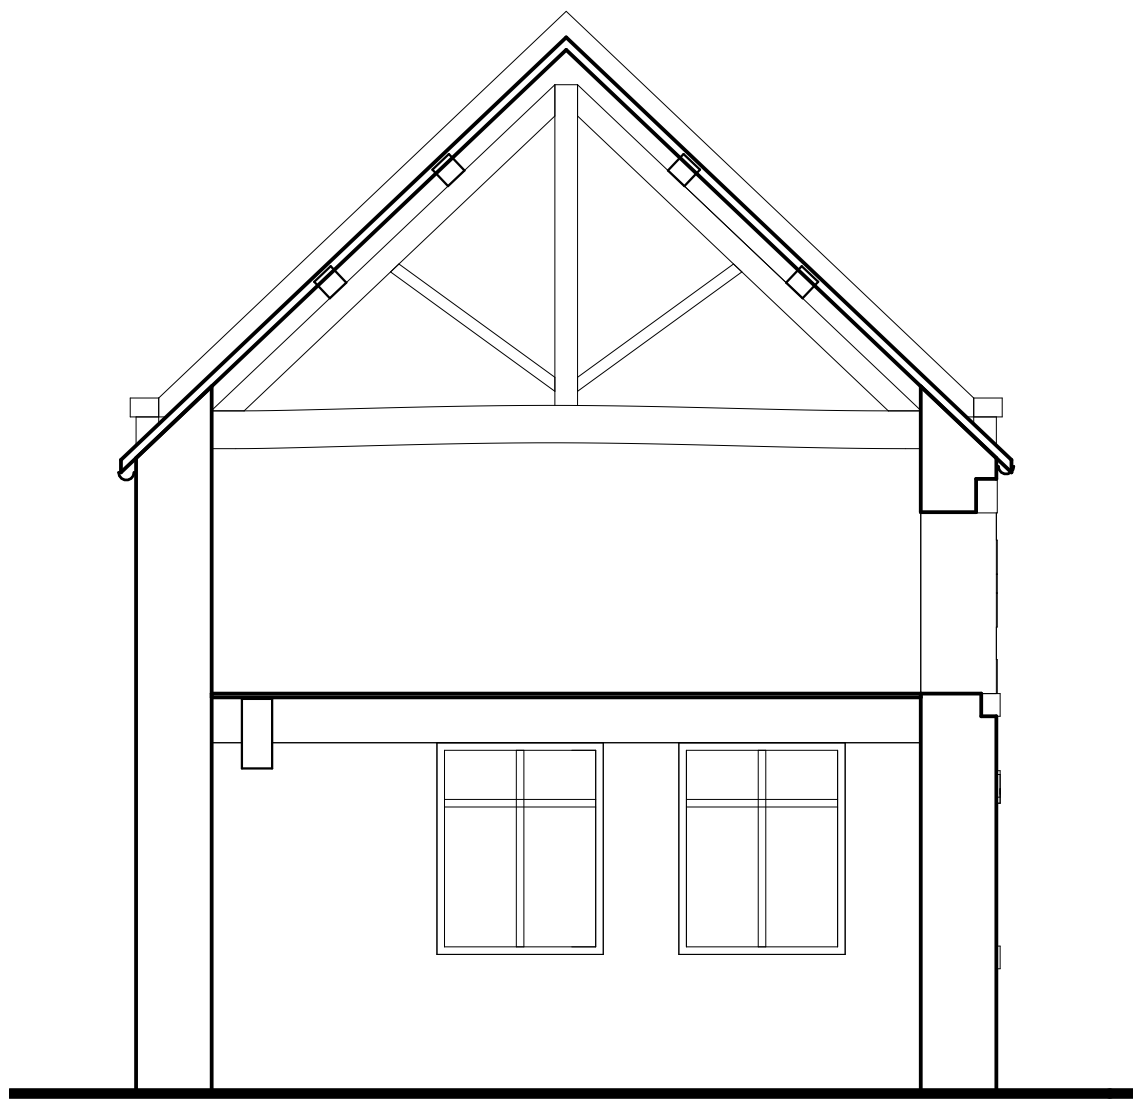

Section A-A

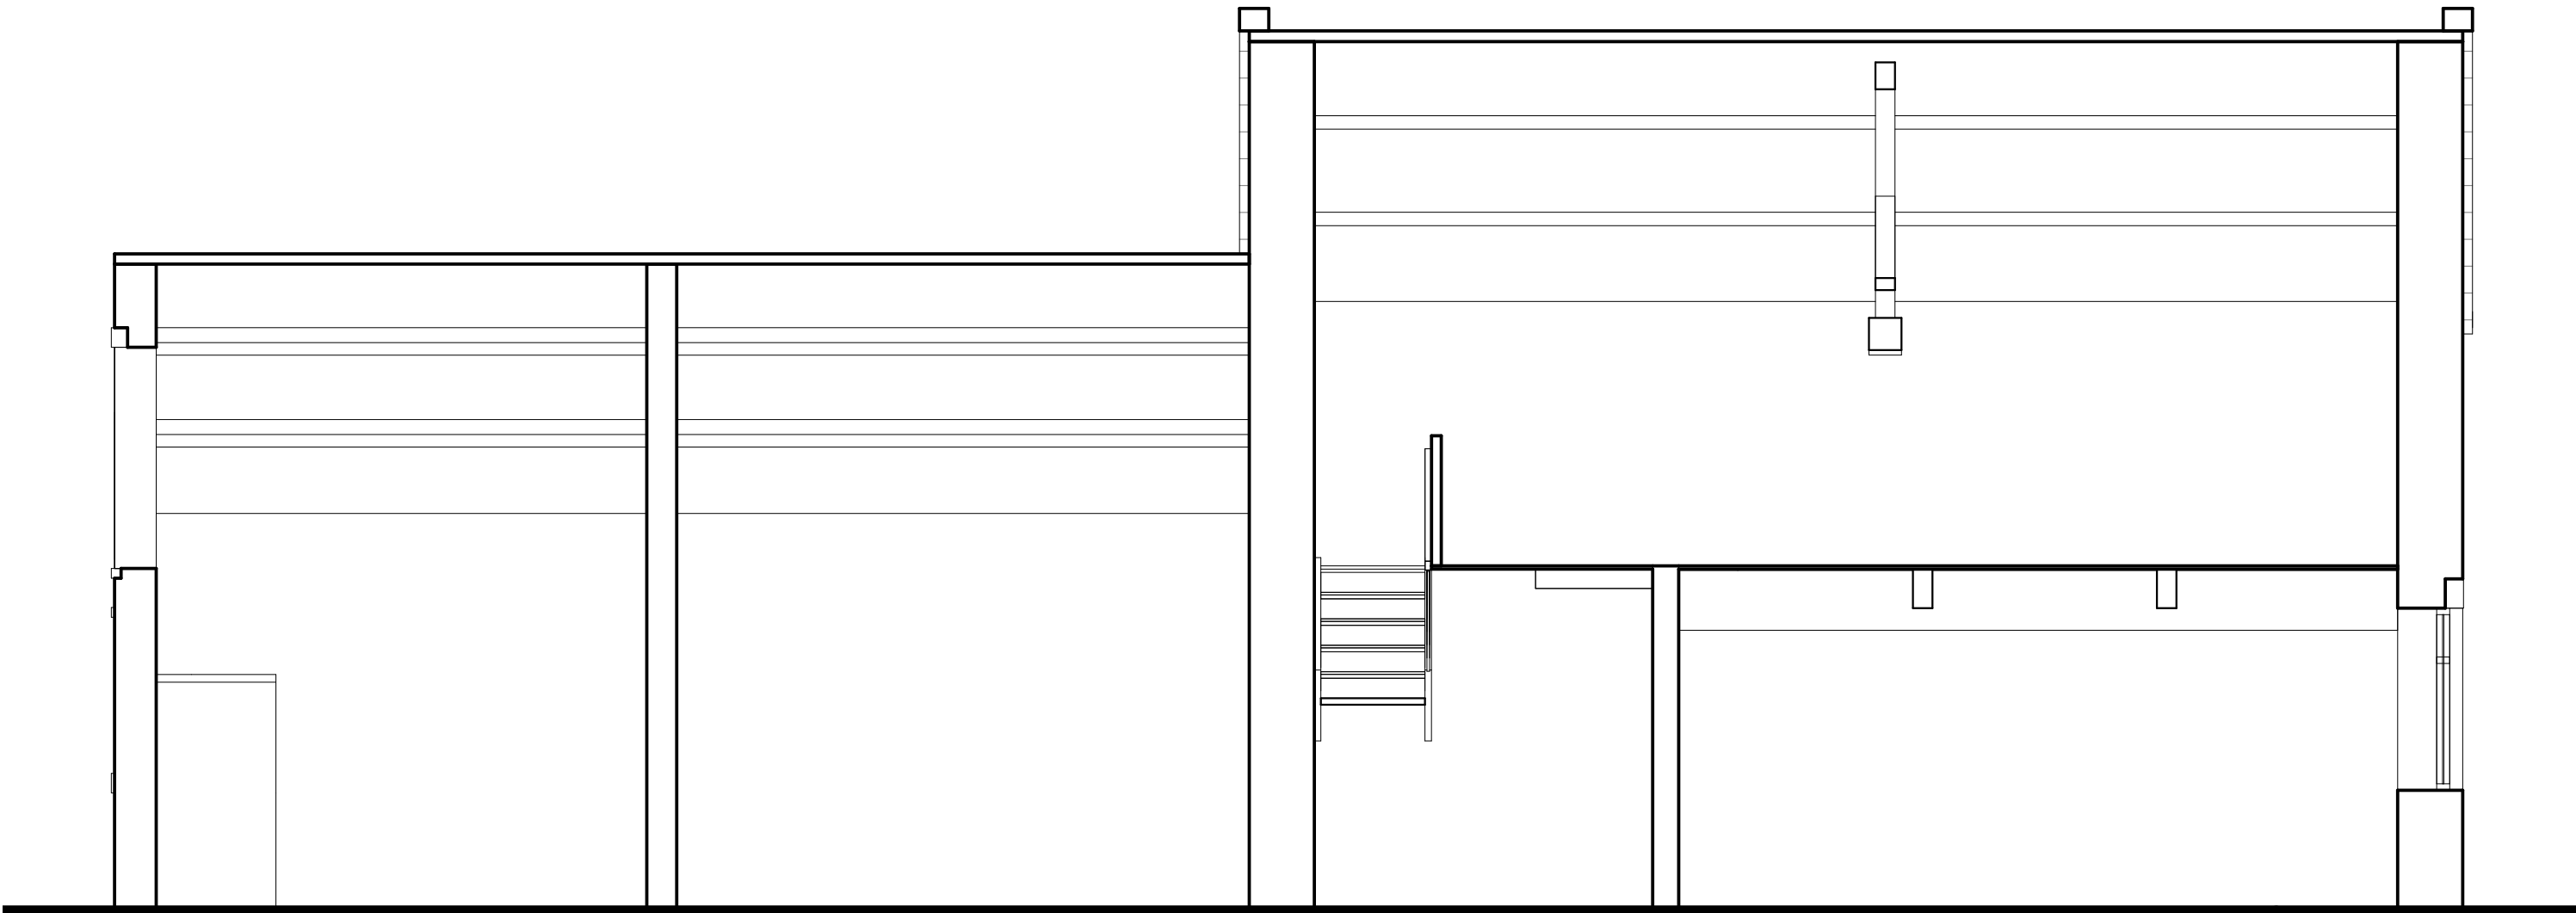

Section B-B

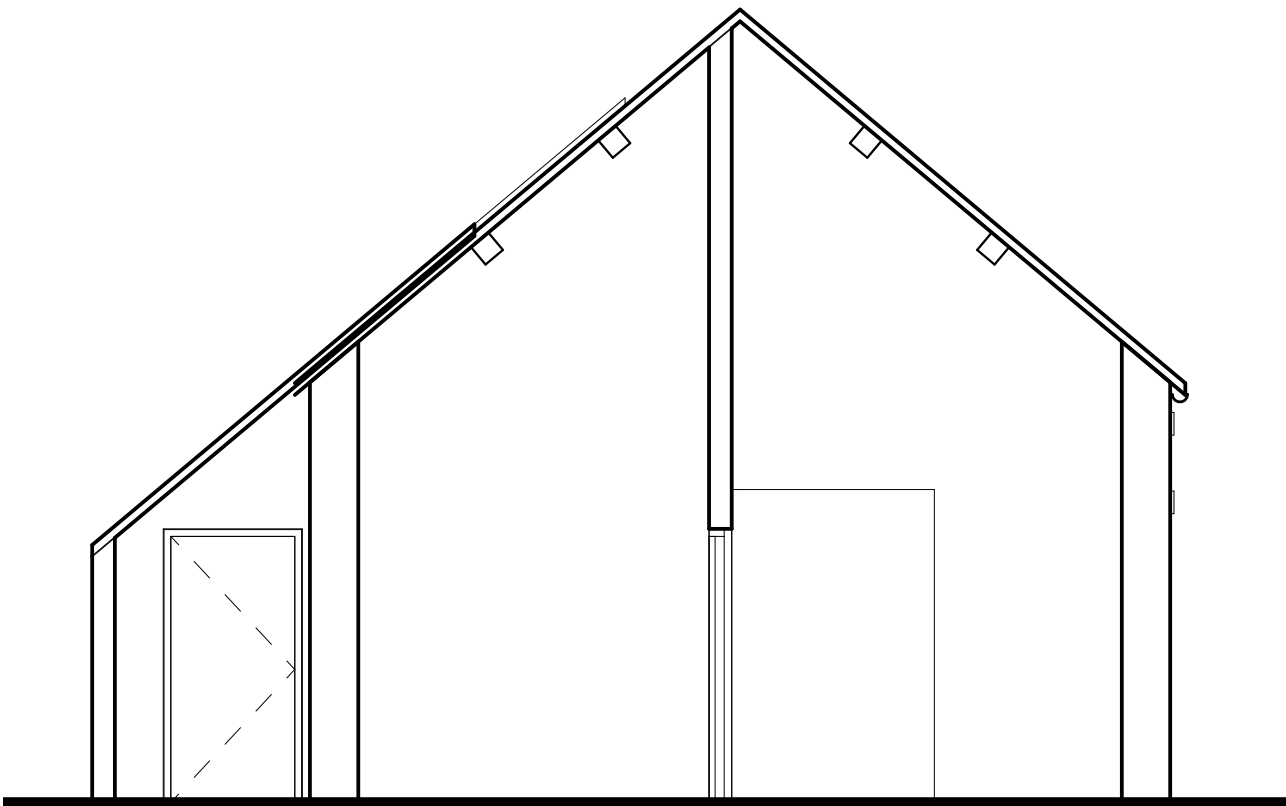

Section C-C



Rev	Date	Drawn	Description
ctdarchitects			Clerk Bank House Clerk Bank LEEK Staffordshire ST13 5HE t: 01538 373477 f: 01538 386503 e: info@ctdarchitects.co.uk w: www.ctdarchitects.co.uk
Client			Project Haregate Hall, Leek Proposed Development
StoneOak Holdings Ltd.			Title East Barn (Building E) Sections 'as existing'
Scale			1 : 50 Size A1 Drawn EB Checked KJH Date 13/07/21
Status			PRELIMINARY
Job No.			2051
Drawing No.			AL35
Rev.			