



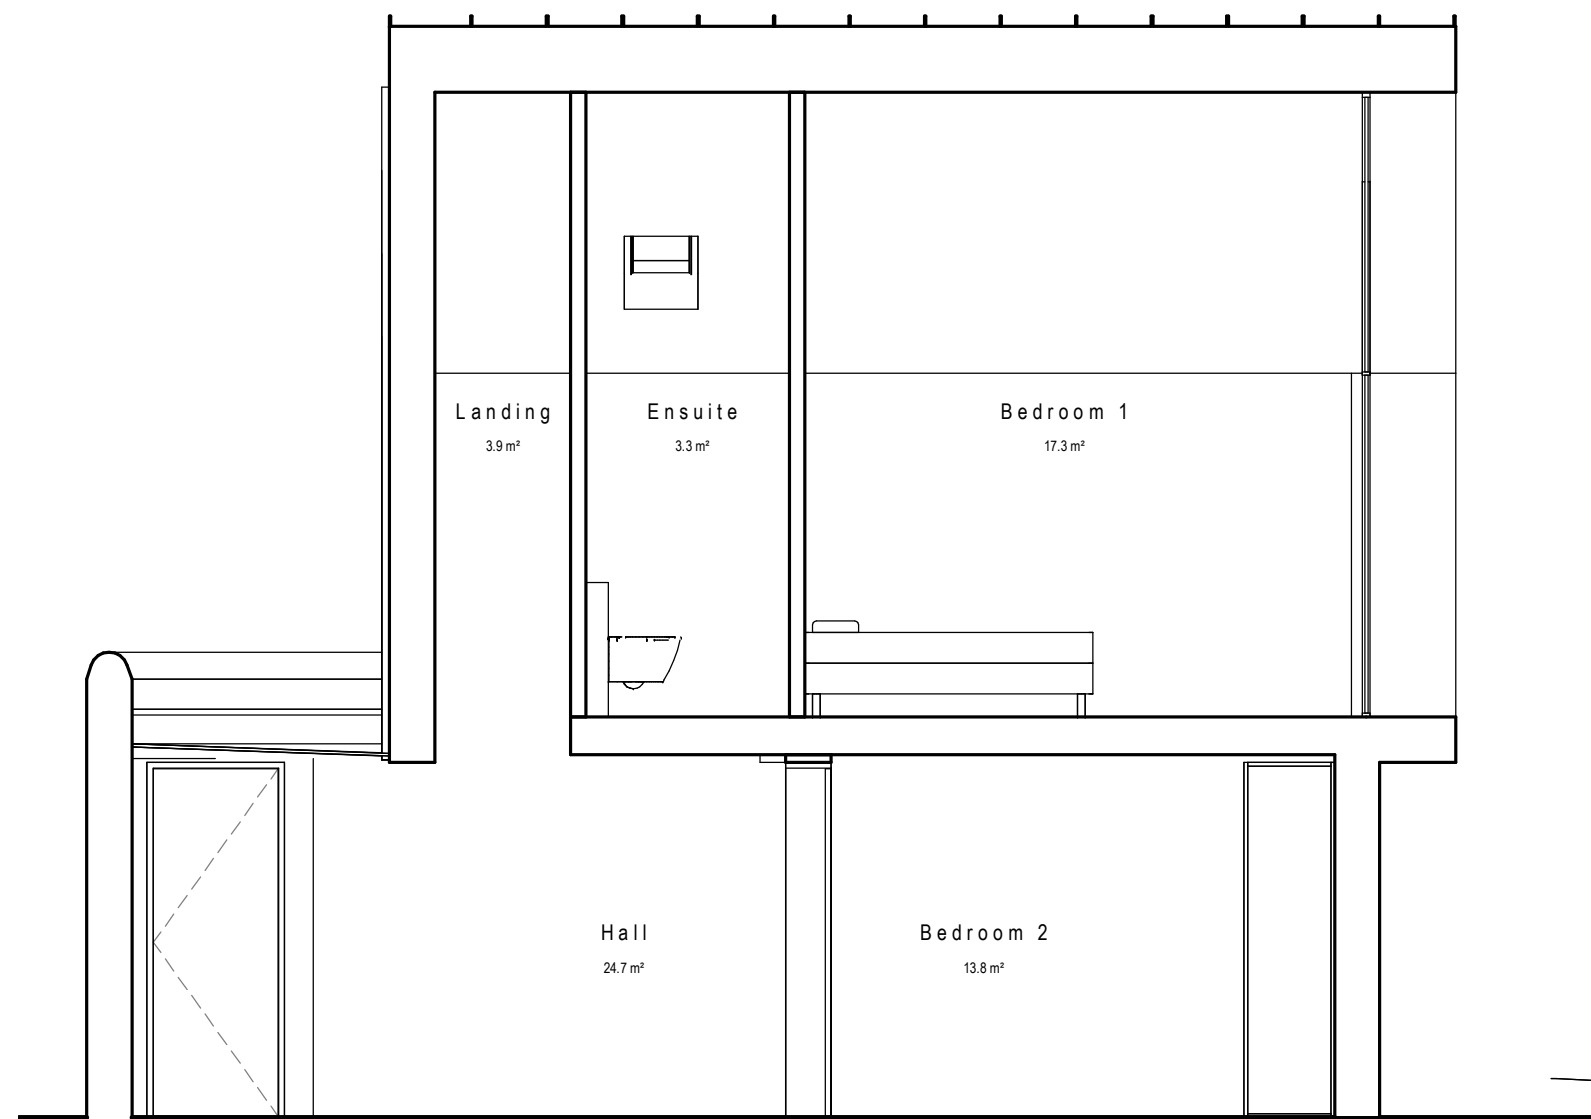

Section A-A

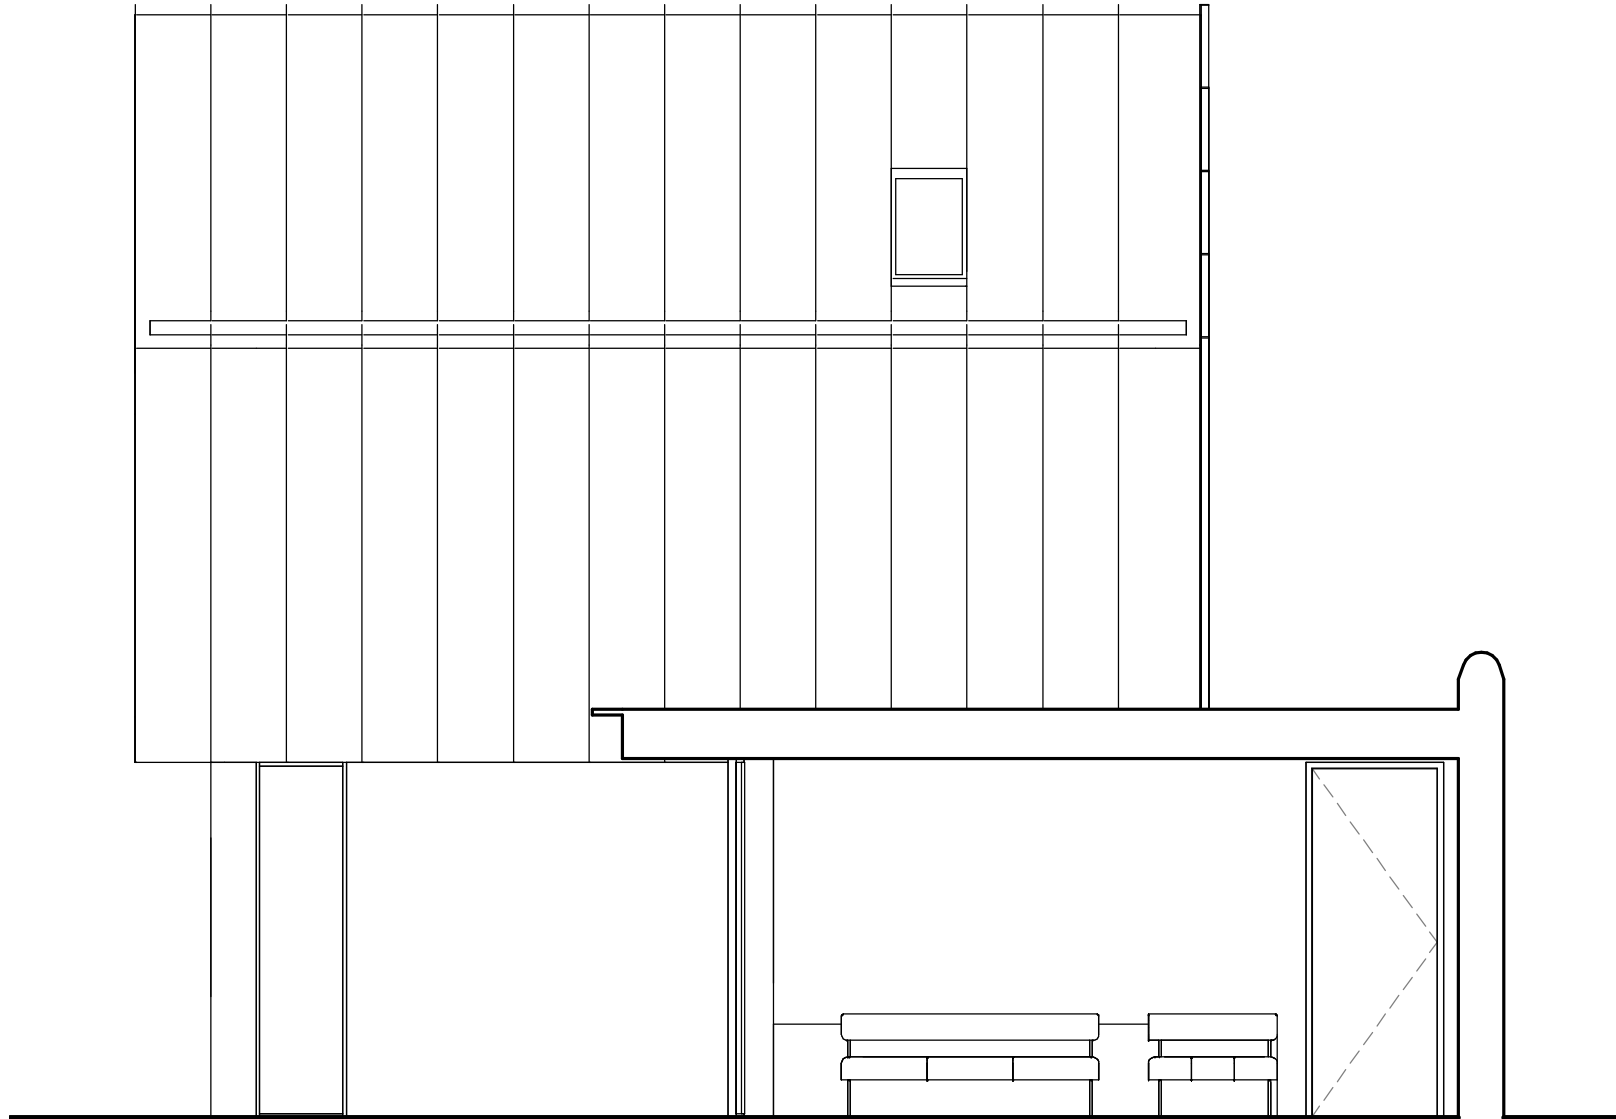

Section B-B



Section C-C



Rev	Date	Drawn	Description										
ctdarchitects Clerk Bank House Clerk Bank LEEK Staffordshire ST13 5HE t: 01538 337477 e: info@ctdarchitects.co.uk w: www.ctdarchitects.co.uk 01538 386503				ctd architects © 2021 - This drawing is copyright. - All dimensions to be checked on site before proceeding. - Contractor must notify the architect of any discrepancies before proceeding. - Contractor to check/checked dimensions of new work to suit existing conditions. Do not assume existing structure or details are plumb, square or level. - All drawings to be read in conjunction with all other consultants drawings and specs.									
Client StoneOak Holdings Ltd.				Project Proposed Development Haregate Hall, Leek									
Title Roaches View Sections 'as proposed'				Scale	1 : 50	Size	A1	Drawn	EB	Check	KJH	Date	07/26/21
				Status	PRELIMINARY								
				Job No	2051		Drawing No	AL73		Rev.			