




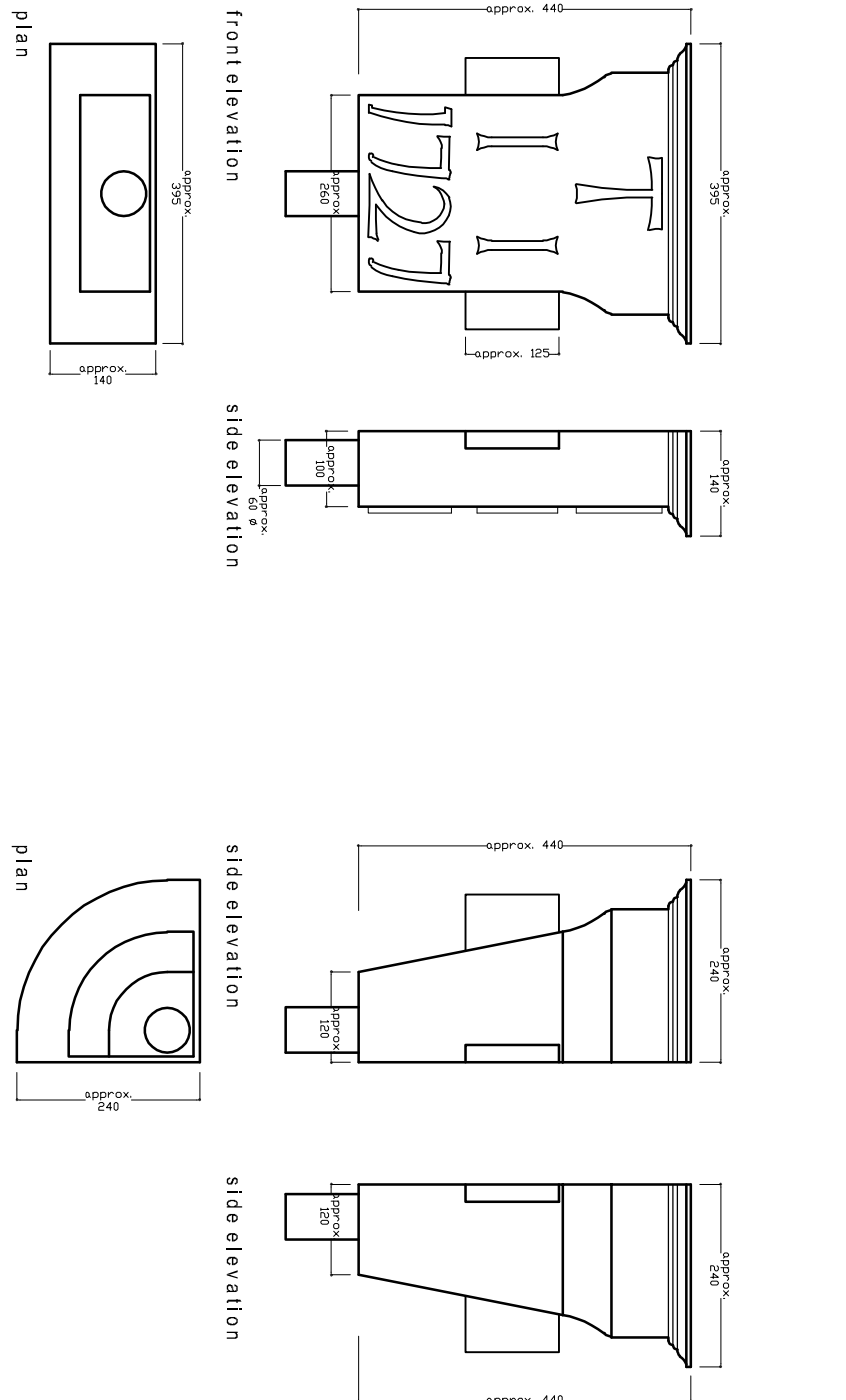


Hopper Head Details

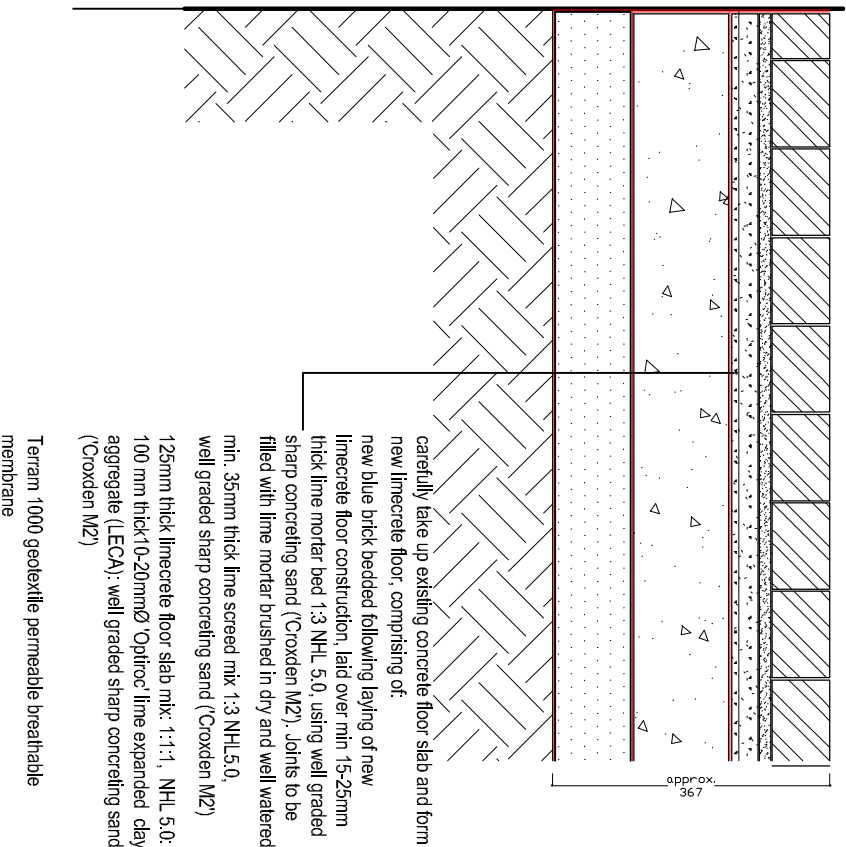

New Permeable Limecrete Ground Floor Construction

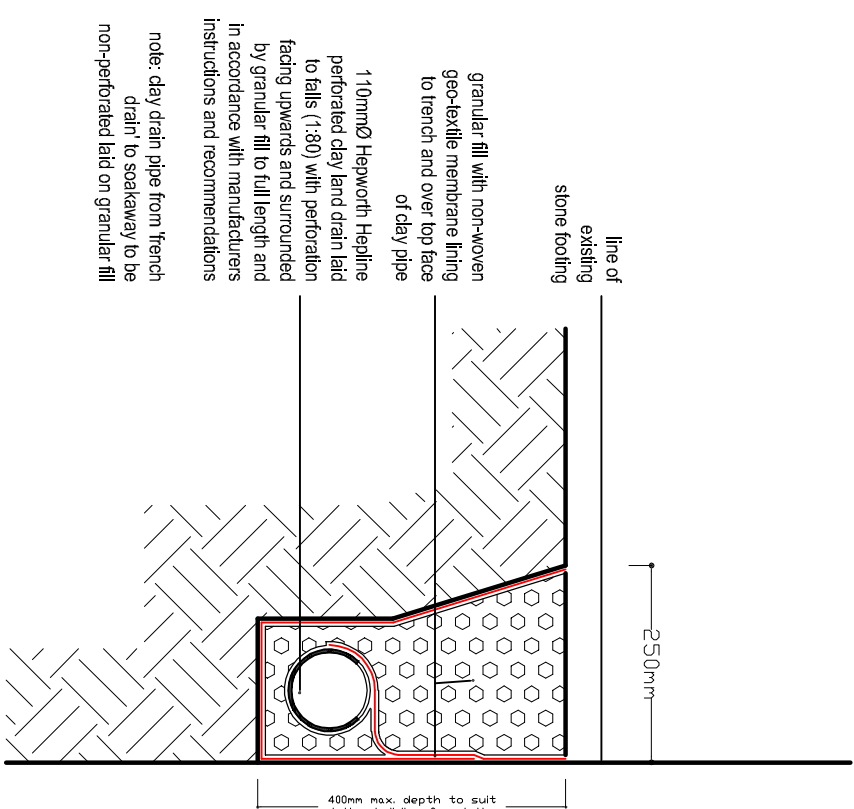


New French Drain Detail
(no paving) to perimeter of house

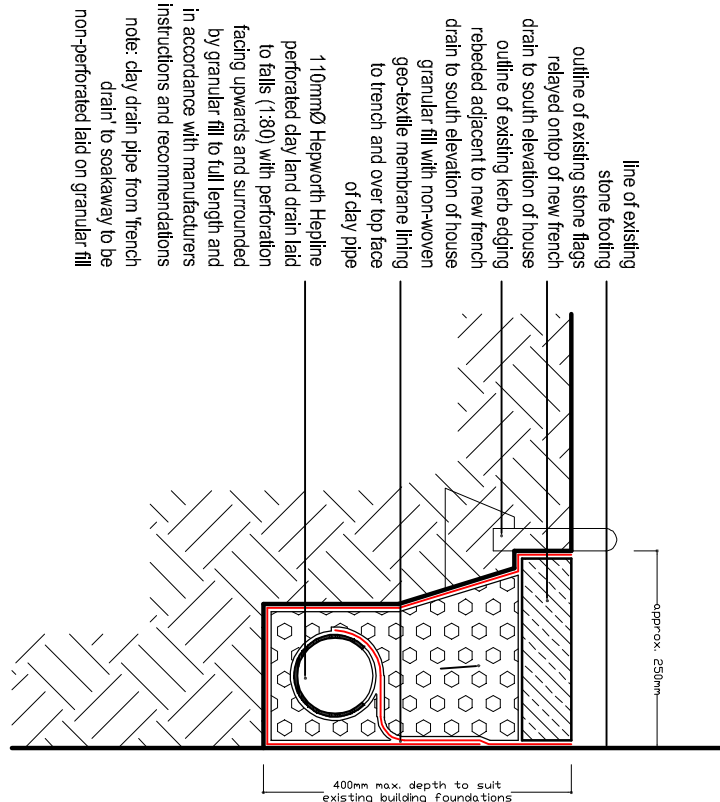


New French Drain Detail
with paving over to perimeter of house

Elevation of stone boundary wall

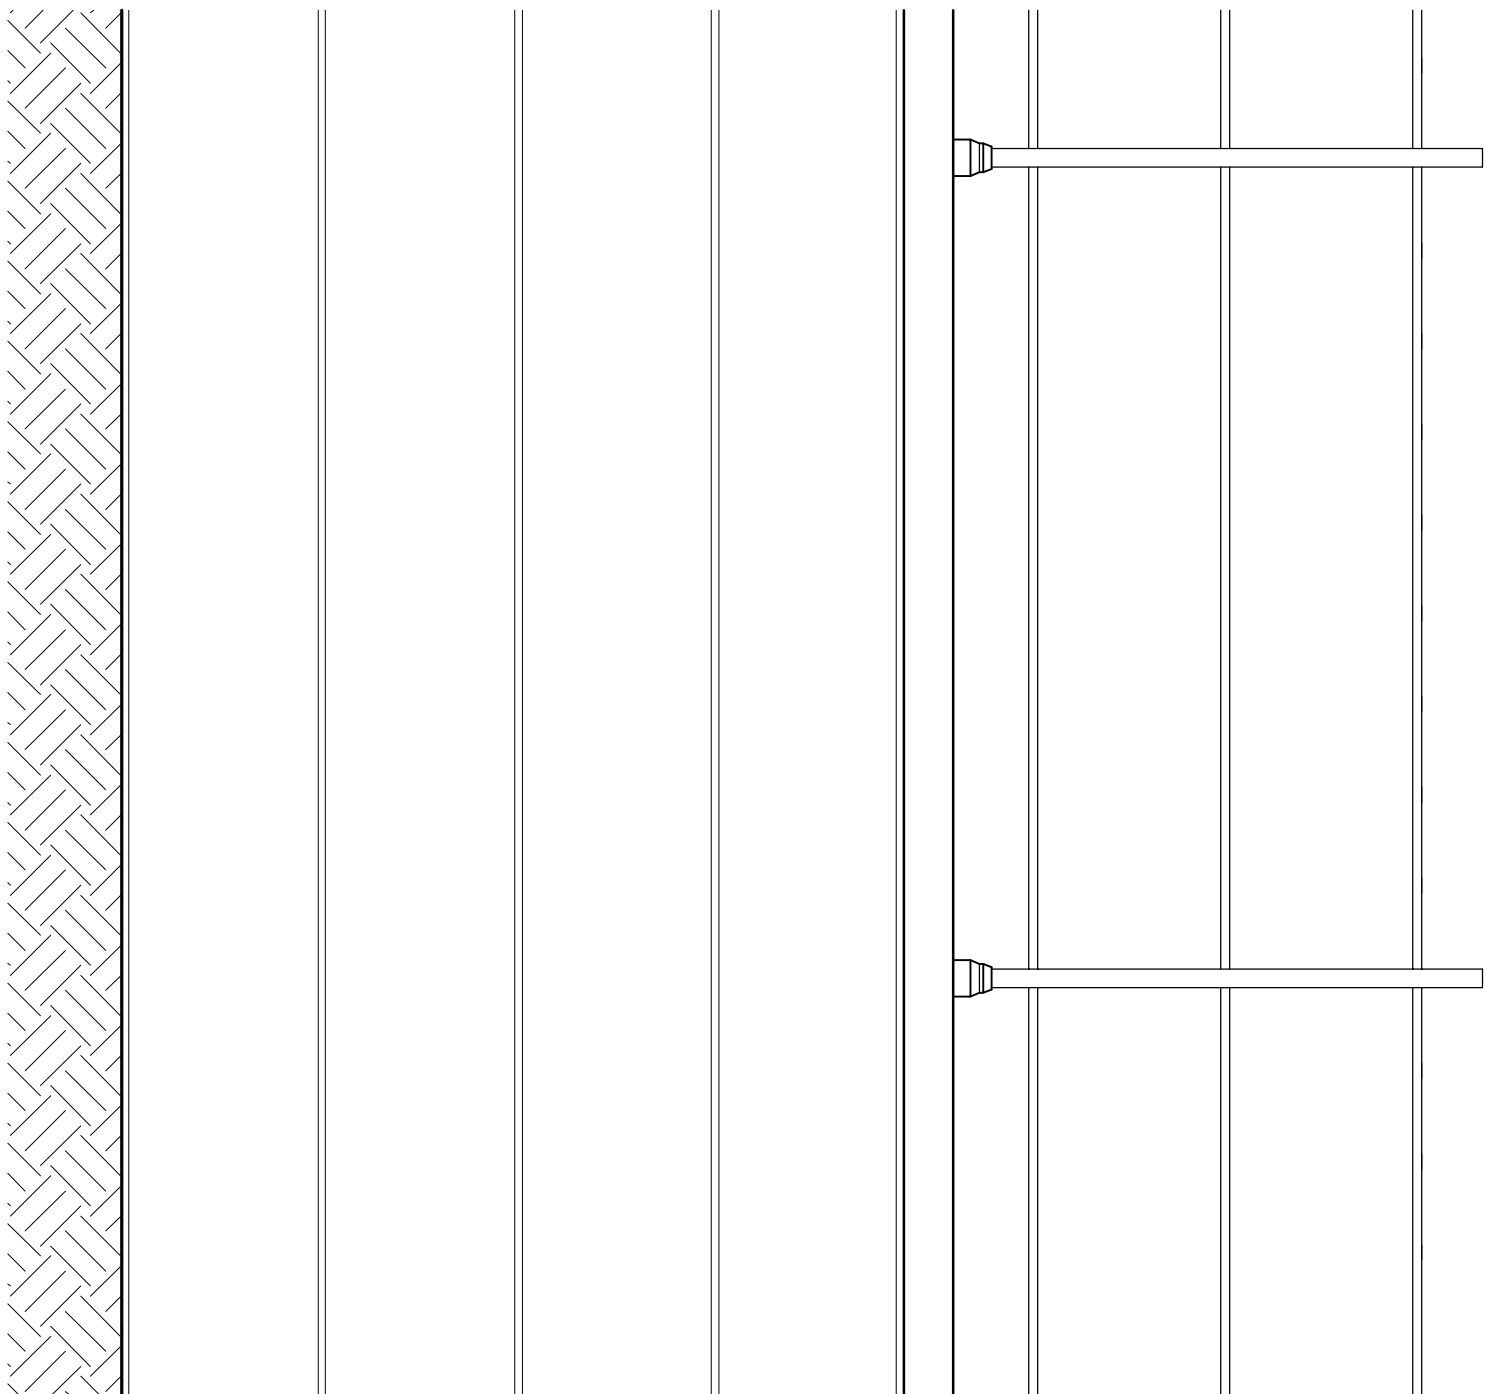

Section through stone boundary wall

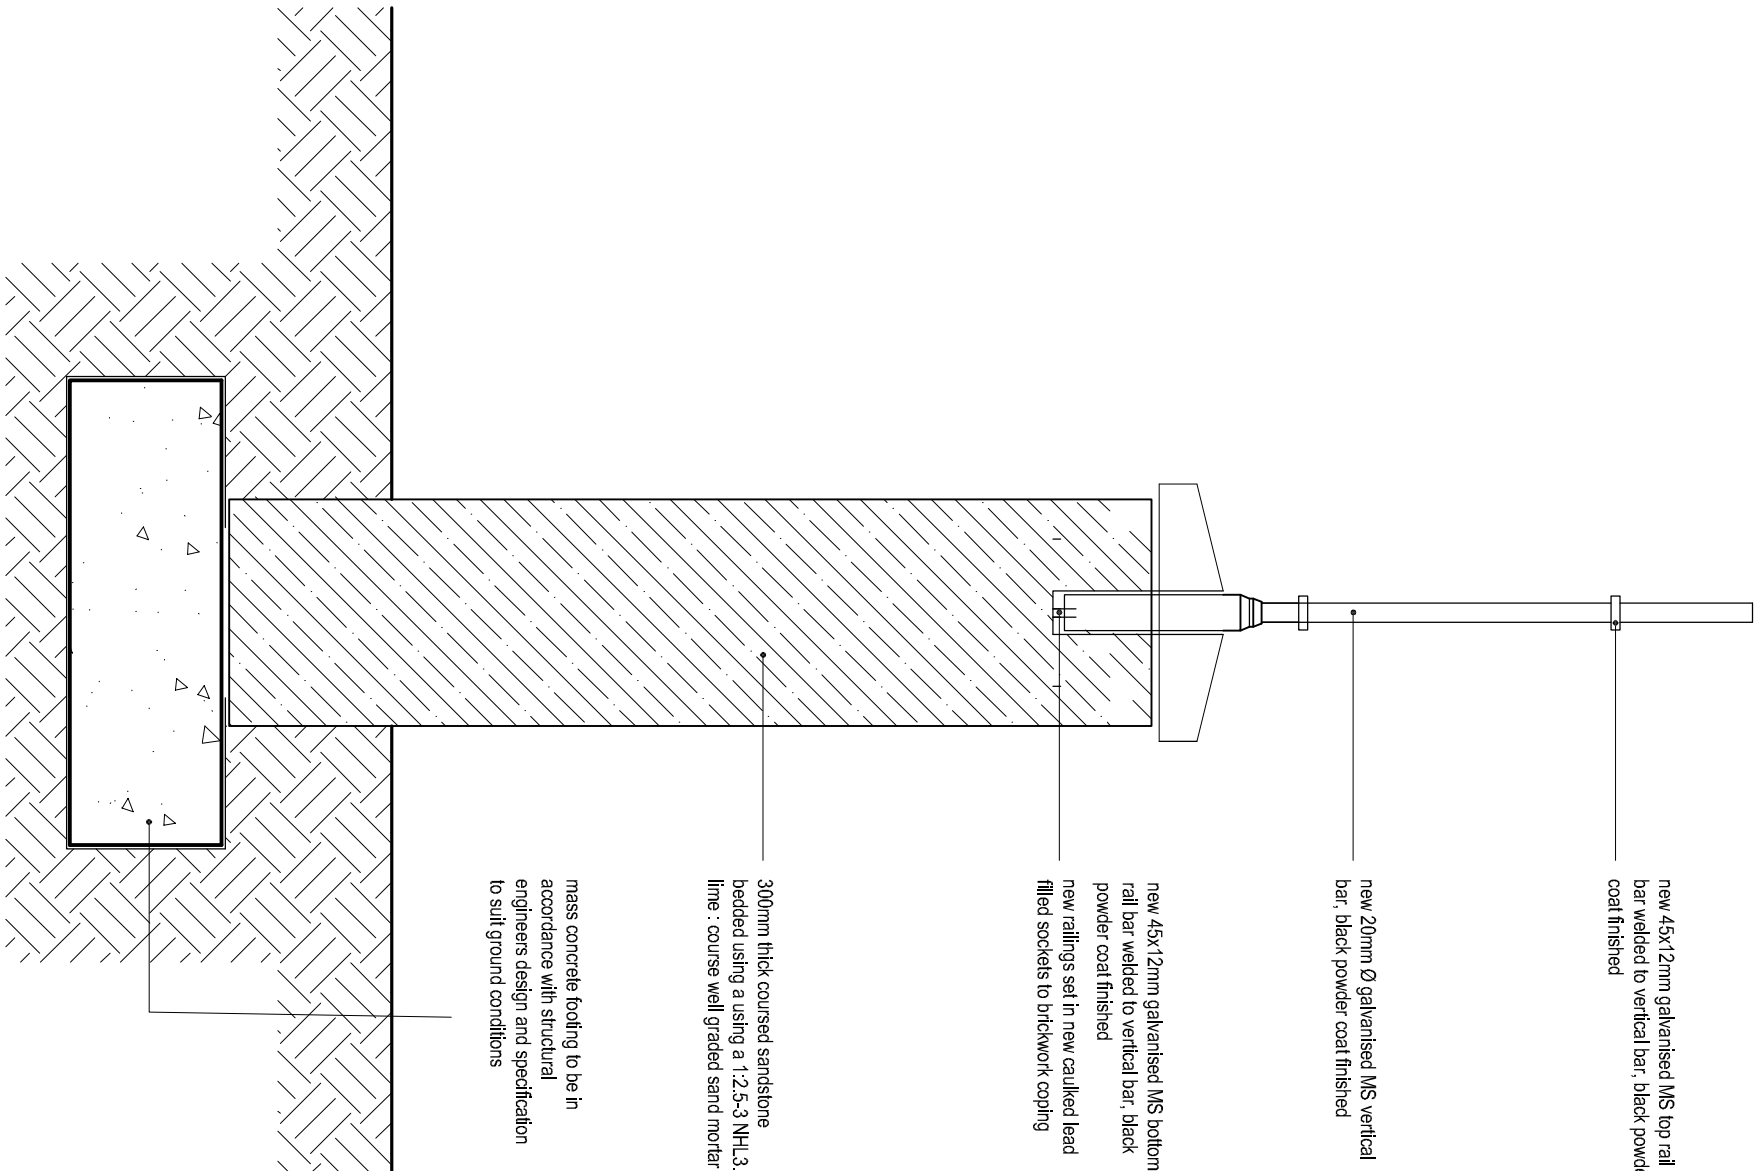

Rev	Date	Description	Scale bar (mm)	
			1:10	1:20
A	01/12/2021	Window detail removed and fillings revised	1:10	1:20
B	01/12/2022	Window detail removed and fillings revised	1:10	1:20

