


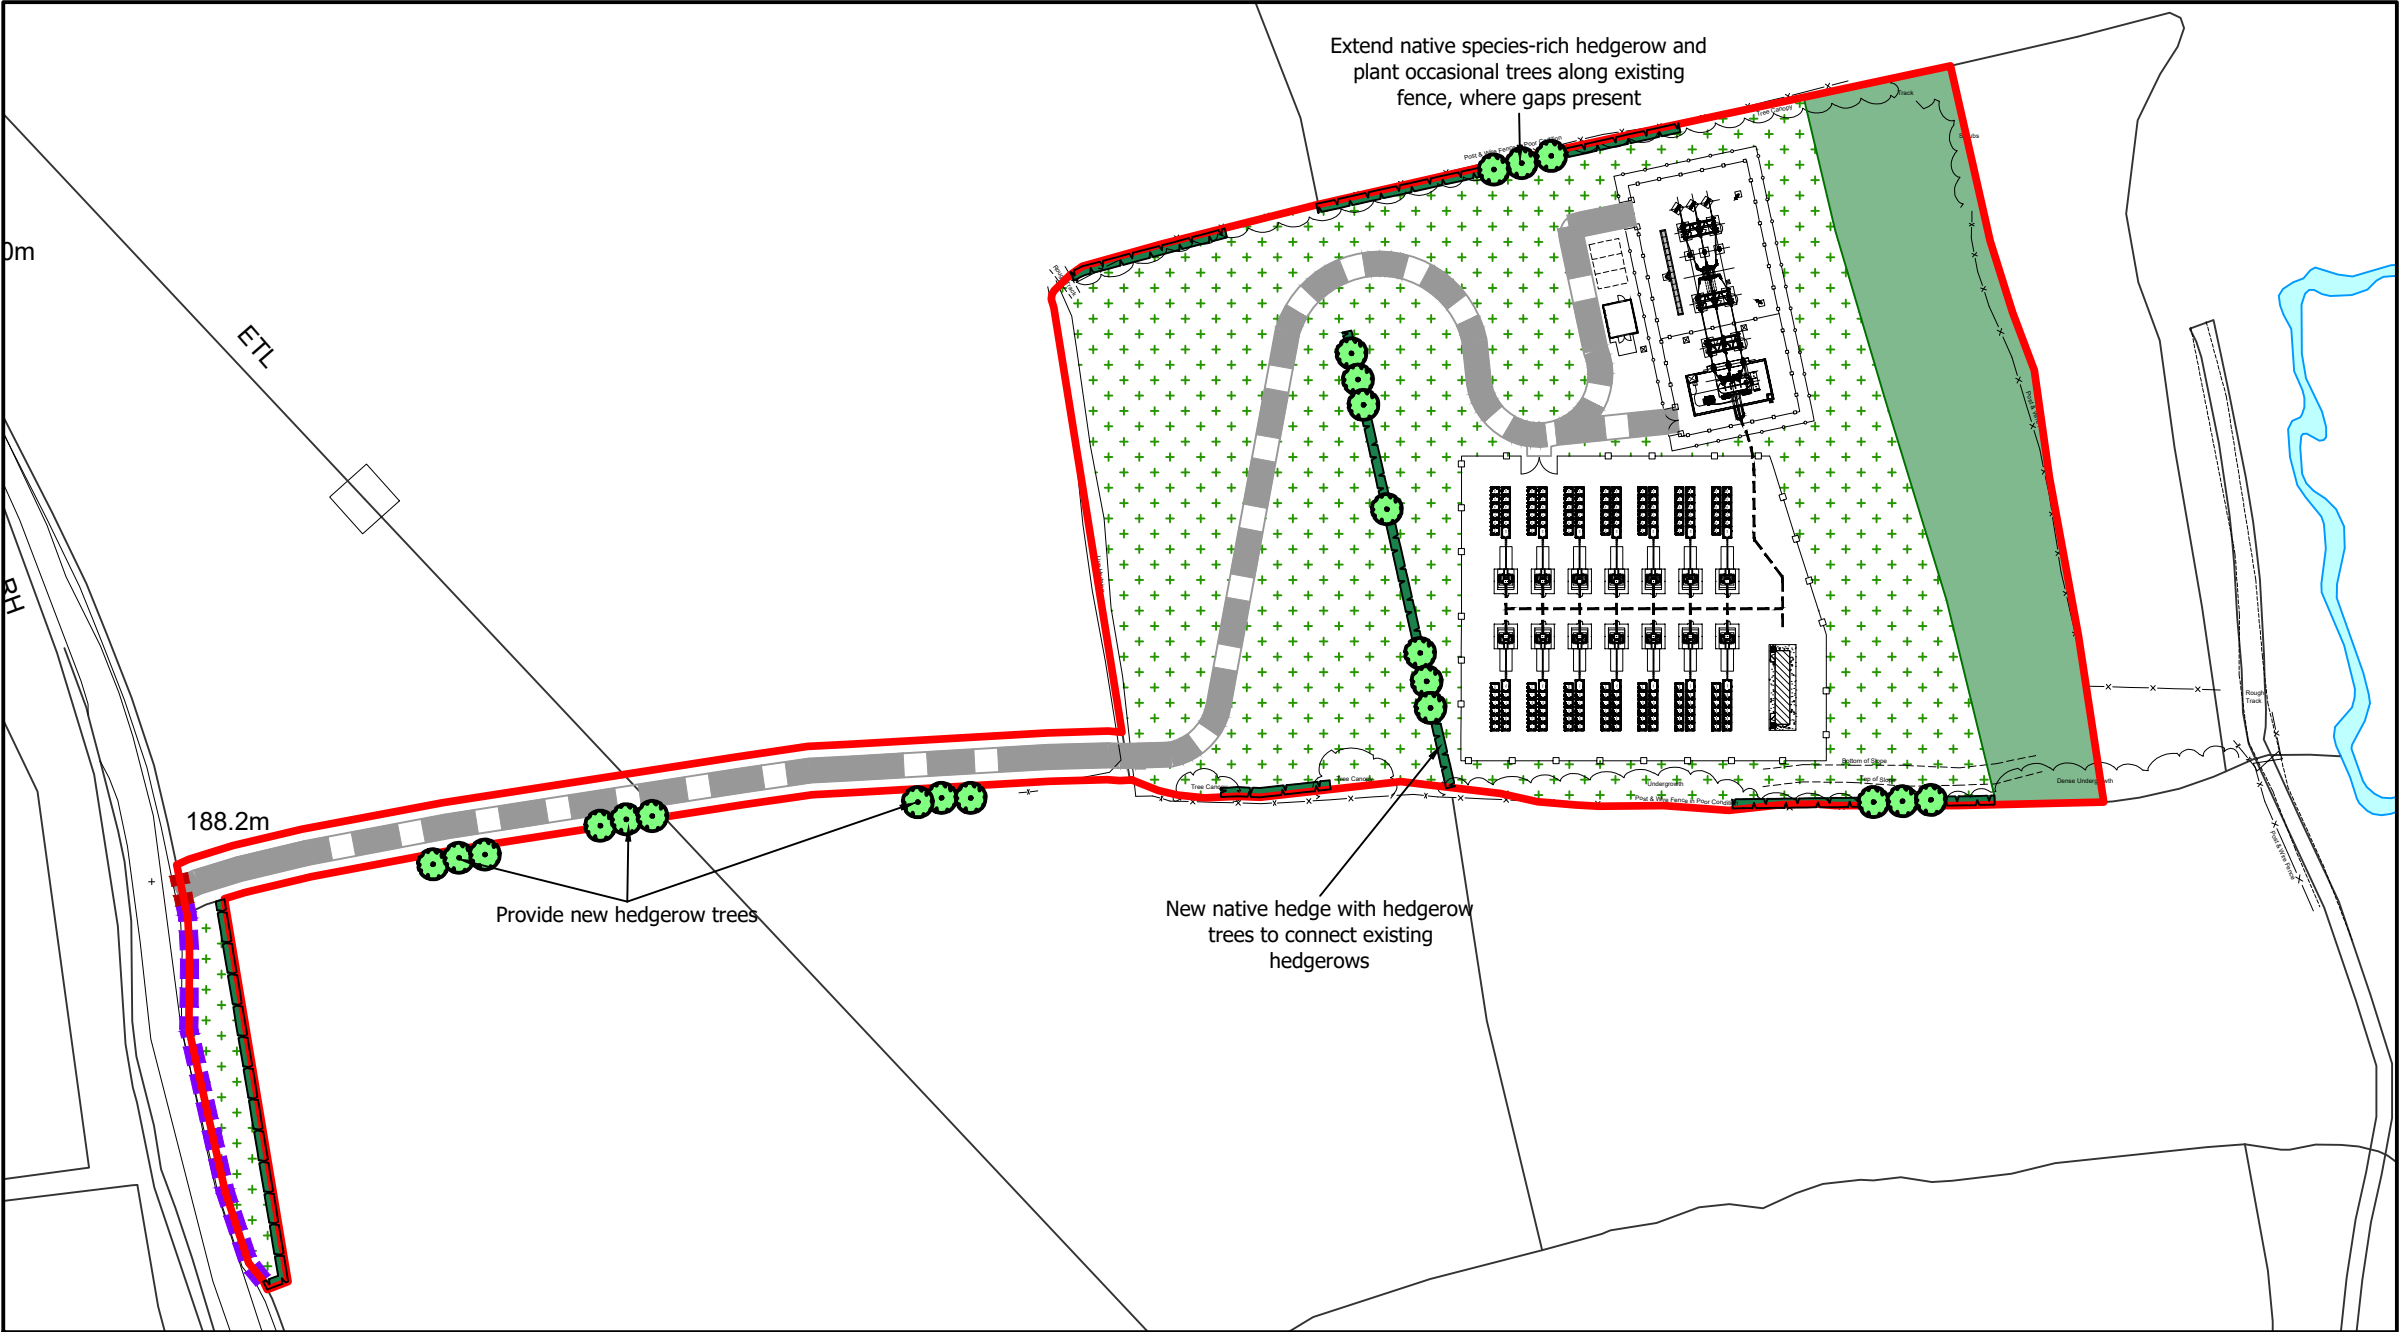

Revision - Date - Dm - Ckd -

LEGEND

- Site Boundary
- Existing Surveyed Trees and Vegetation
- Proposed Native Woodland Planting
- Proposed Native Tree
- Proposed New and Reinforced Hedgerow Planting
- Proposed Wildflower Meadow Tussock Mixture Emorsgate EM10 (to be cut every 3 years)
- Proposed Security Fence
- Proposed Access Route
- Existing Hedgerow to be Removed for Access
- Existing Hedgerow to be Managed within Visibility Splay

Native Woodland Mix (plant at 0.5 plants/m2 in single species groups of 3-5 plants)							Native Tree					
Abbrev	Species Name	Common Name	Height	General Specification	Percentage	Quantity	Abbrev	Species Name	Common Name	Height	General Specification	Quantity
Ac ca	Acer campestre	Field Maple	80-100cm	1+1: Transplant - seed raised: B	10%	69	AC	Acer campestre	Common Maple	250-300cm	Standard: 4 brks: 2x: RB: Clear Stem 175-200cm	11
Be pe	Betula pendula	Silver Birch	80-100cm	1+1: Transplant - seed raised: B	10%	69	Qr	Quercus robur	Common Oak	250-300cm	Standard: 3 brks: 2x: B: Clear Stem 175200cm	11
Be pu	Betula pubescens	Downy Birch	80-100cm	1+1: Transplant - seed raised: B	10%	69	Hedgerow Mix (plant in a double-staggered row, at 0.5m centres in single species groups of 3-7 plants)					
Ca be	Carpinus betulus	Hornbeam	150-175cm	2x; Feathered; 3 breaks B	5%	34						
Il aq	Ilex aquifolium	Common Holly	60-80cm	Leader with Laterals: 5L	10%	69						
Ma sy	Malus sylvestris	Crab Apple	80-100cm	1+2: Transplant - seed raised: B	5%	34	Abbrev	Species Name	Common Name	Height	General Specification	Quantity
Pr av	Prunus avium	Wild Cherry	80-100cm	1+1: Transplant - seed raised: B	5%	34	Ac ca	Acer campestre	Field Maple	80-100cm	1+1: Transplant - seed raised: B	11
Qu pe	Quercus petraea	Sessile Oak	80-100cm	1+2: Transplant - seed raised: B	20%	137	Cl vi	Clematis vitalba	Wild Cematis	40-60cm	Branched: 3 brks: 2L	11
Qu ro	Quercus robur	English Oak	80-100cm	1+2: Transplant - seed raised: B	10%	103	Co av	Corylus avellana	Common Hazel	80-100cm	1+2: Transplant - seed raised: Branched: 4 brks: B	11
Qu ro	Quercus robur	English Oak	150-175cm	2x; Feathered; 3 breaks B	5%	103	Cr mo	Crataegus monogyna	Common Hawthorn	80-100cm	1+2: Transplant - seed raised: B	11
So au	Sorbus aucuparia	Rowan	80-100cm	1+1: Transplant - seed raised: B	10%	69	Eu eu	Eunymus europaeus	Spindle	80-100cm	1+2: Transplant - seed raised: Branched: 4 brks: B	11
Understorey planting							Il aq	Ilex aquifolium	Common Holly	40-60cm	Leader with Laterals: 2L	11
							Pr sp	Prunus spinosa	Blackthorn	80-100cm	1+2: Transplant - seed raised: Branched: 3 brks: B	11
Co sa	Cornus sanguinea	Common Dogwood	60-80cm	1+1: Transplant - seed raised: Branched: 3 brks: B	20%	137	Ro ca	Rosa canina	Dog Rose	40-60cm	Branched: 3 brks: 2L	11
Co av	Corylus avellana	Common Hazel	60-80cm	1+2: Transplant - seed raised: Branched: 3 brks: B	20%	137	Sa ni	Sambucus nigra	Common Elder	80-100cm	1+2: Transplant - seed raised: Branched: 3 brks: B	11
Co mo	Crataegus monogyna	Common Hawthorn	80-100cm	1+2: Transplant - seed raised: B	20%	137	So au	Sorbus aucuparia	Rowan	80-100cm	1+1: Transplant - seed raised: B	11
Li vu	Ligustrum vulgare	Common Privet	60-80cm	0/2; Cutting; branched; 3 breaks	20%	137						
Vi op	Viburnum opulus	Guelder Rose	60-80cm	1+2: Transplant - seed raised: Branched: 4 brks: B	20%	137						

Project
Ball Green Farm

Drawing Title
Landscape Strategy Plan

Date 07.02.2022 Scale 1:1,250 @A3 Drawn by ML Check by MF
Project No 33489 Drawing No 33489 Revision A



BARTON WILLMORE

Town Planning • Master Planning & Urban Design • Architecture •
Landscape Planning & Design • Infrastructure & Environmental Planning •
Heritage • Graphic Communication •
Communications & Engagement • Development Economics

bartonwillmore.co.uk



Offices at Birmingham Bristol Cambridge Cardiff Ebbsfleet Edinburgh
Glasgow Leeds London Manchester Newcastle Reading Southampton