



PROPOSED SITE AREA




LOCATION PLAN
SCALE 1:2500

Ordnance Survey. (c) Crown Copyright 2021. All rights reserved. Licence number 100022432



7 SITE LOCATION

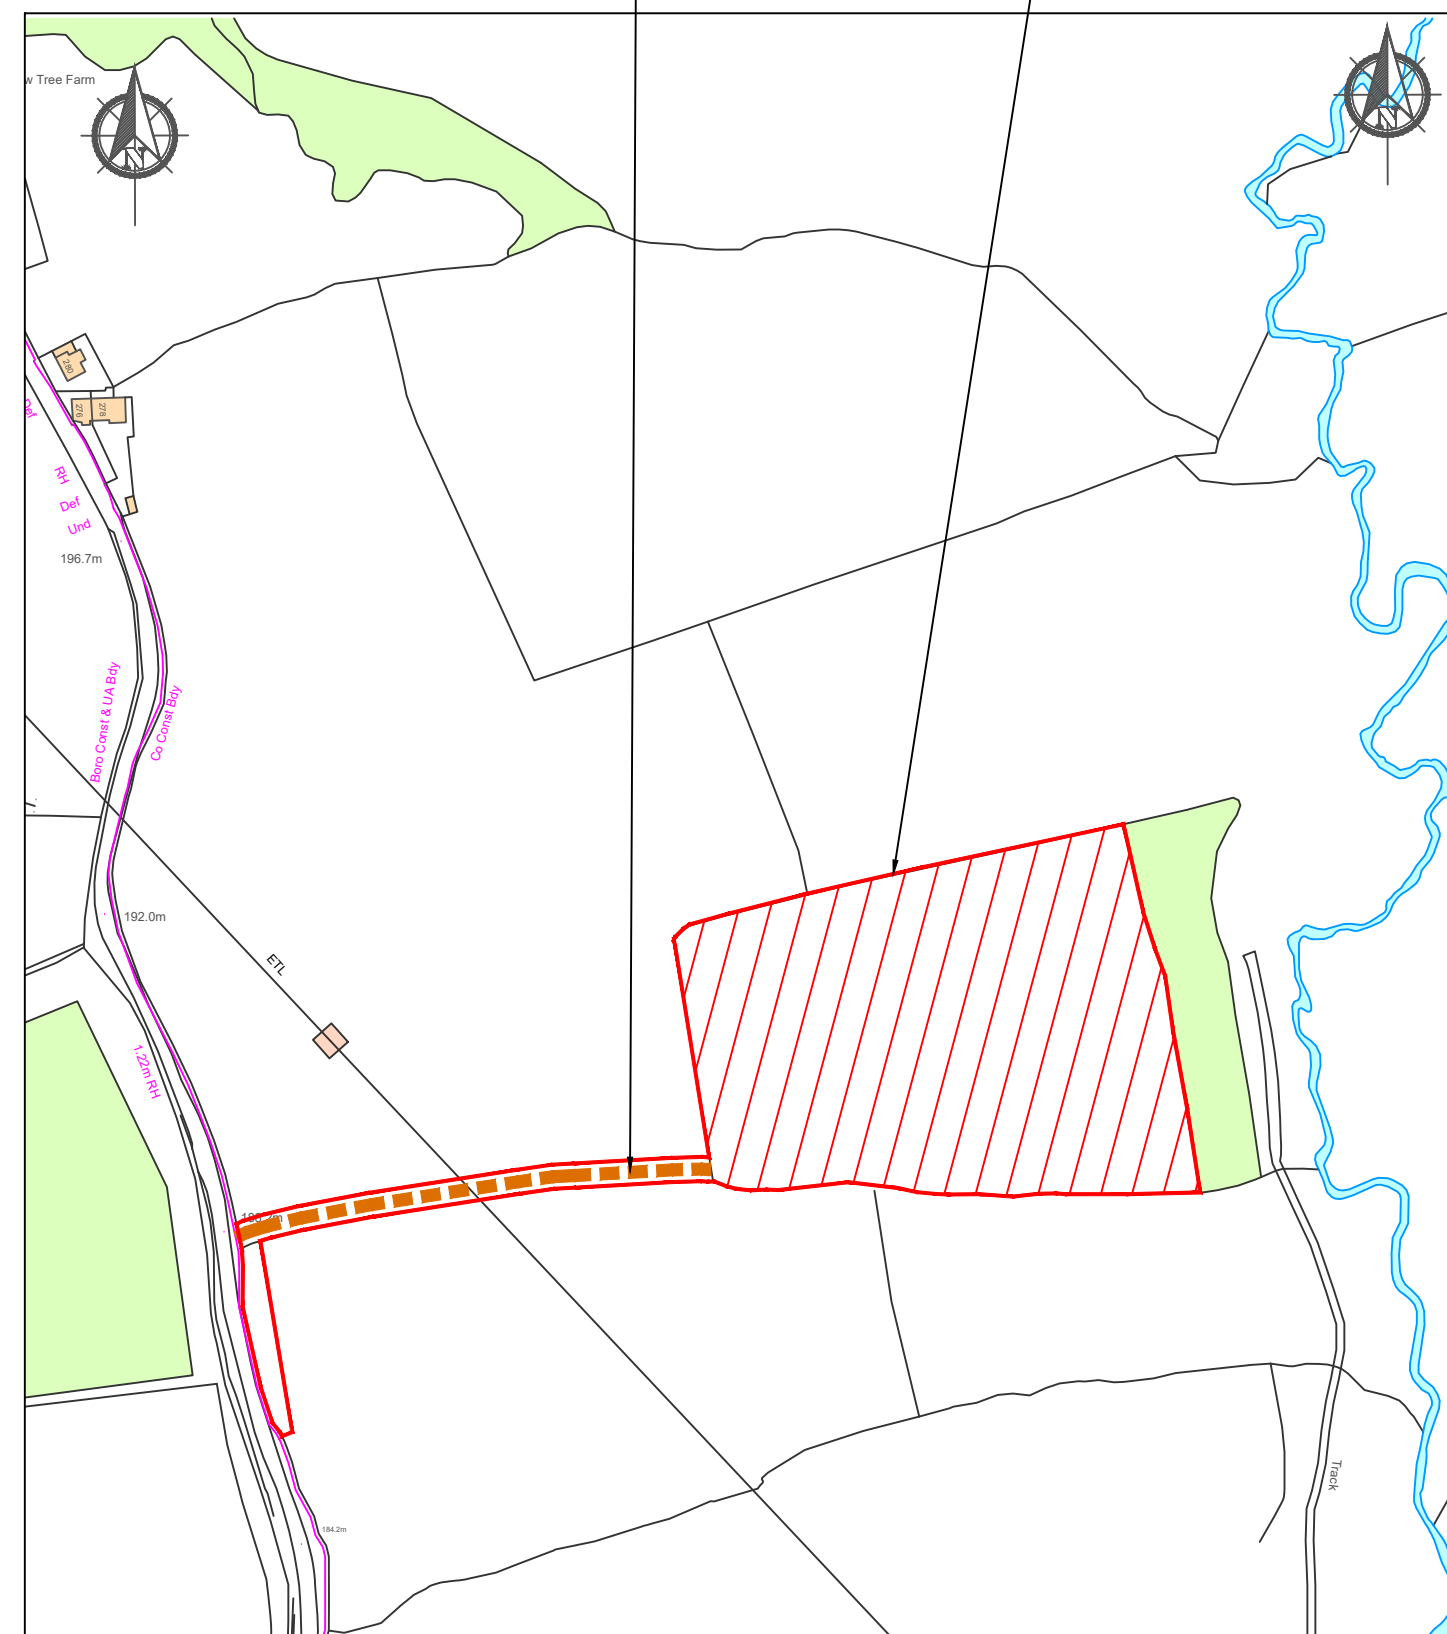

BLOCK PLAN
SCALE 1:2500

Installer Details Anesco Ltd. The Green, Easter Park, Benyon Road, Reading, RG7 2PQ Tel: 0845 894 4444	Comments KEY Site Boundary Access Route Site Area: 4.12 Acres / 1.67ha GRID REFERENCE: SJ 89339 53149	RevisionDescriptionRevised ByApproved ByDate				Installation Address Bemersley Road, Brown Edge, Staffordshire, Moorlands, ST6 8UL	Project		BALL GREEN FARM		Anesco™ AMAZING ENERGY
		AIssued for commentJH25/11/2021					Title		LOCATION & BLOCK PLAN		
		BSite area movedMS18/01/2022					Drawing No.		C0002462_03		
		CAccess Route added to Block PlanMS08/02/2022					Rev.		C		
Scale As Shown @A3.		Drawn By JH	Checked By	Signed by PM	Date Checked	Page 1 of 1	Sheet A3				