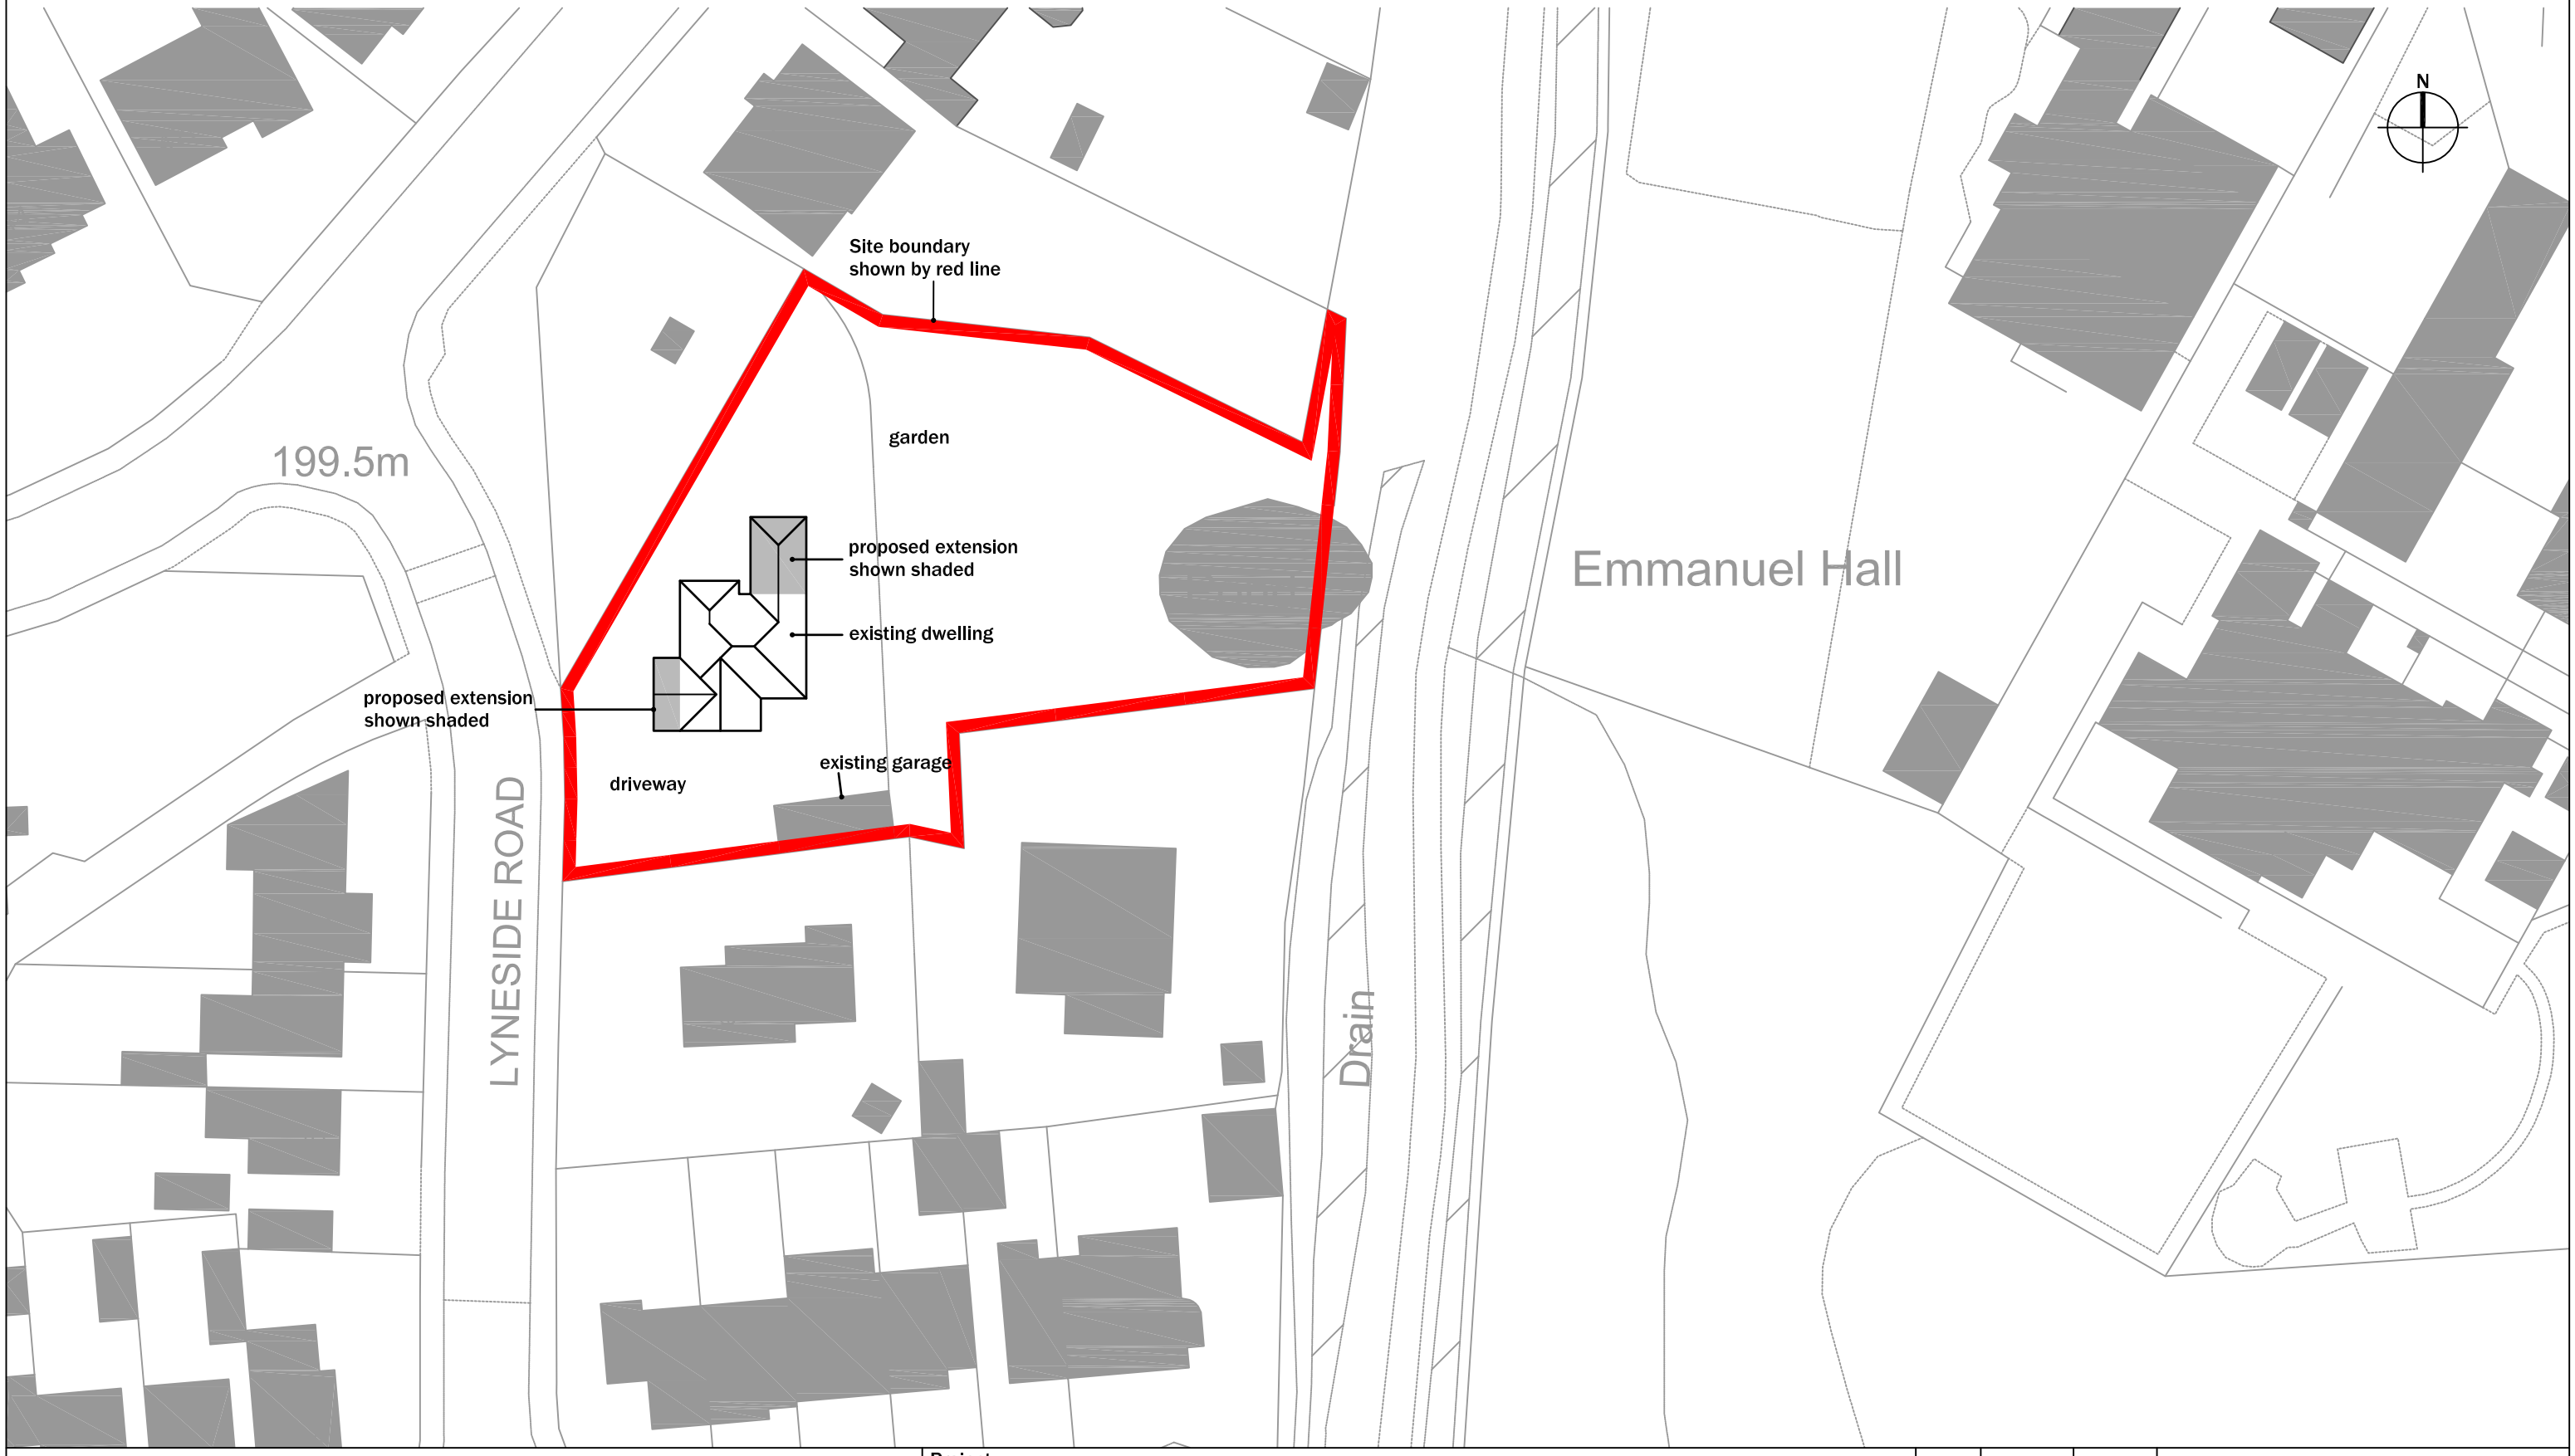

Project

Mr & Mrs N. Furze 1 Lyneside Road, Knypersley.
Proposed Extensions & Alterations

Rev	Date	By	Revision notes
*	*	*	*

Title

Proposed Site Plan

Scale(s)

1:500 @ A3

Project No	Drawing No	Revision
2022.01	003	