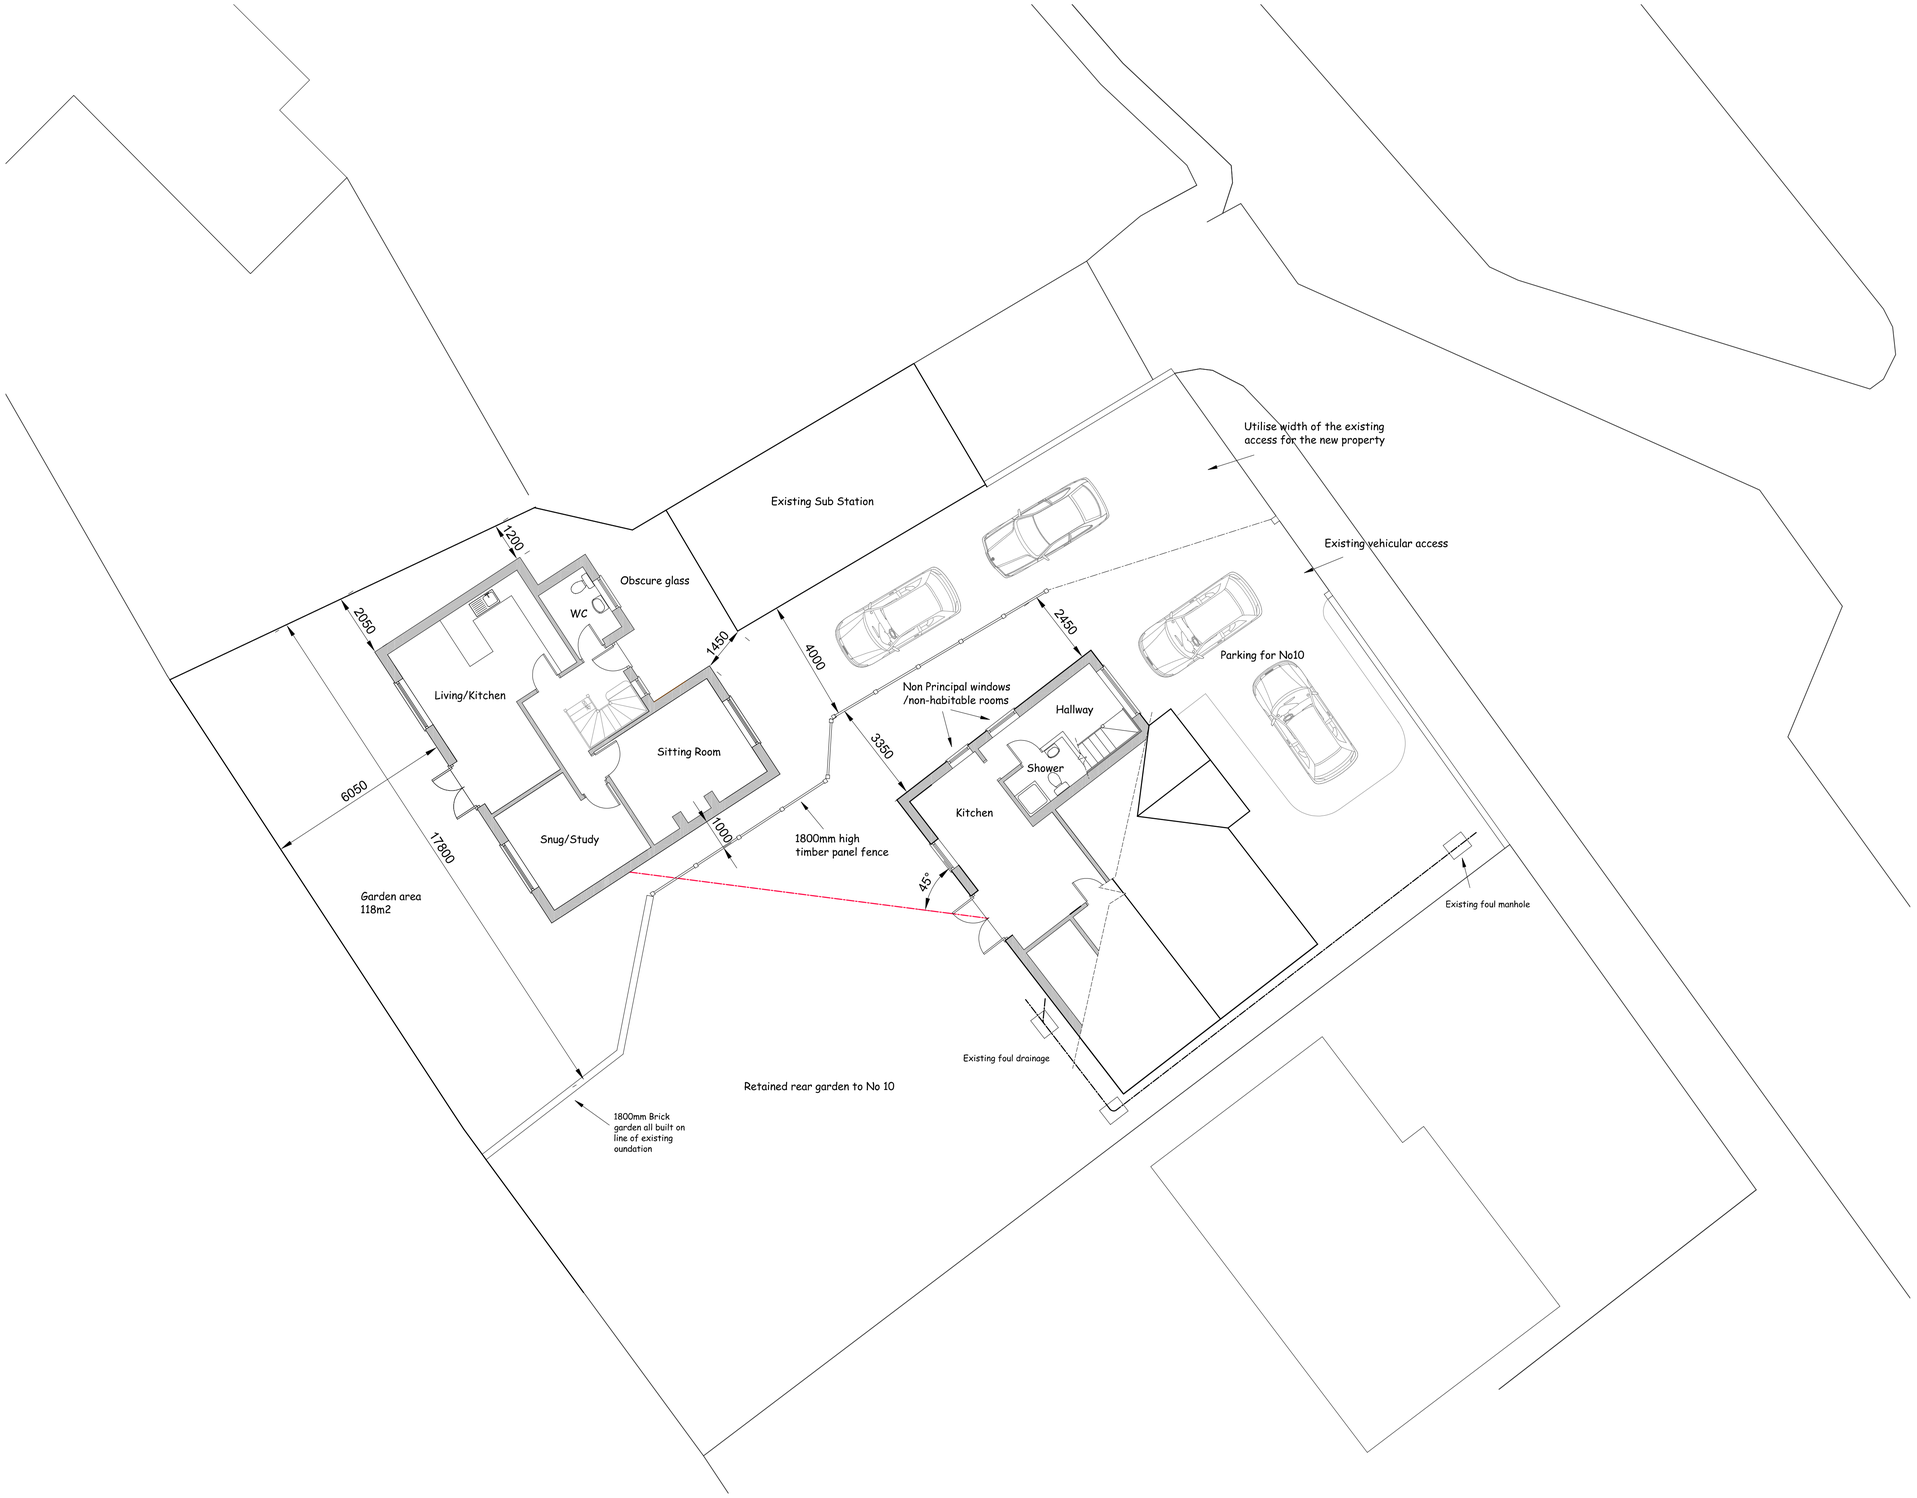

'SPACE ABOUT DWELLINGS' Scale 1/100

0 1 2 3 4 5 6 7 8 9 10

Scale bar 1/100 metres

N

Drawing Status: Planning

Nigel Forrester MCIOB
Building Design Services

ILETT HOUSE, SMITHY BANK, ALTON, STAFFS, ST10 4AD
TEL 01538 702164

www.nigelforrester.co.uk www.sap-calc.co.uk

CLIENT

Mr and Mrs S Smith

PROJECT

Proposed new dwelling within the curtilage of
10 Meadow drive
Cheadle
Staffordshire
ST10 1EQ

DRAWING NUMBER 22/648/04

Space About Dwellings

SCALES 1/100 @ A1