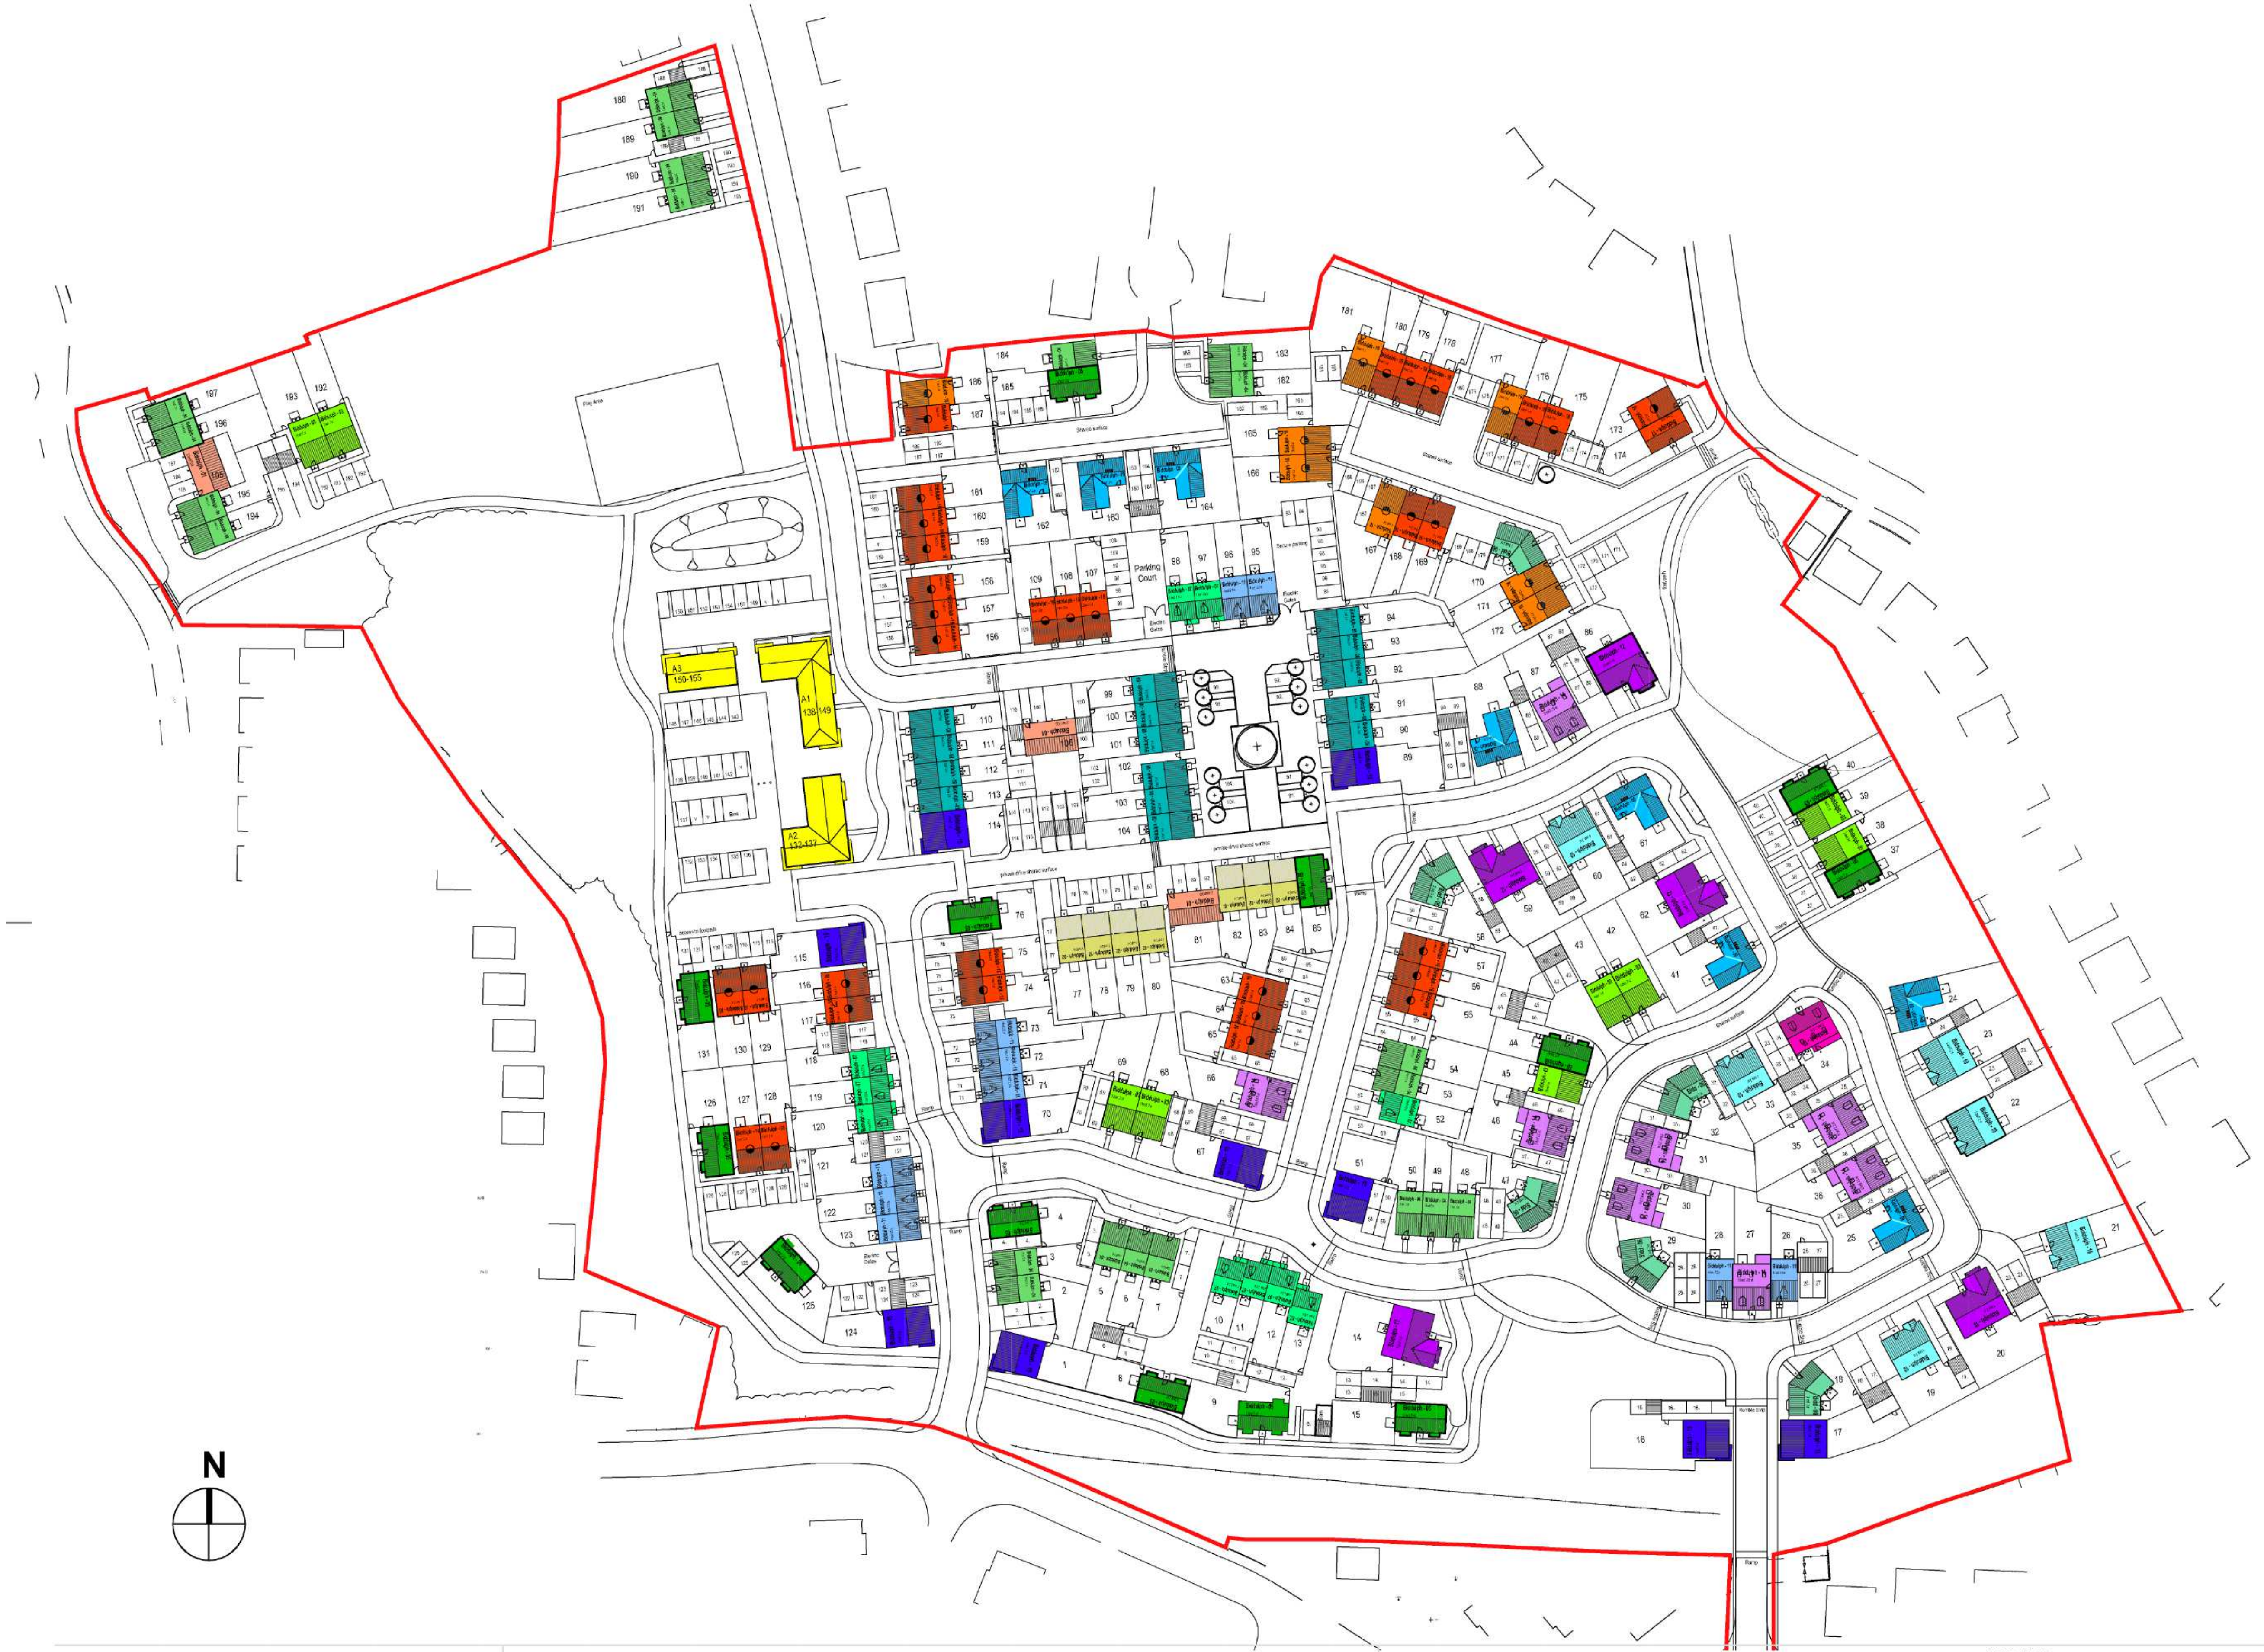

House Types Key

- Biddulph - 01
- Biddulph - 02
- Biddulph - 03
- Biddulph - 04
- Biddulph - 05
- Biddulph - 06
- Biddulph - 07
- Biddulph - 08
- Biddulph - 09
- Biddulph - 10
- Biddulph - 11
- Biddulph - 12
- Biddulph - 13
- Biddulph - 14
- Biddulph - 15
- Biddulph - 16
- Biddulph - 17
- Biddulph - 18
- Apartments B19 - A1
- Apartments B19 - A2
- Apartments B19 - A3
- Double Garage
- Single Garage
- Single Garage

Responsibility is not accepted for errors made by others im scaling from this drawing. All construction information should be taken from figured dimensions only.

A3 Original Sheet Size

0mm 50mm

PLANNING ISSUE

date	rev	name	chk	note
26/01/22	B	CW		Bollards omitted from drive adjacent to plot 81

Stride Treglown Tektus

Architecture Town Planning Interior Design Building Surveying Landscape Architecture Graphic Design

PROJECT
Uplands Mill
Biddulph

DRAWING TITLE
House Type Plan

SCALE	DATE	DRAWN	CHK	DRAWING NUMBER	REV.
1:1250	12.11	pfe		31679_P(1)_007	B