
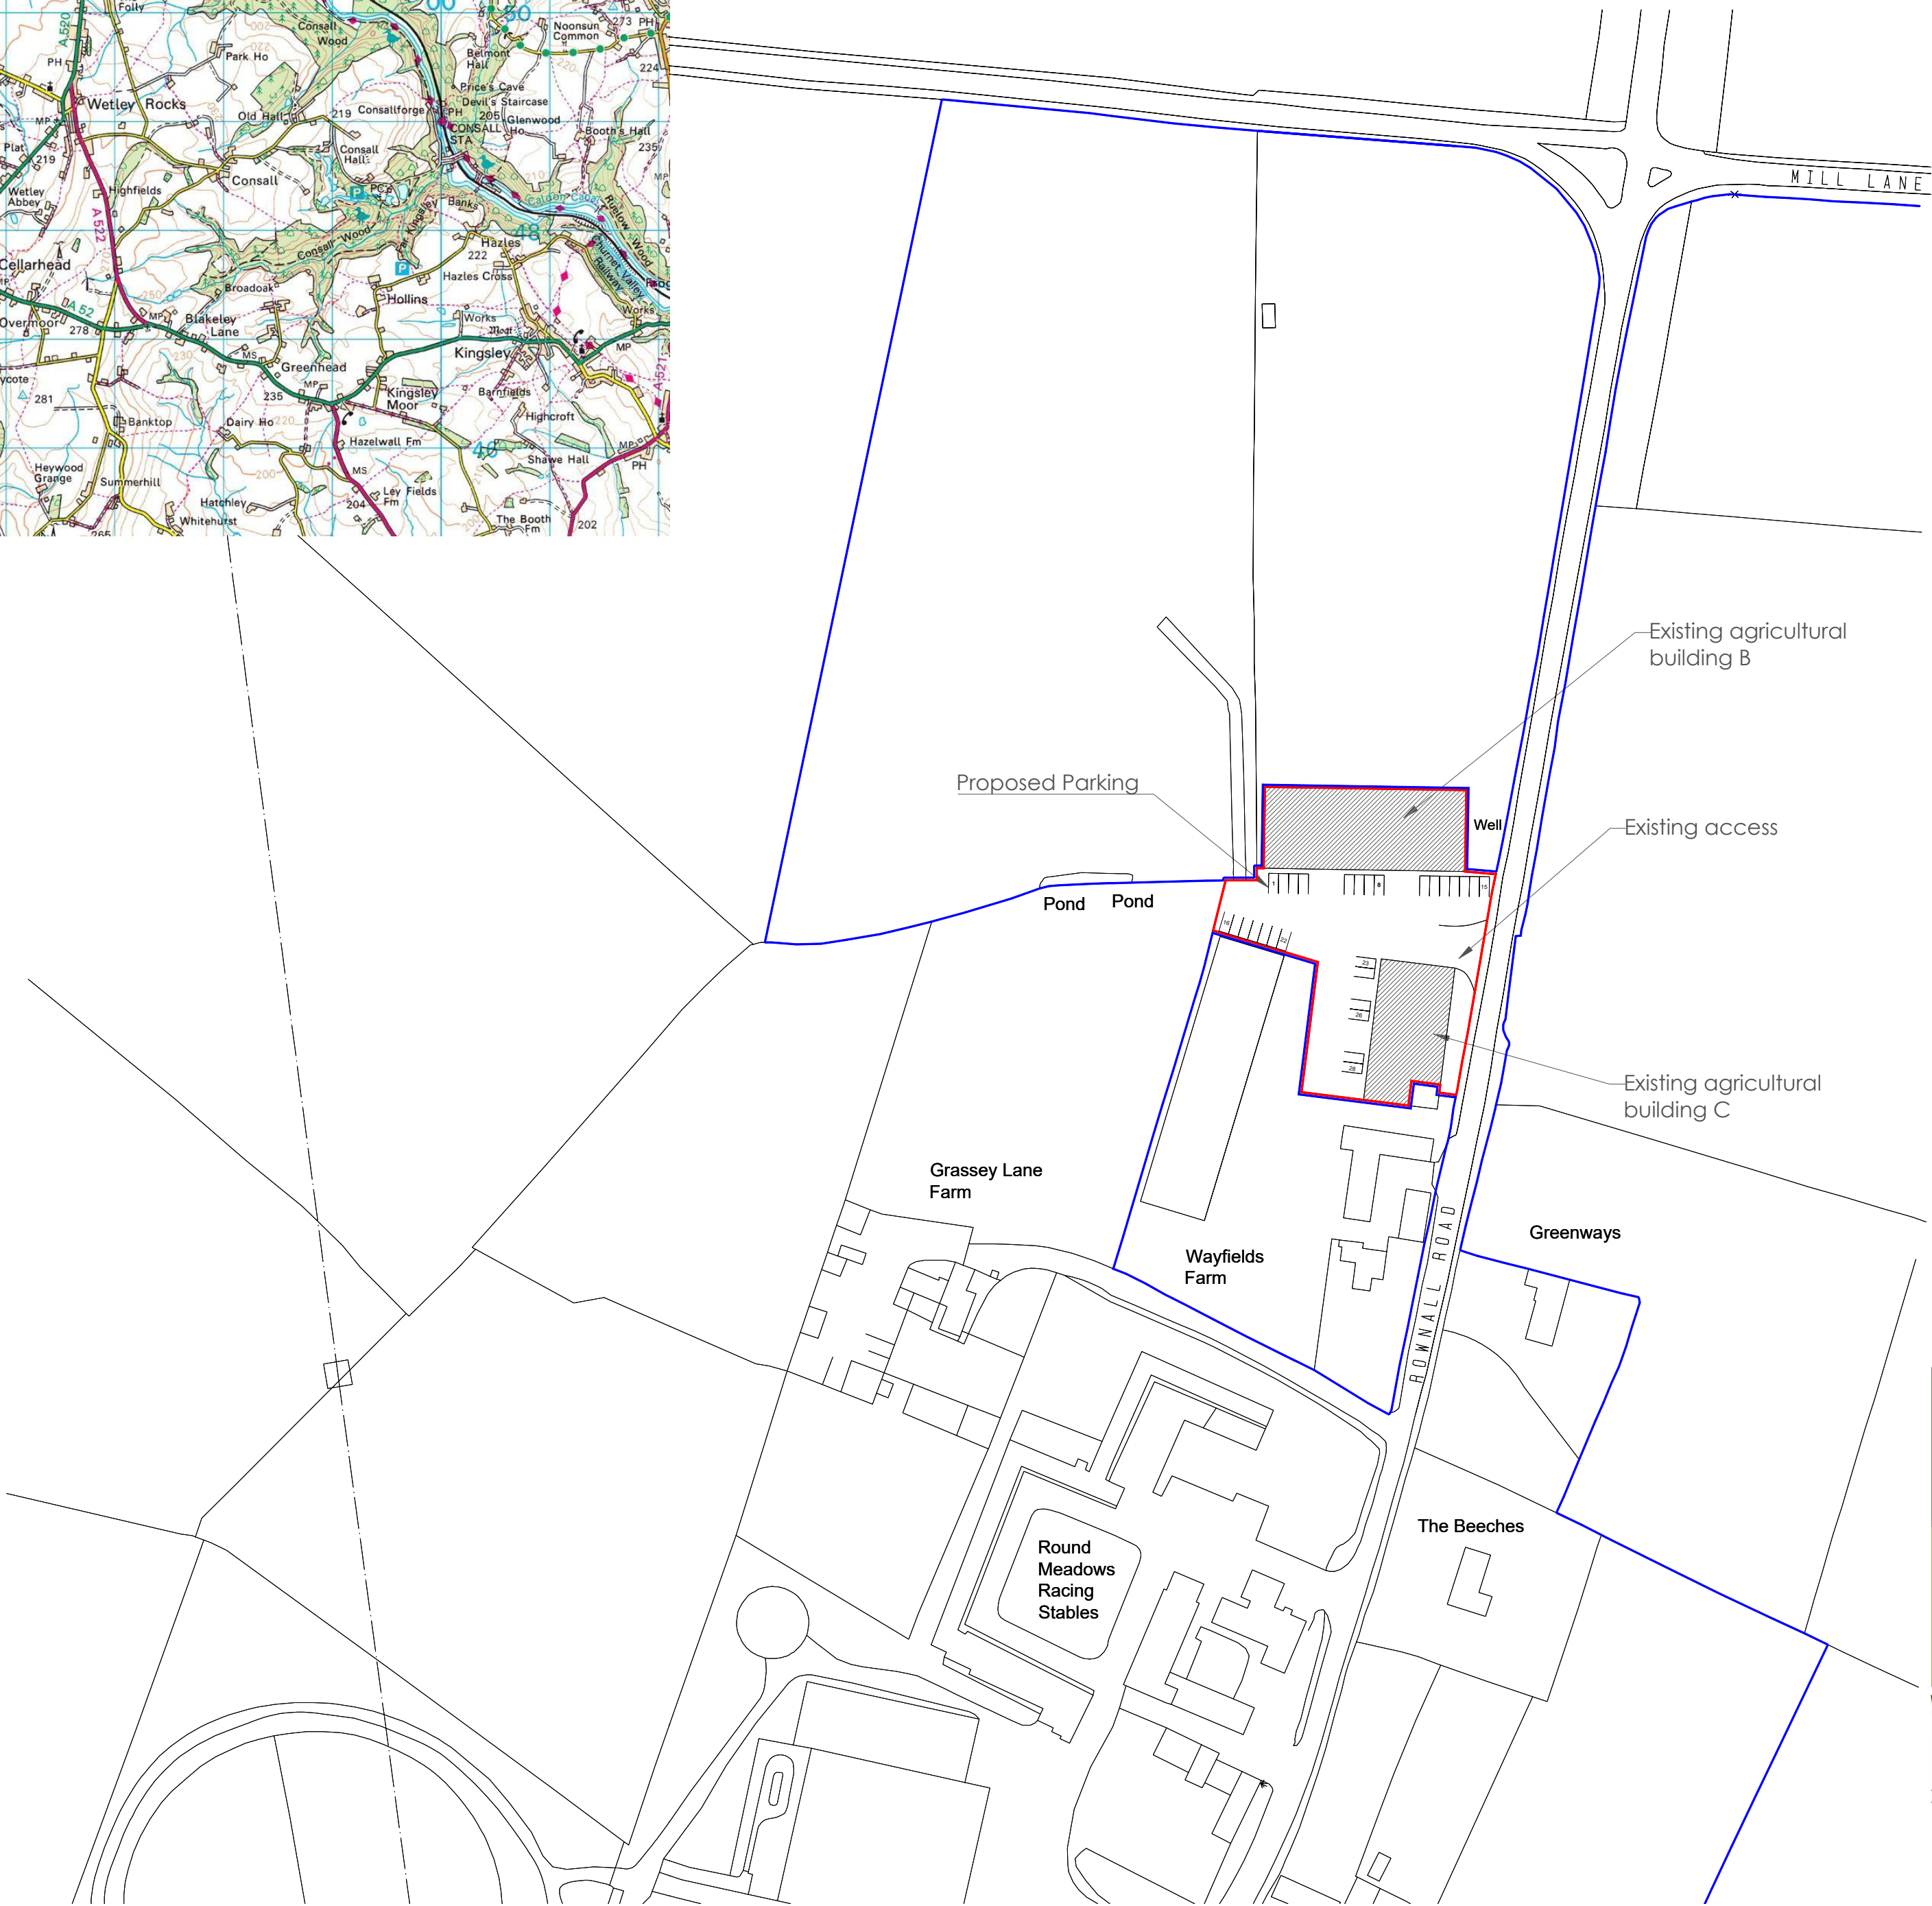


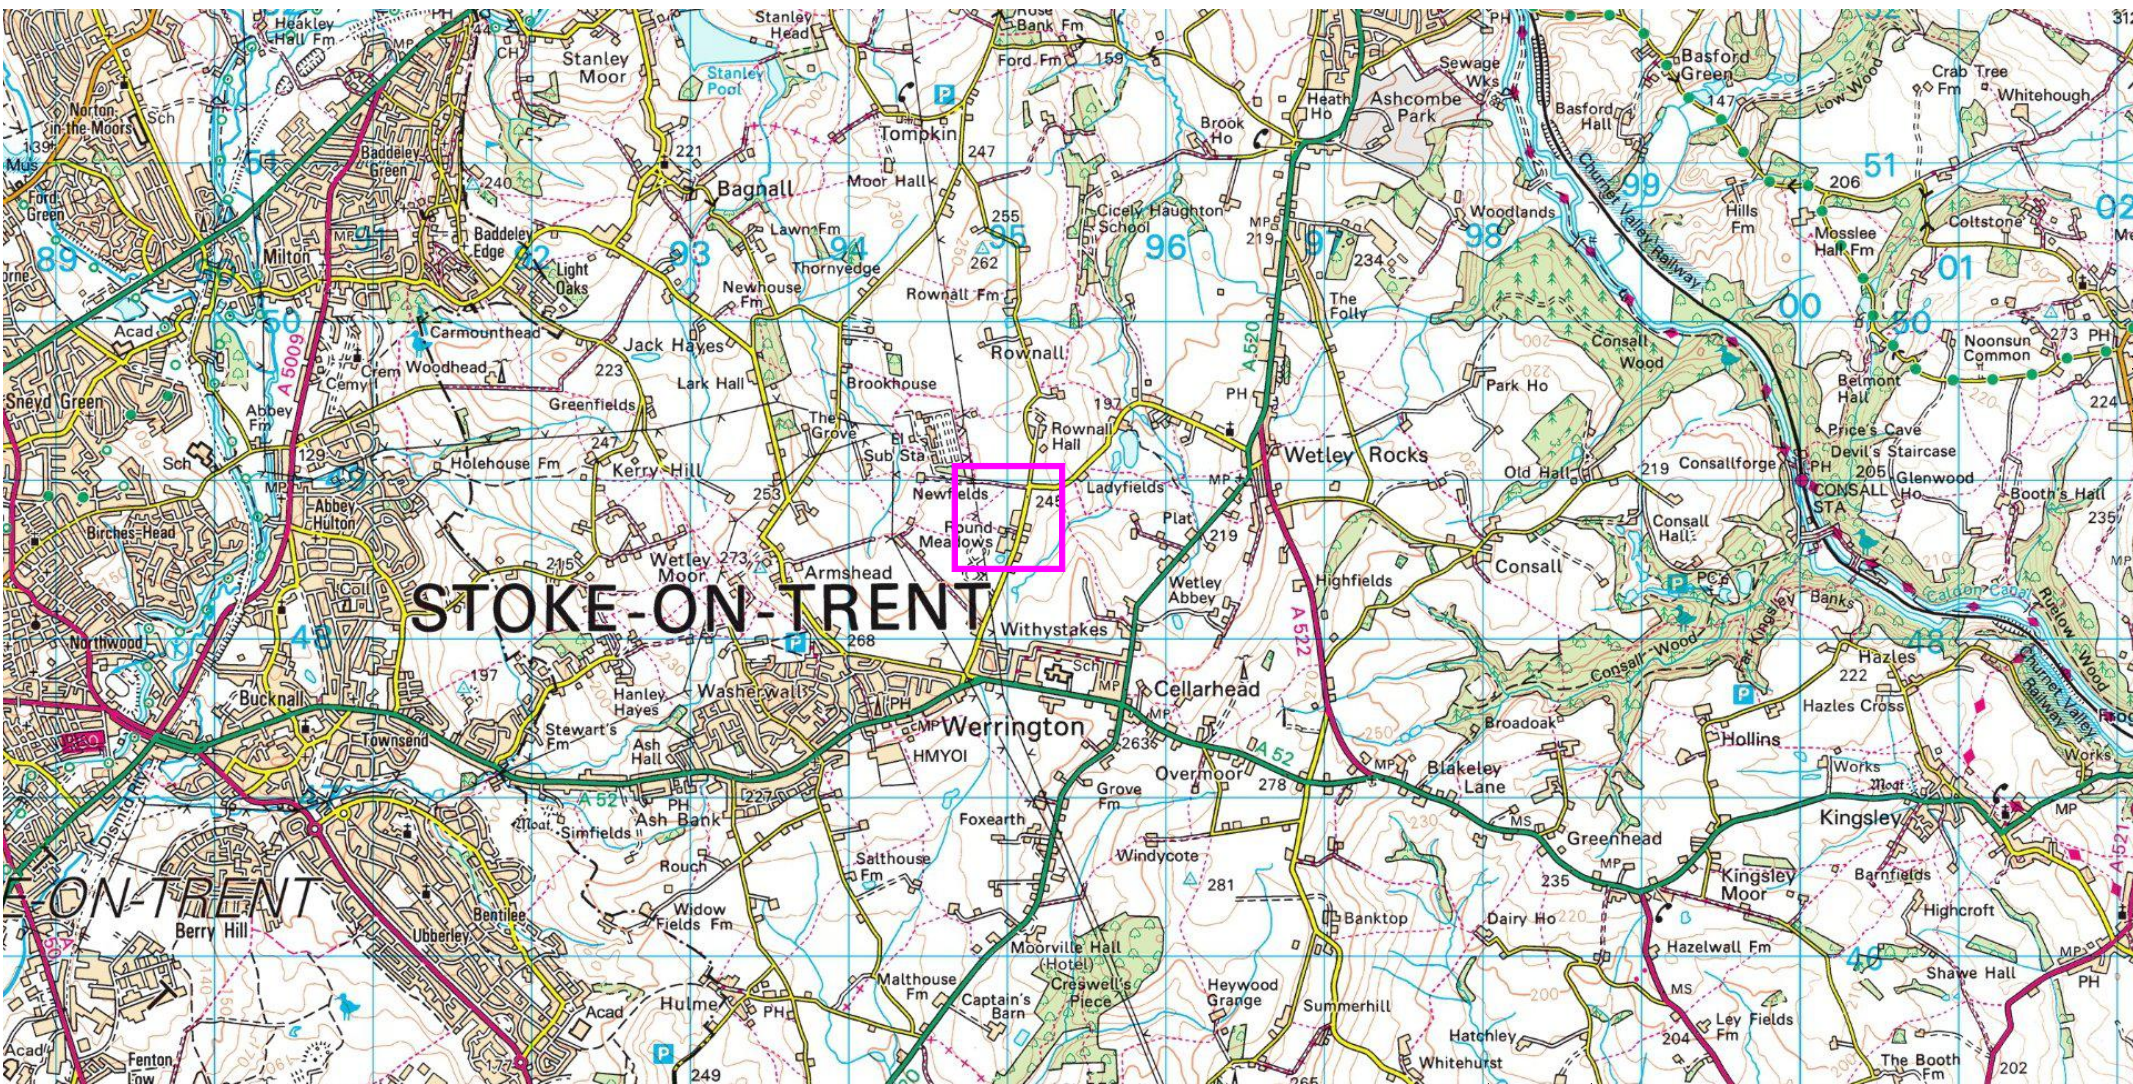

Client:

Application:
Wayfields Farm COU

Drawing title:
Location Plan

Scale:
1:1250 @ A2

Drawing number:
1302/J200048/001.6

Date:
11 March 2022

Drawn by:
SK



WHARFE

RURAL PLANNING

Sapling Home Farm, Ullard Hall Lane, Lower
Peover, Knutsford, Cheshire WA16 9PJ

T : 0 1 5 6 5 7 2 3 7 9 5

E: info@wharferuralplanning.co.uk

W: www.wharferuralplanning.co.uk