
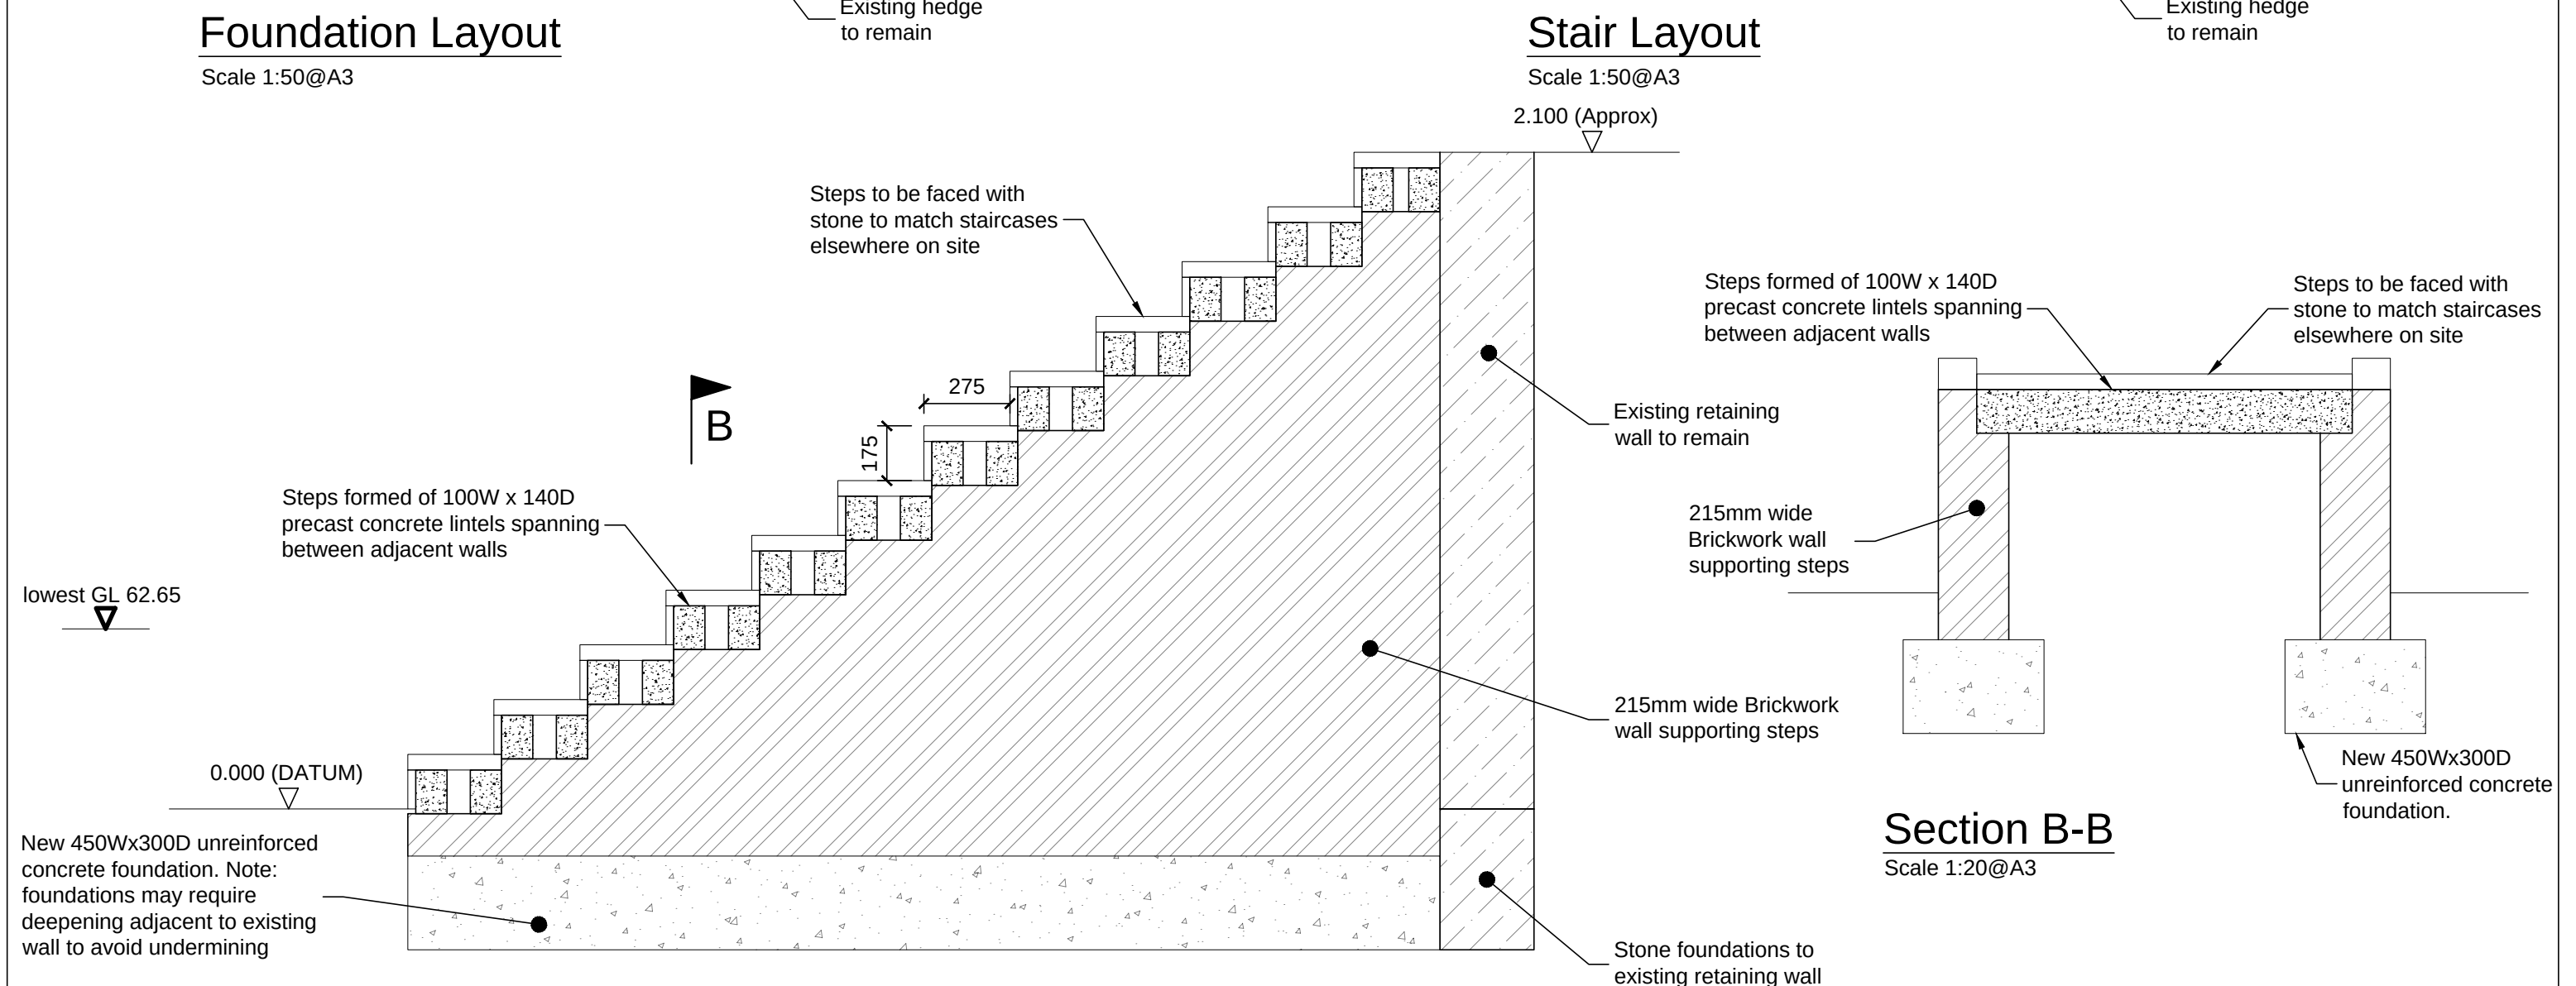


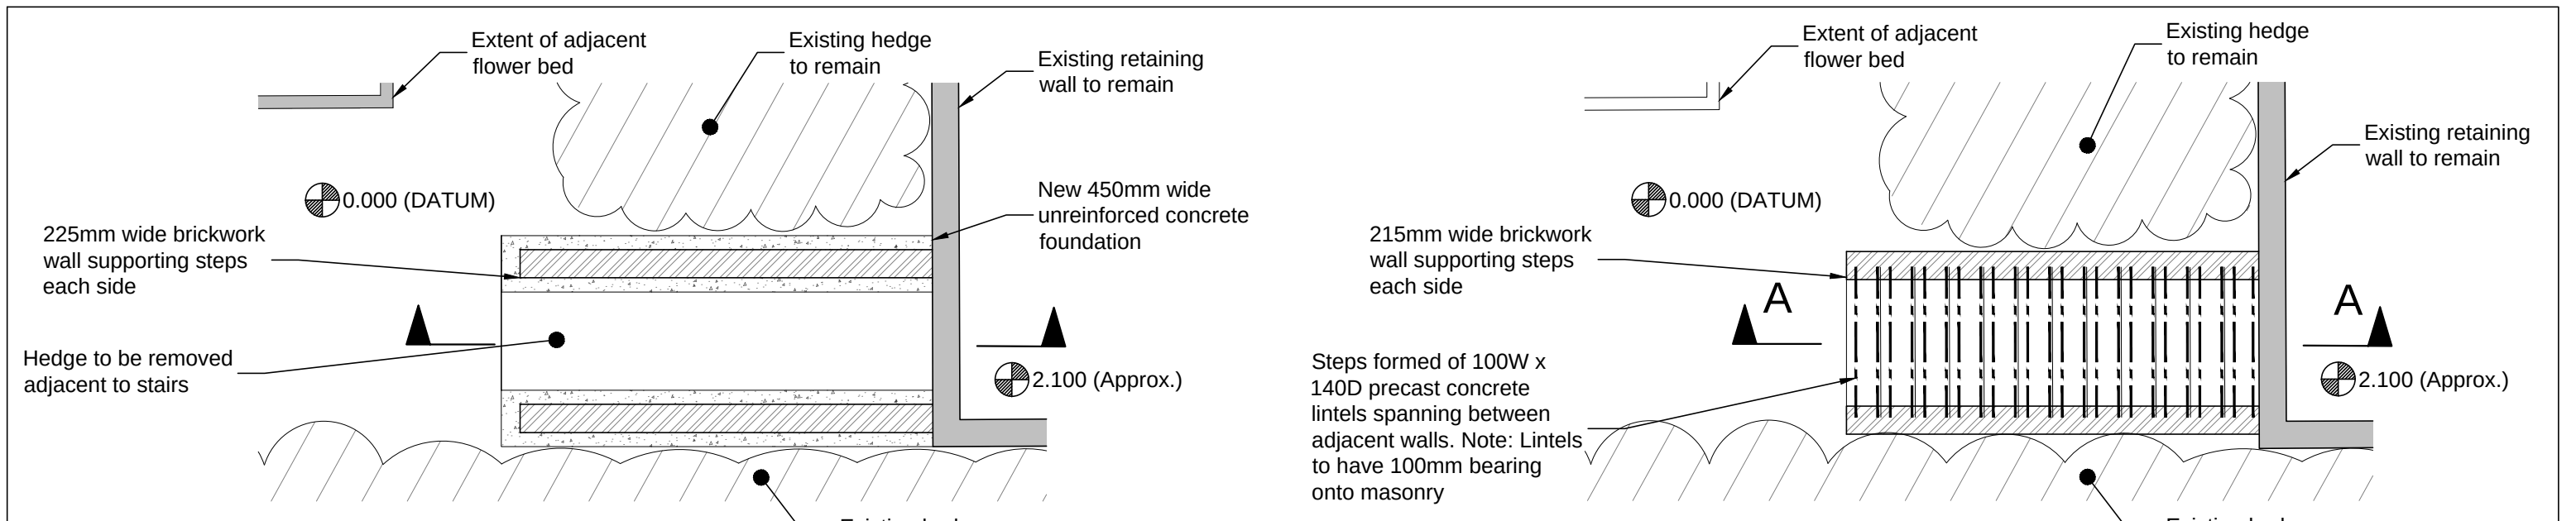

 OXFORD TERRACE 13 ALLESLEY OLD ROAD COVENTRY CV5 8BU Tel: 02476 678921 Fax: 02476 711721 E-mail: fwh@fwhaywood.co.uk CONSULTING STRUCTURAL ENGINEERS	Client:	National Trust	Drawing Status: PRELIMINARY					
	Architect:	TACP Architects Ltd						
	Job Title:	Biddulph Grange - Mrs Bateman's Steps		Scale: 1:20/50	Size: A3	Drawn by: LB	Checked by:	Date: 17/02/22
	Drawing Title:	New Stair Layout & Sections		Job No. 12416		Drawing No. 01		Revision: P1