






SITE LOCATION PLAN 1:1250

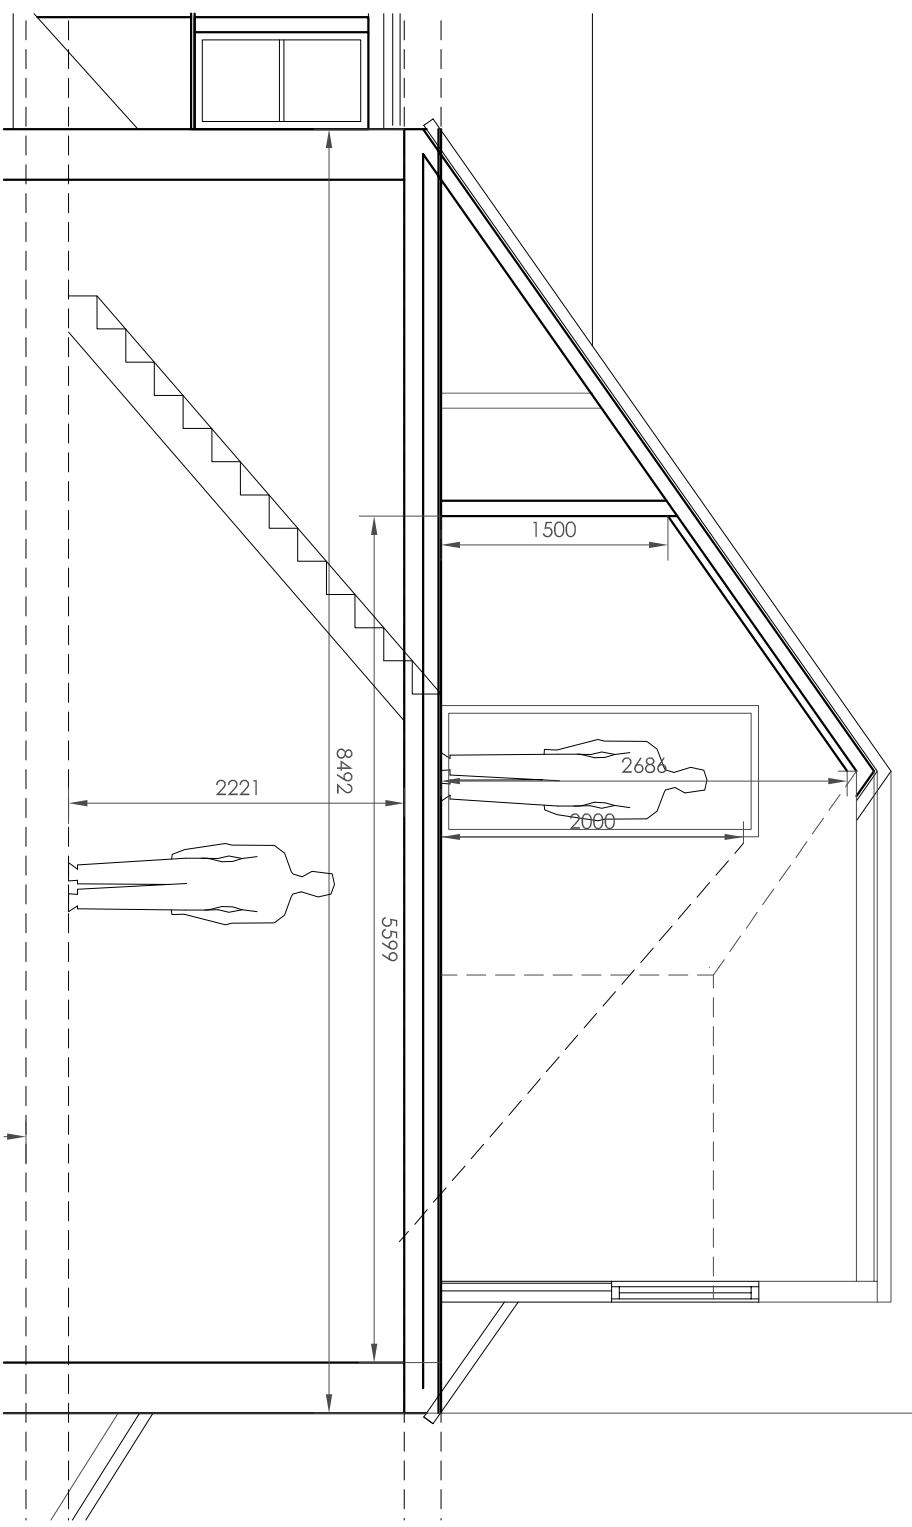

INDICATIVE SECTION 1:50

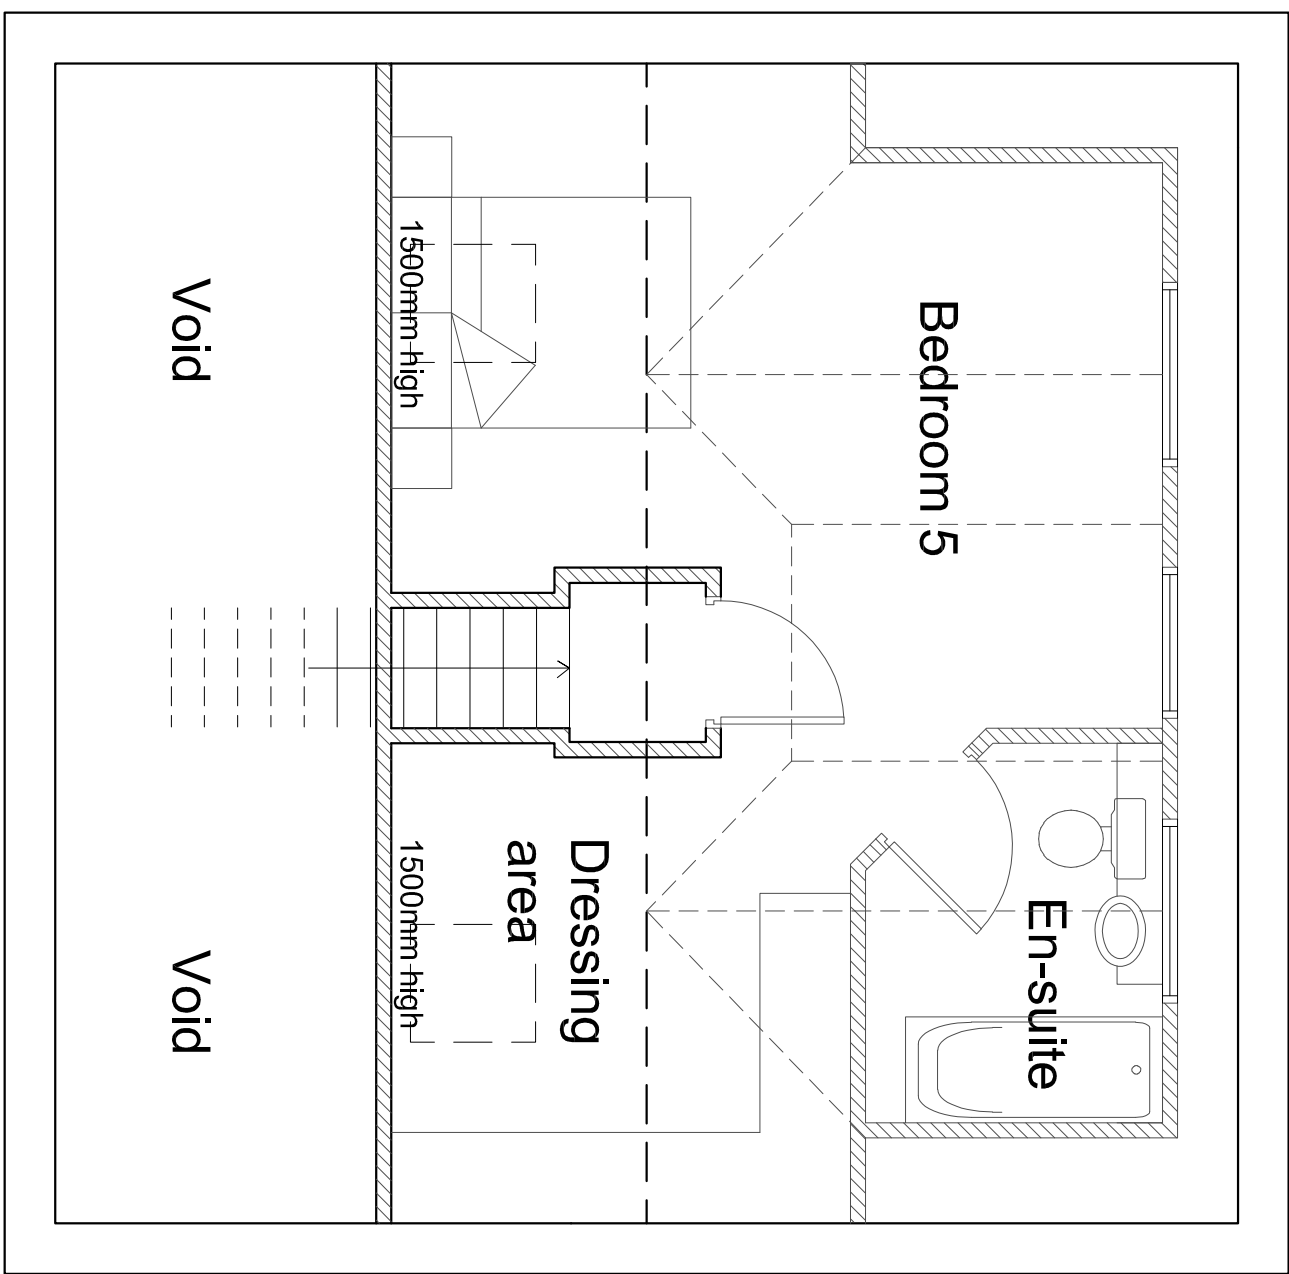

LOFT PLAN 1:50

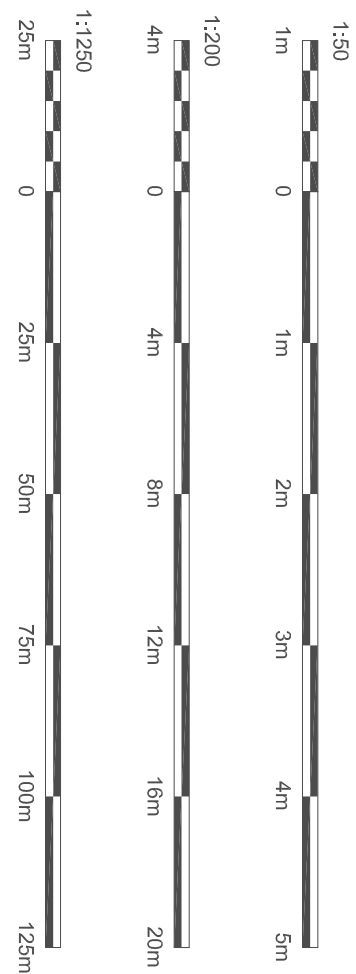

E: enquines@hcarchitects.co.uk
W: www.hcarchitects.co.uk

MI and MIS L'FACE

Rear extension and IoT conversion

Frais d'évaluation et de proposition

SCHEME

Date JAN 2022

Scale @A1 AS NOTED

Project No	Drawing No.
------------	-------------

01141 AL(0)02

Rev