



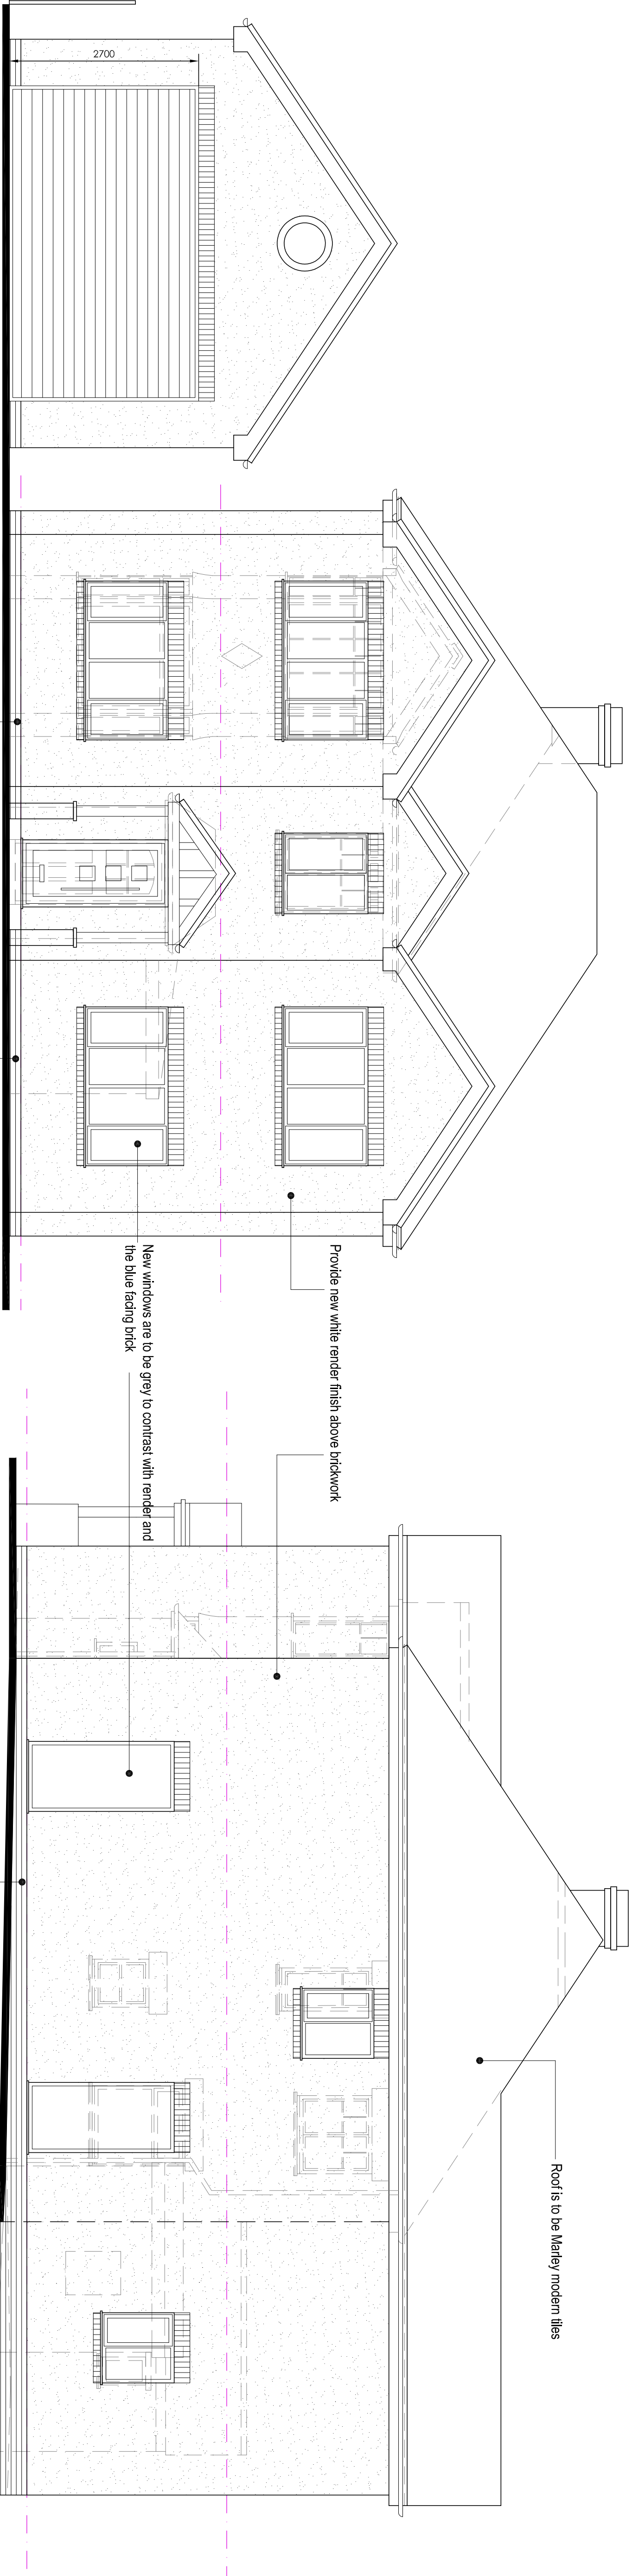


FRONT ELEVATION 1:50




Provide new Staffs Blue brick with Black mortar below dpc. The existing infowork. It to have brick slips added to match the new proposed.

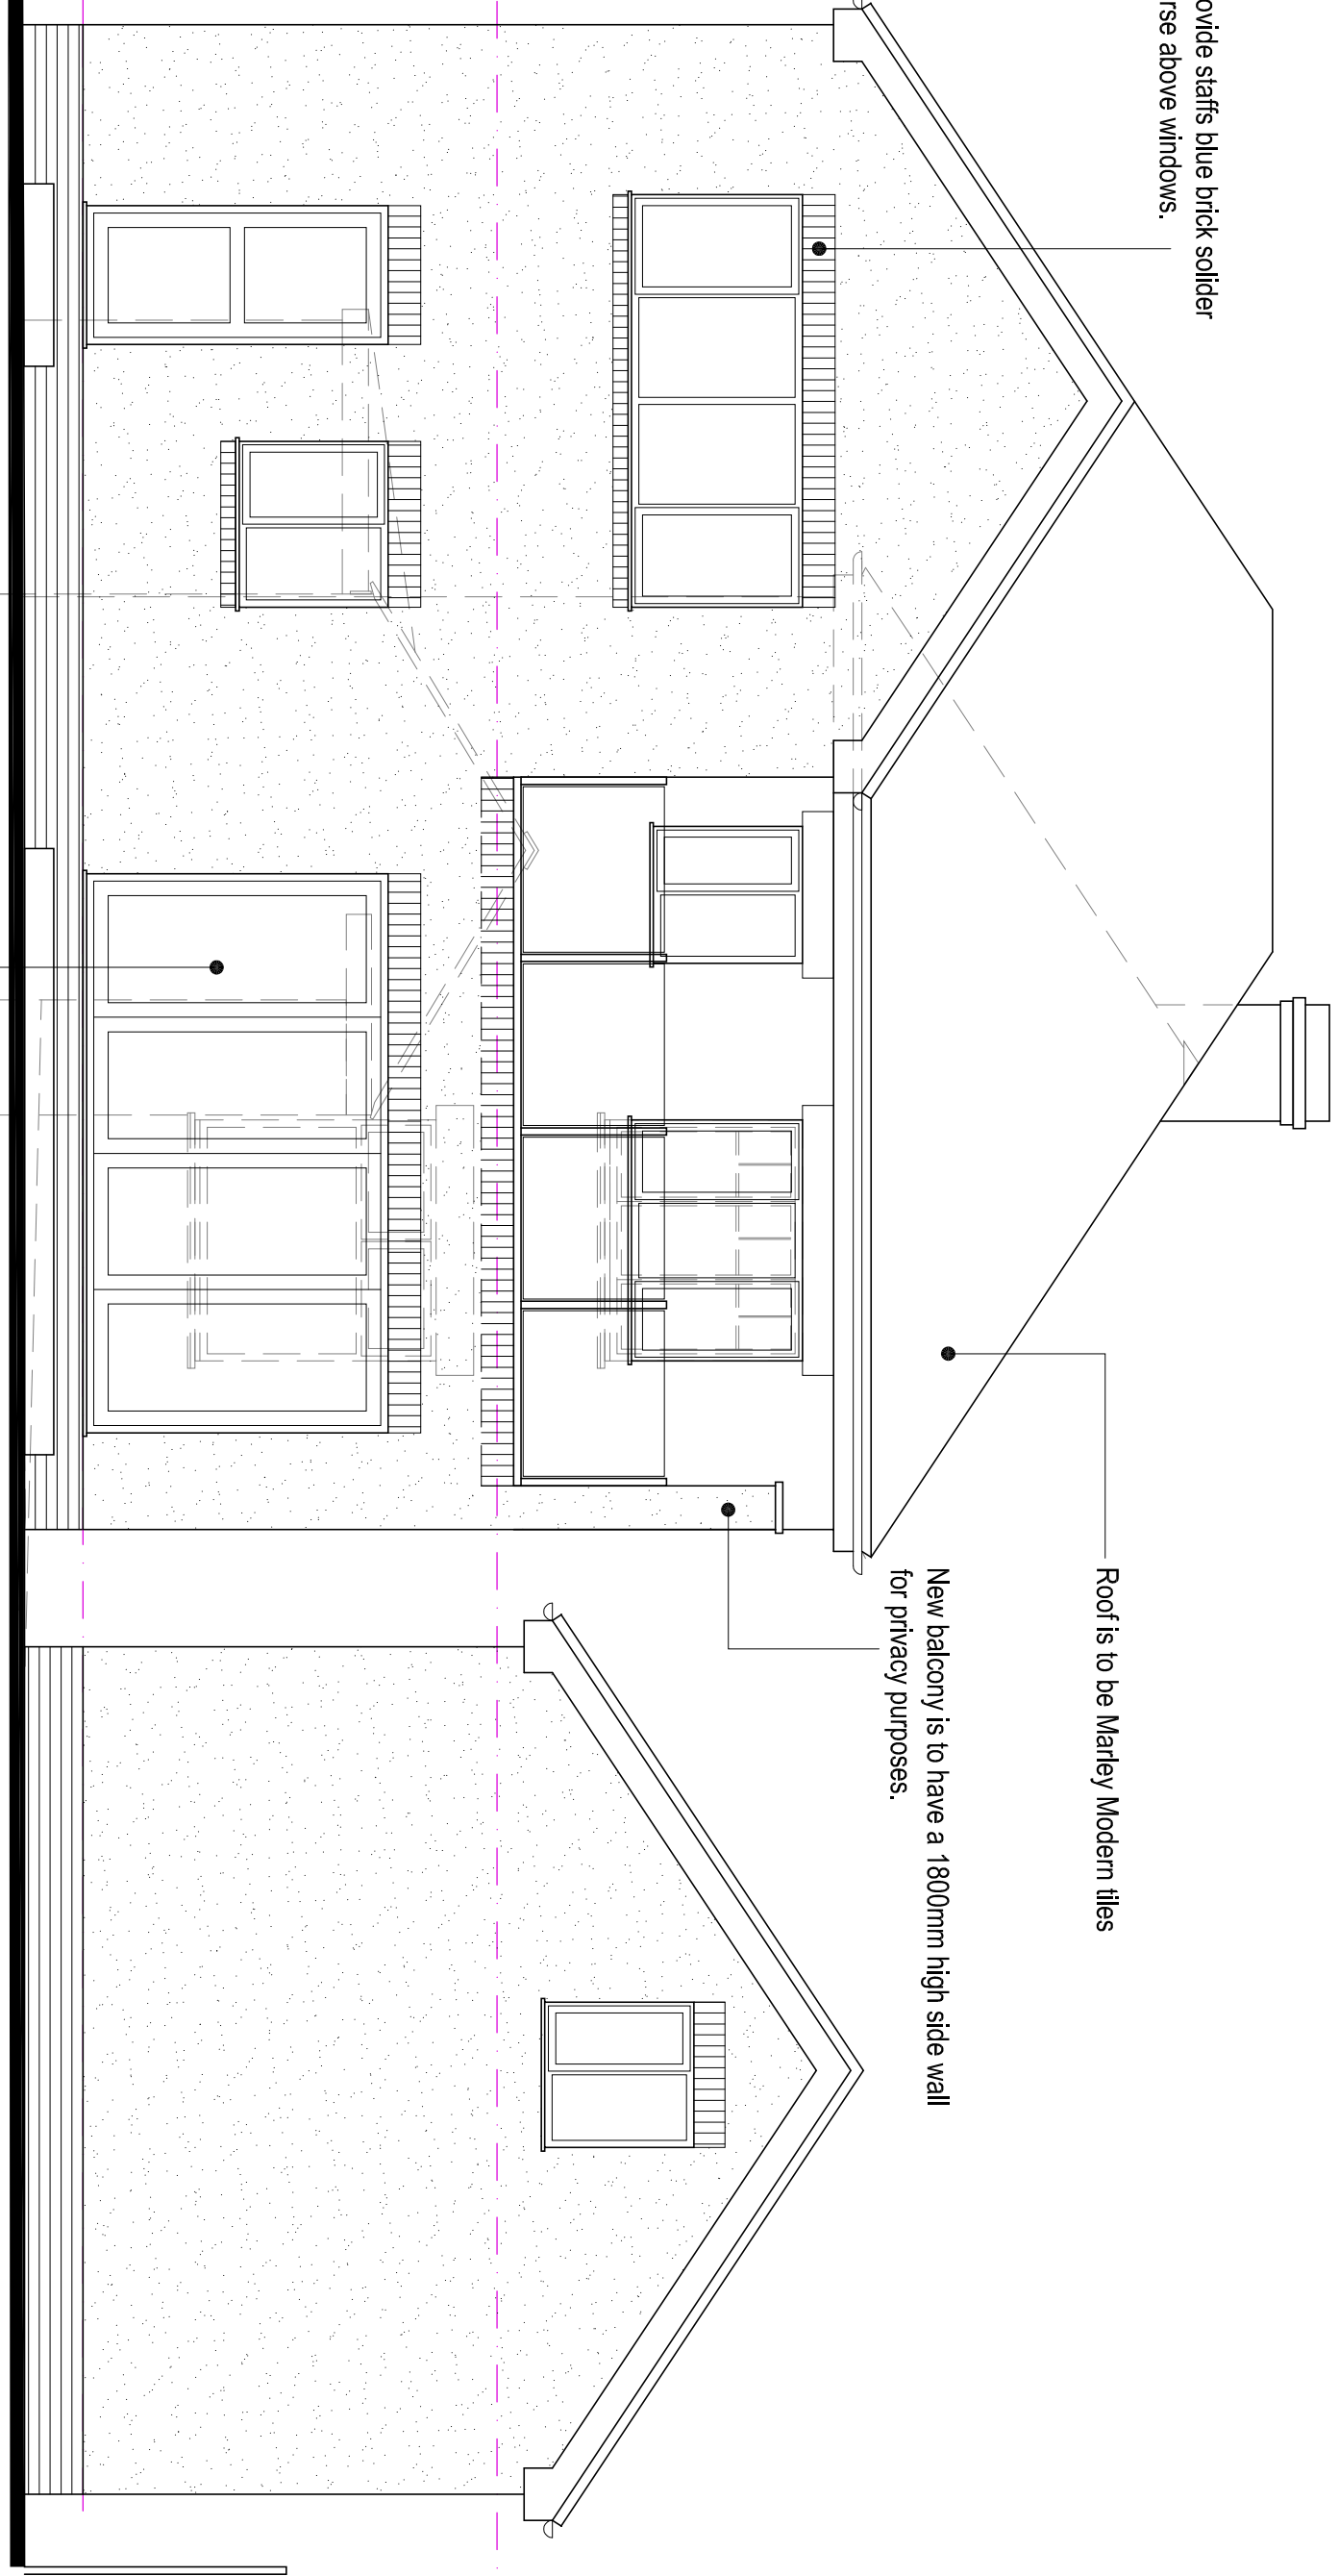

REAR ELEVATION 1:50

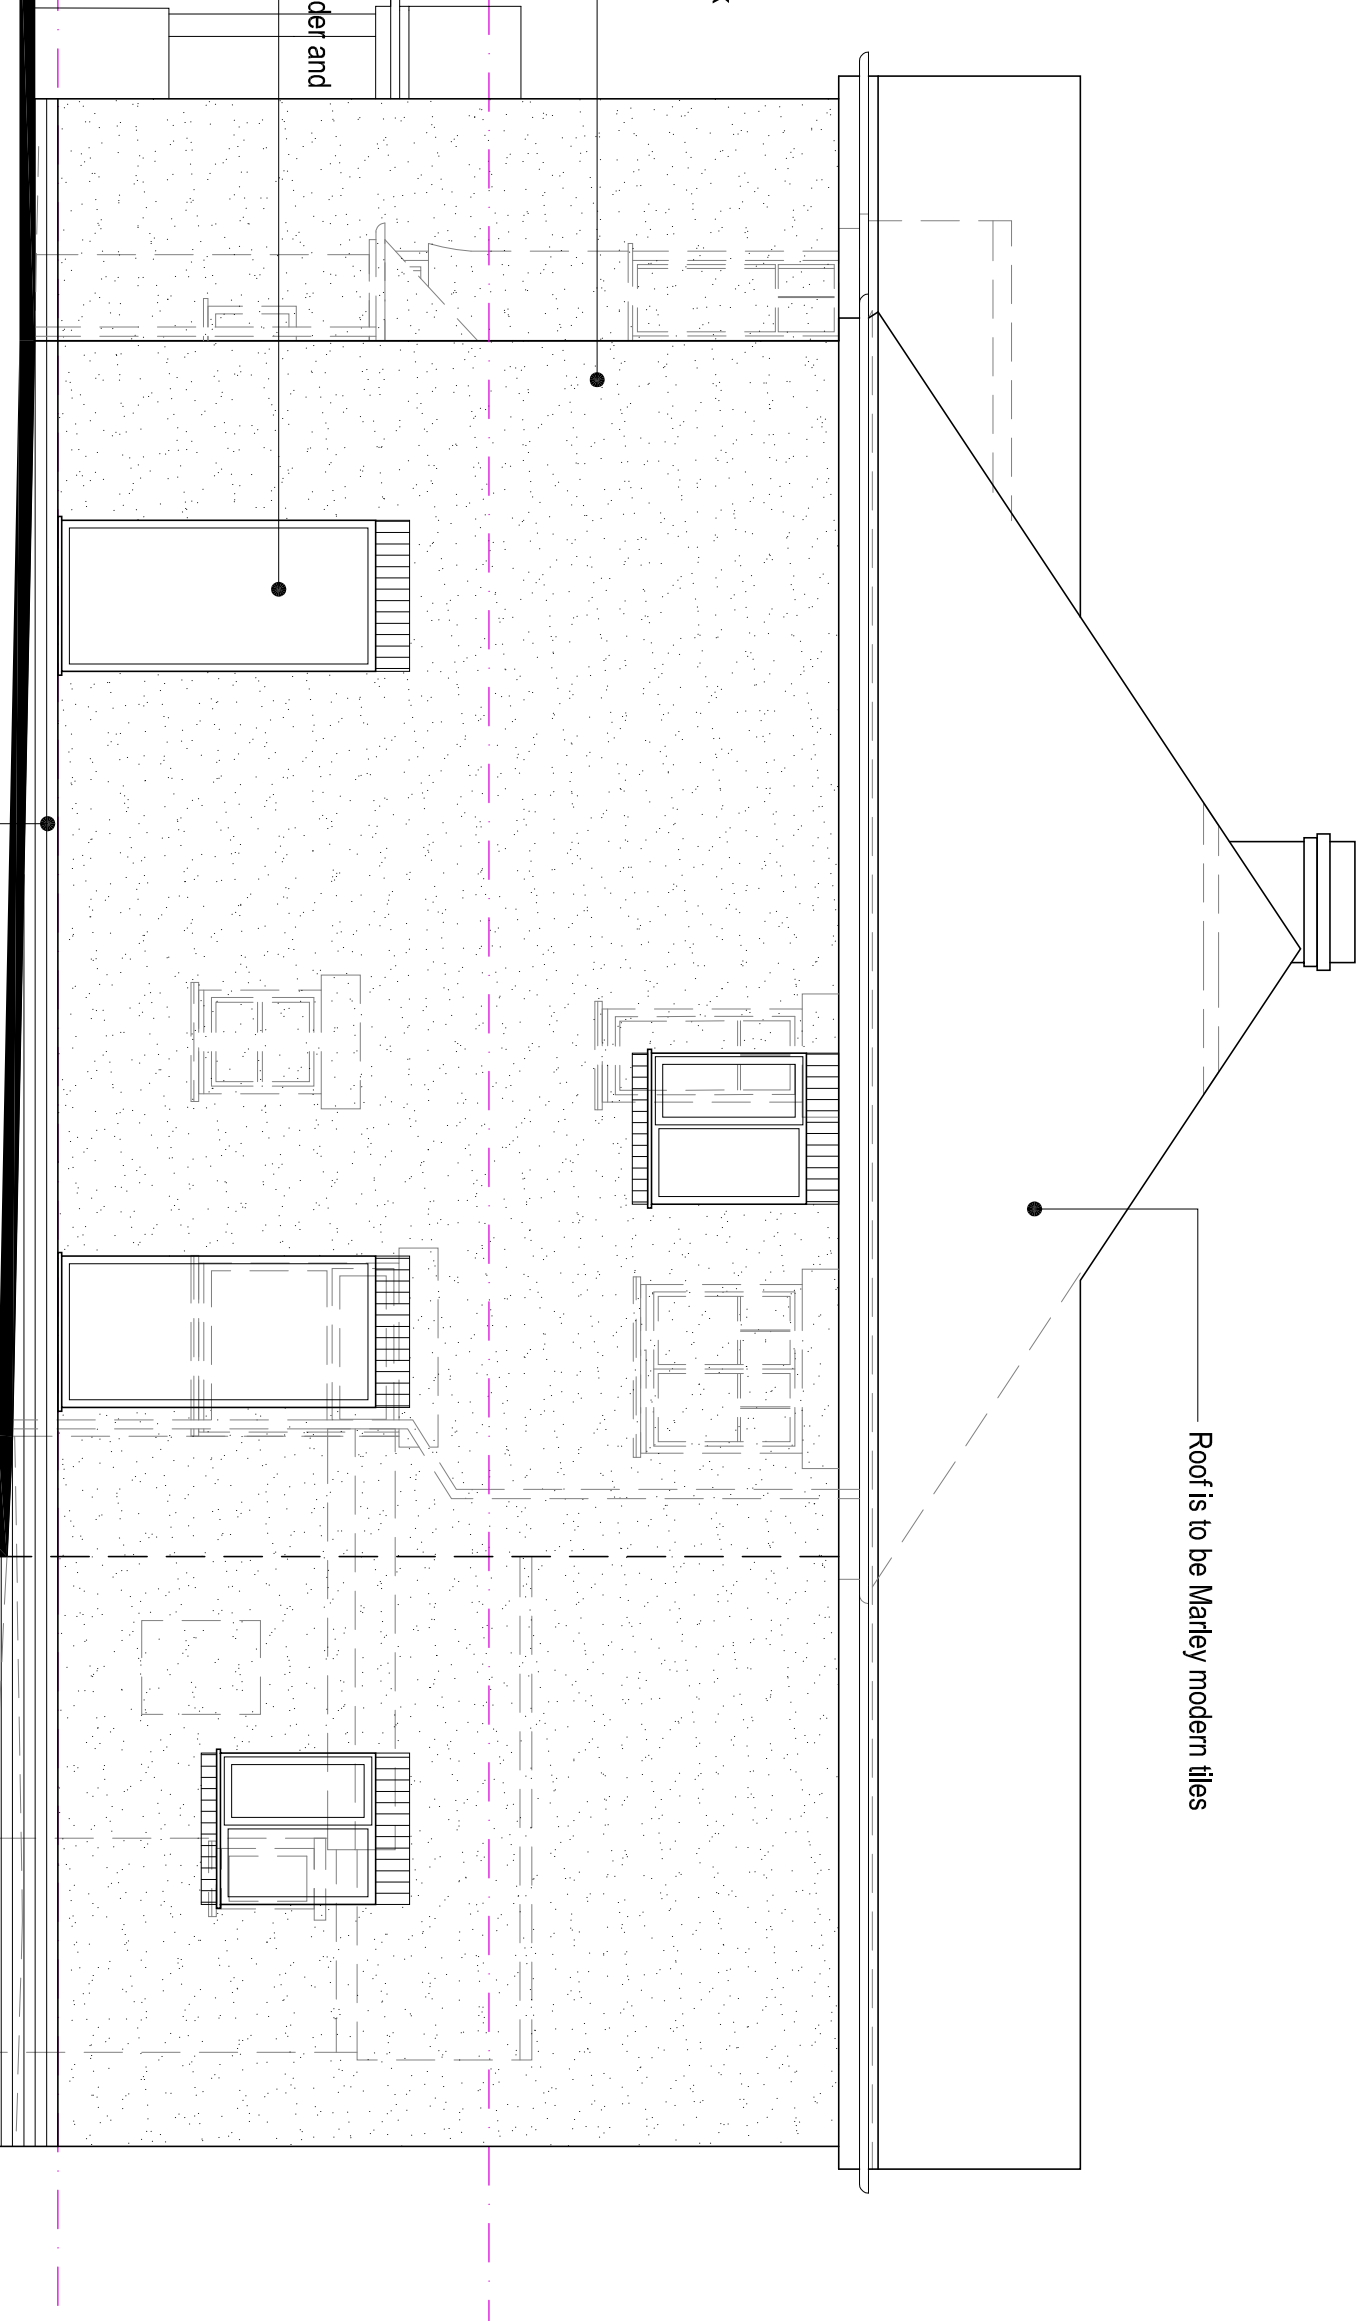

SIDE ELEVATION 1:50

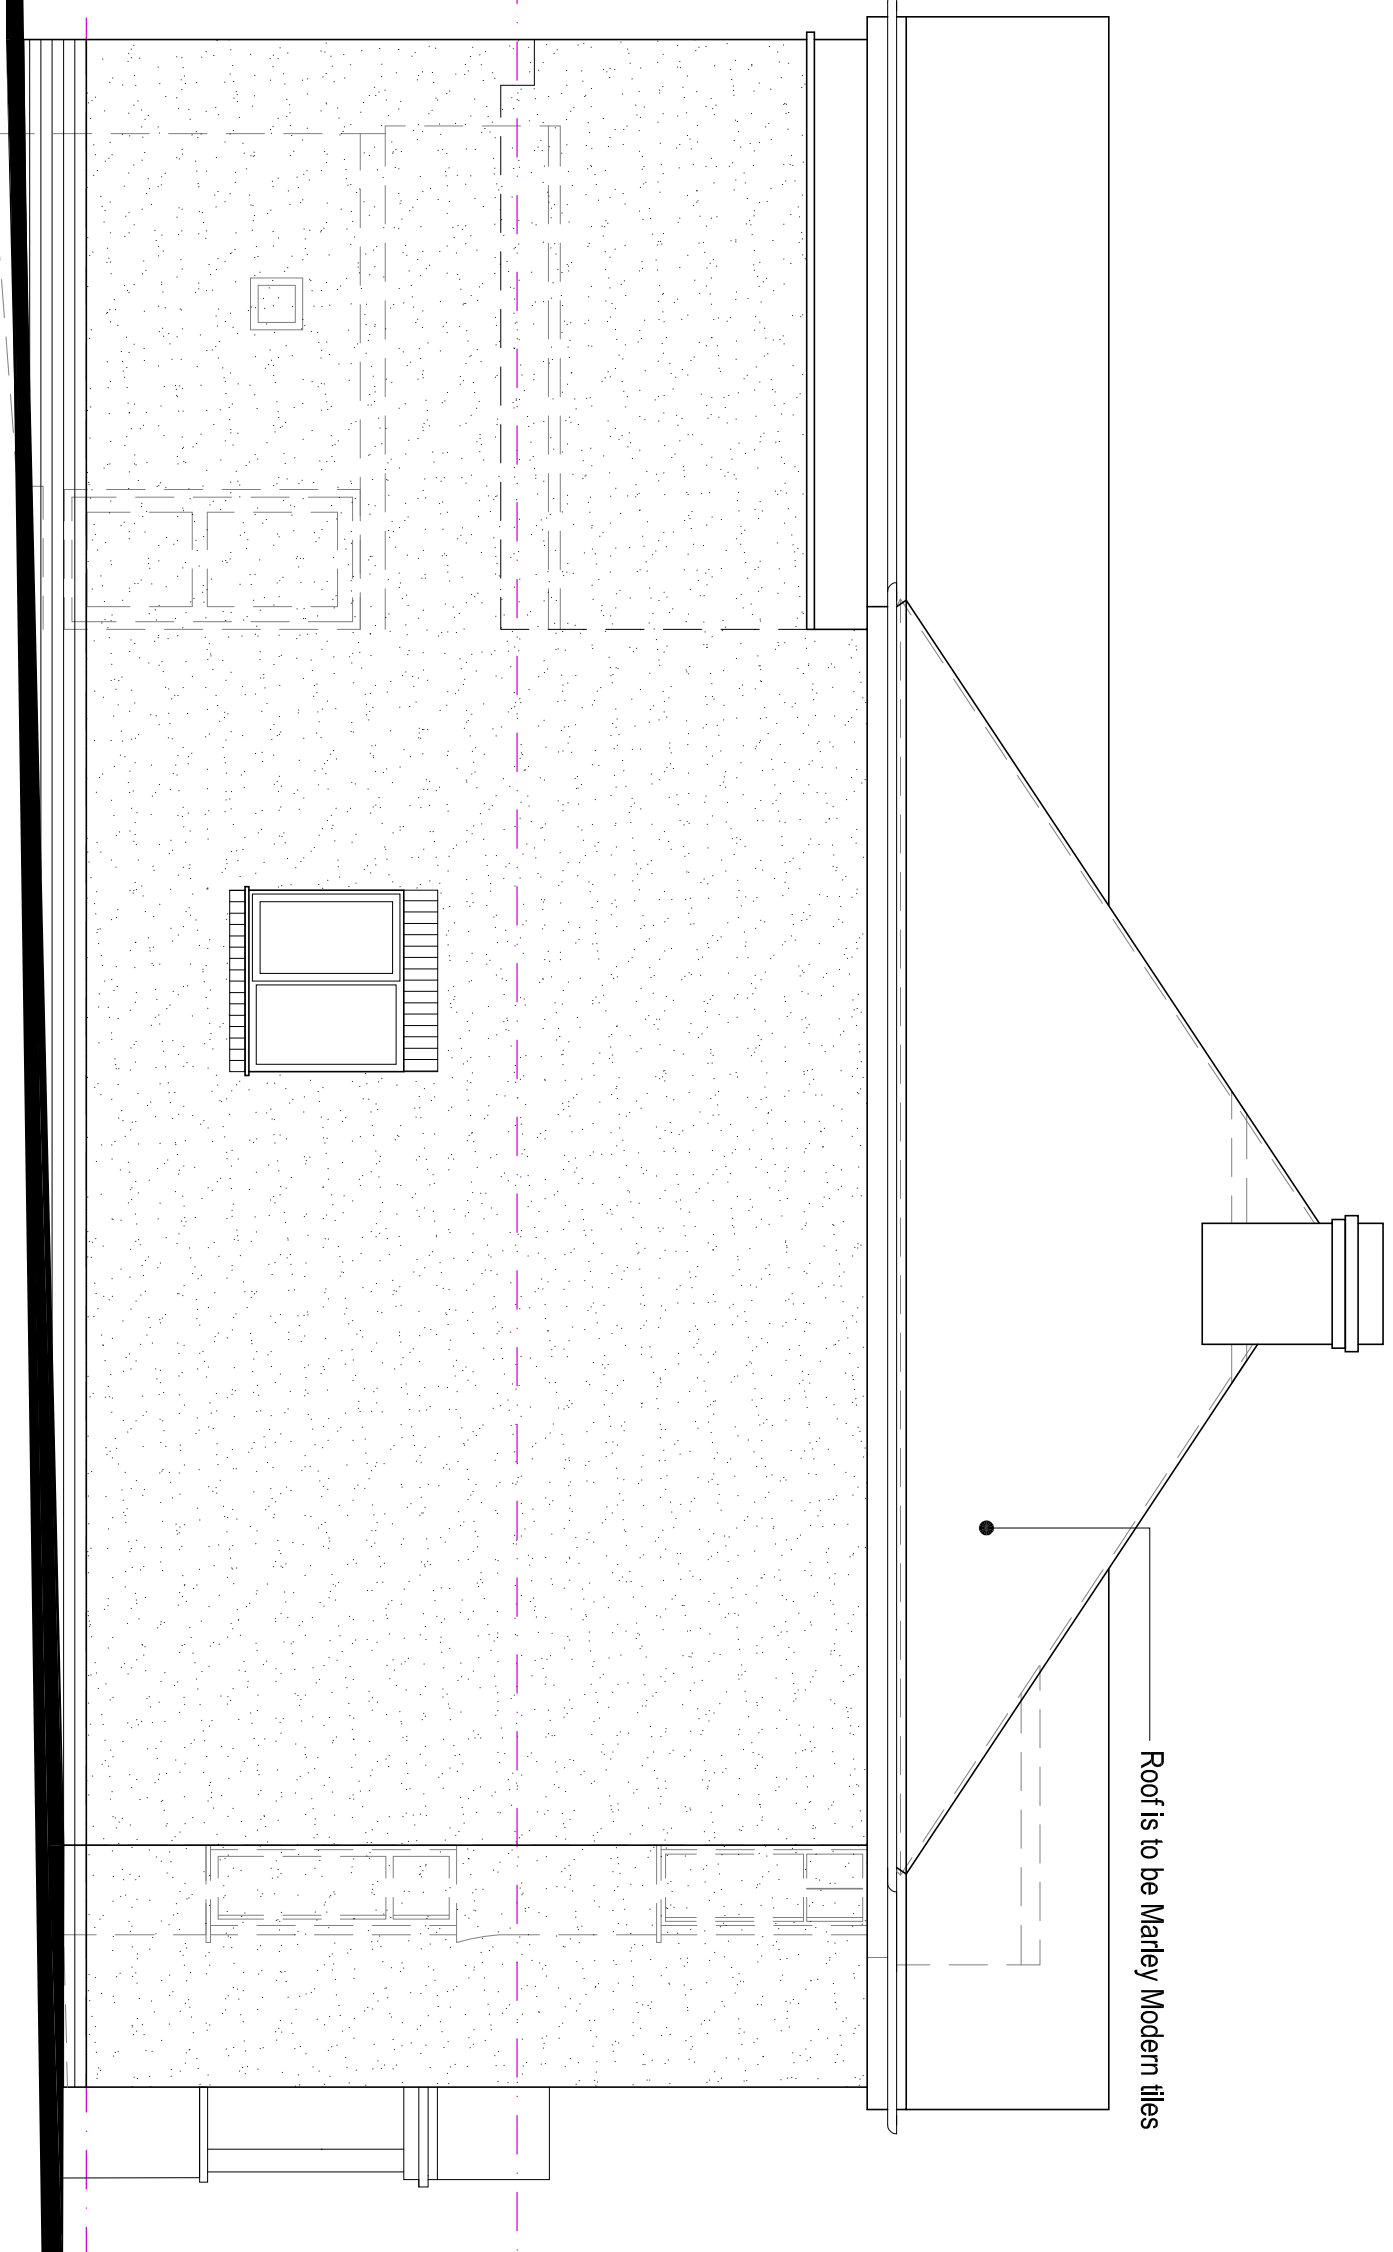

SIDE ELEVATION 1:50

Hewitt&Carr Architects
A. Deltah, House 1 17-19 Leek Road | Cheddle | ST10 1JE
T. 01539 754889
E. enquiries@hccarchitects.co.uk
W. www.hccarchitects.co.uk

Client
Mr S Walker

Project
Proposed Side & Rear Extensions
& Detached Garage at 54 Froghall Rd.
Ipstones ST10 2NA
Title
Elevations as Proposed

Date
PLANNING
Date
Feb 2022
Scale
As Shown

Project No.
01150 AL(0)04