



Copyrighted this drawing is vested in the Architect and if must not be copied or reproduced without consent. Figured dimensions only are to be taken from this drawing. All contractors must visit the site and be responsible for testing and checking all dimensions relative to their work. HewittCorr Architects Ltd are to be responsible for and control the design, drawings and the conditions. CLIENTS ARE ADVISED CANNOT DIMENSIONS WITH THE ARCHITECT PRIOR TO SETTING OUT AND NOT TO SCALE FROM THE DRAWING.

| Rev. | Drawn | Comments                                     | Date   |
|------|-------|----------------------------------------------|--------|
| A    | KEW   | Materials amended following planning meeting | Feb 22 |

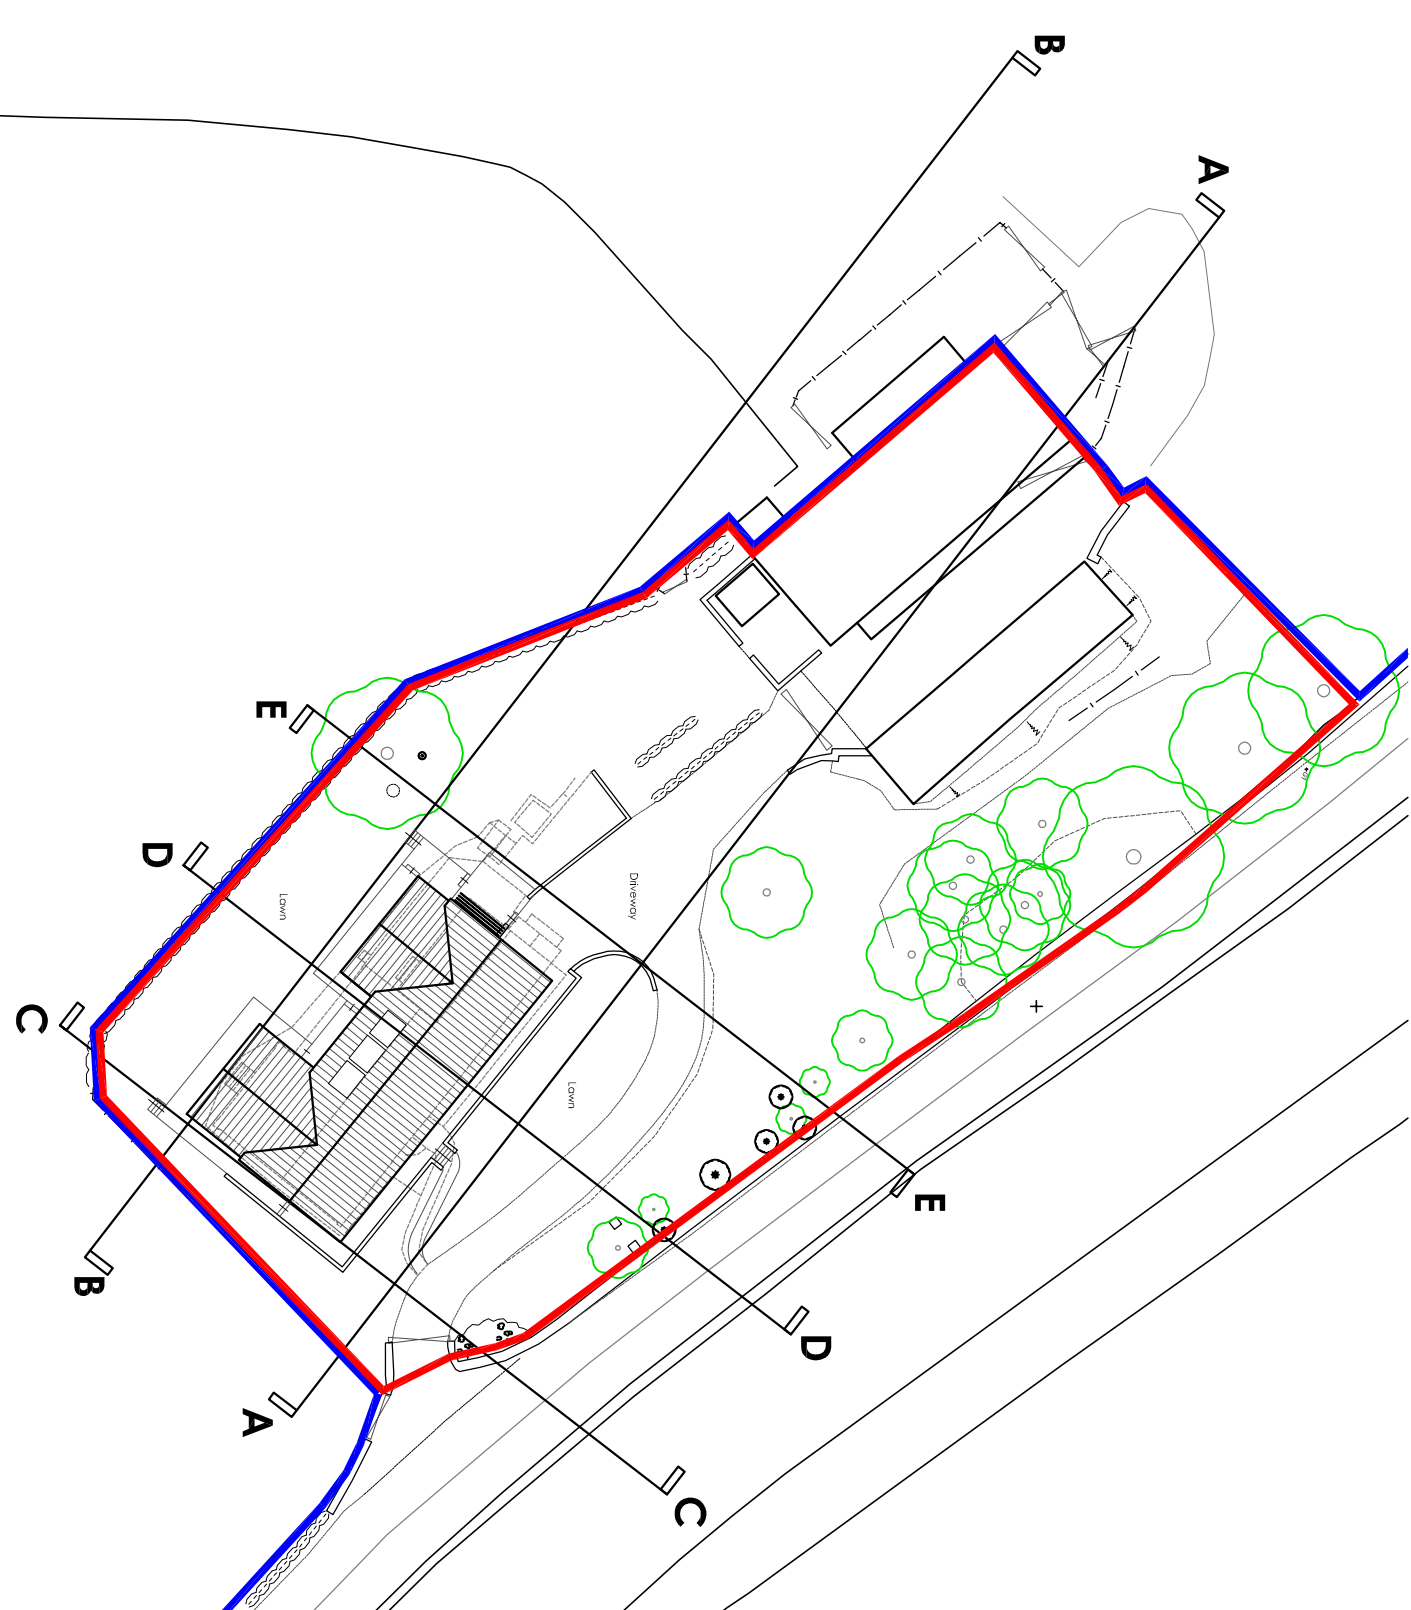


KEY 1:500

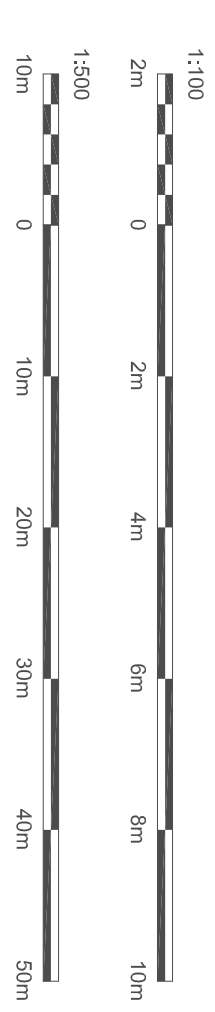

SECTION AA 1:100




SECTION BB 1:100

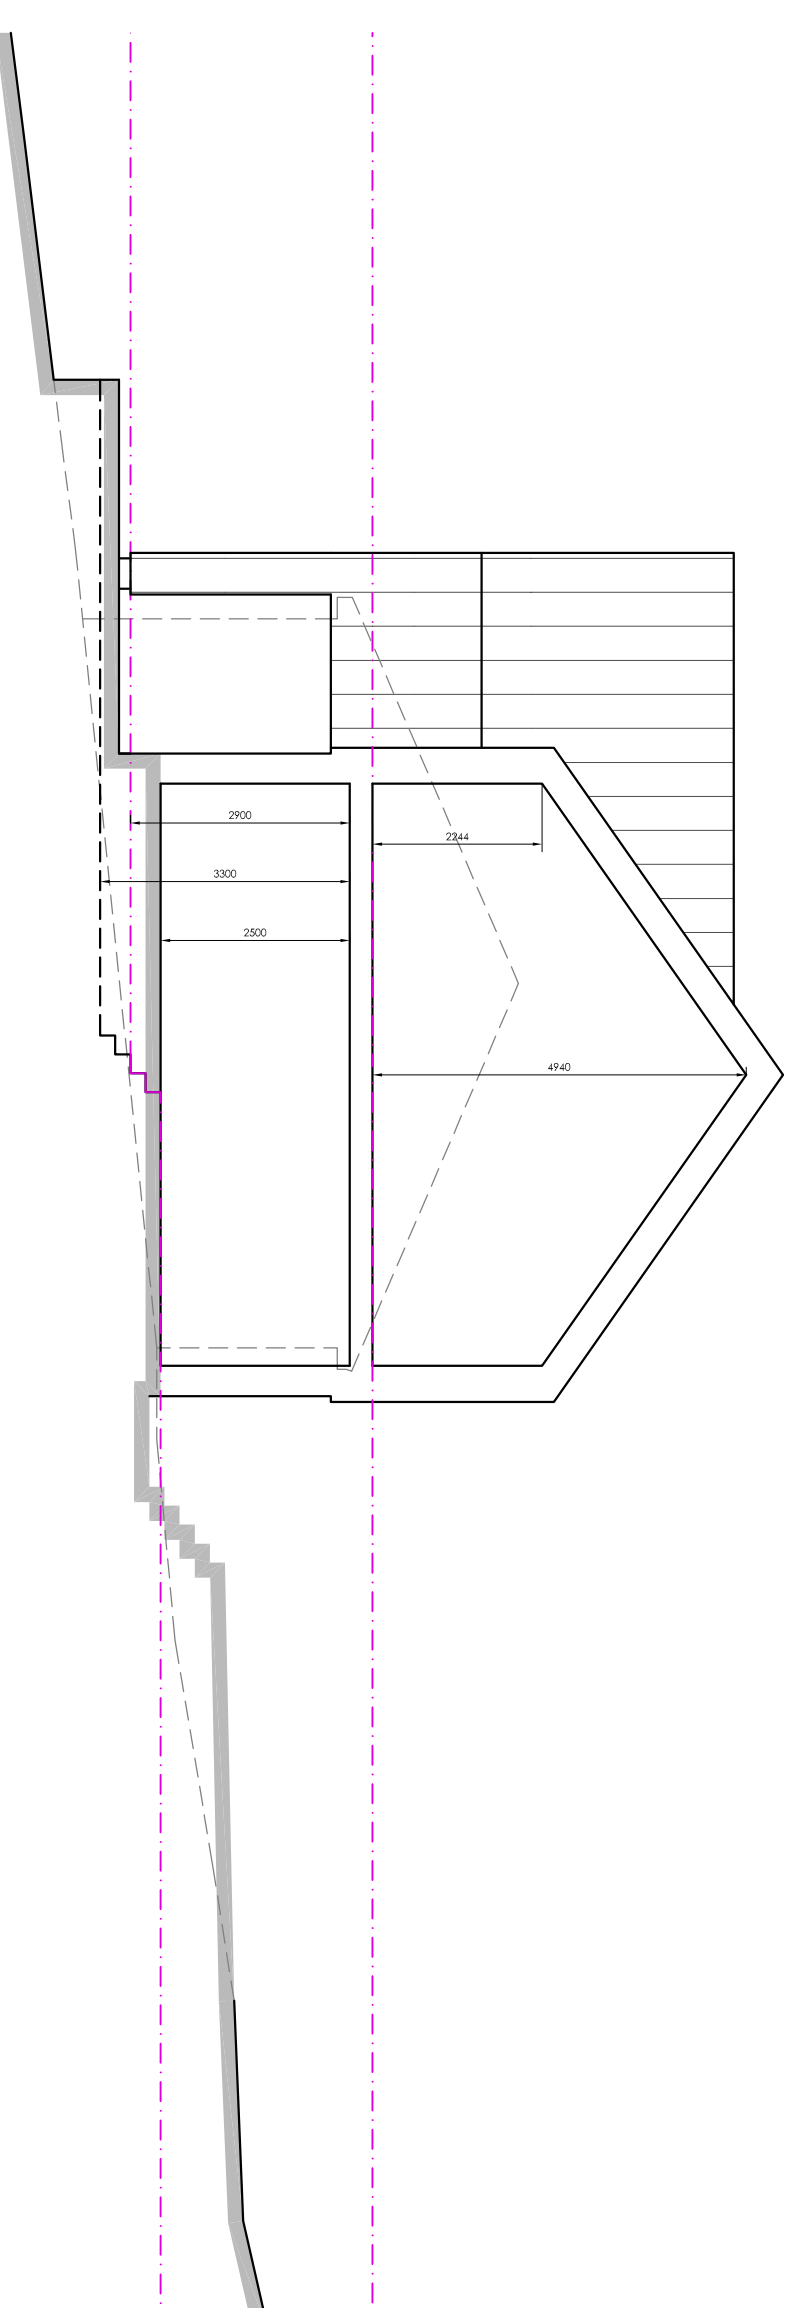

SECTION CC 1:100

SECTION DD 1:100

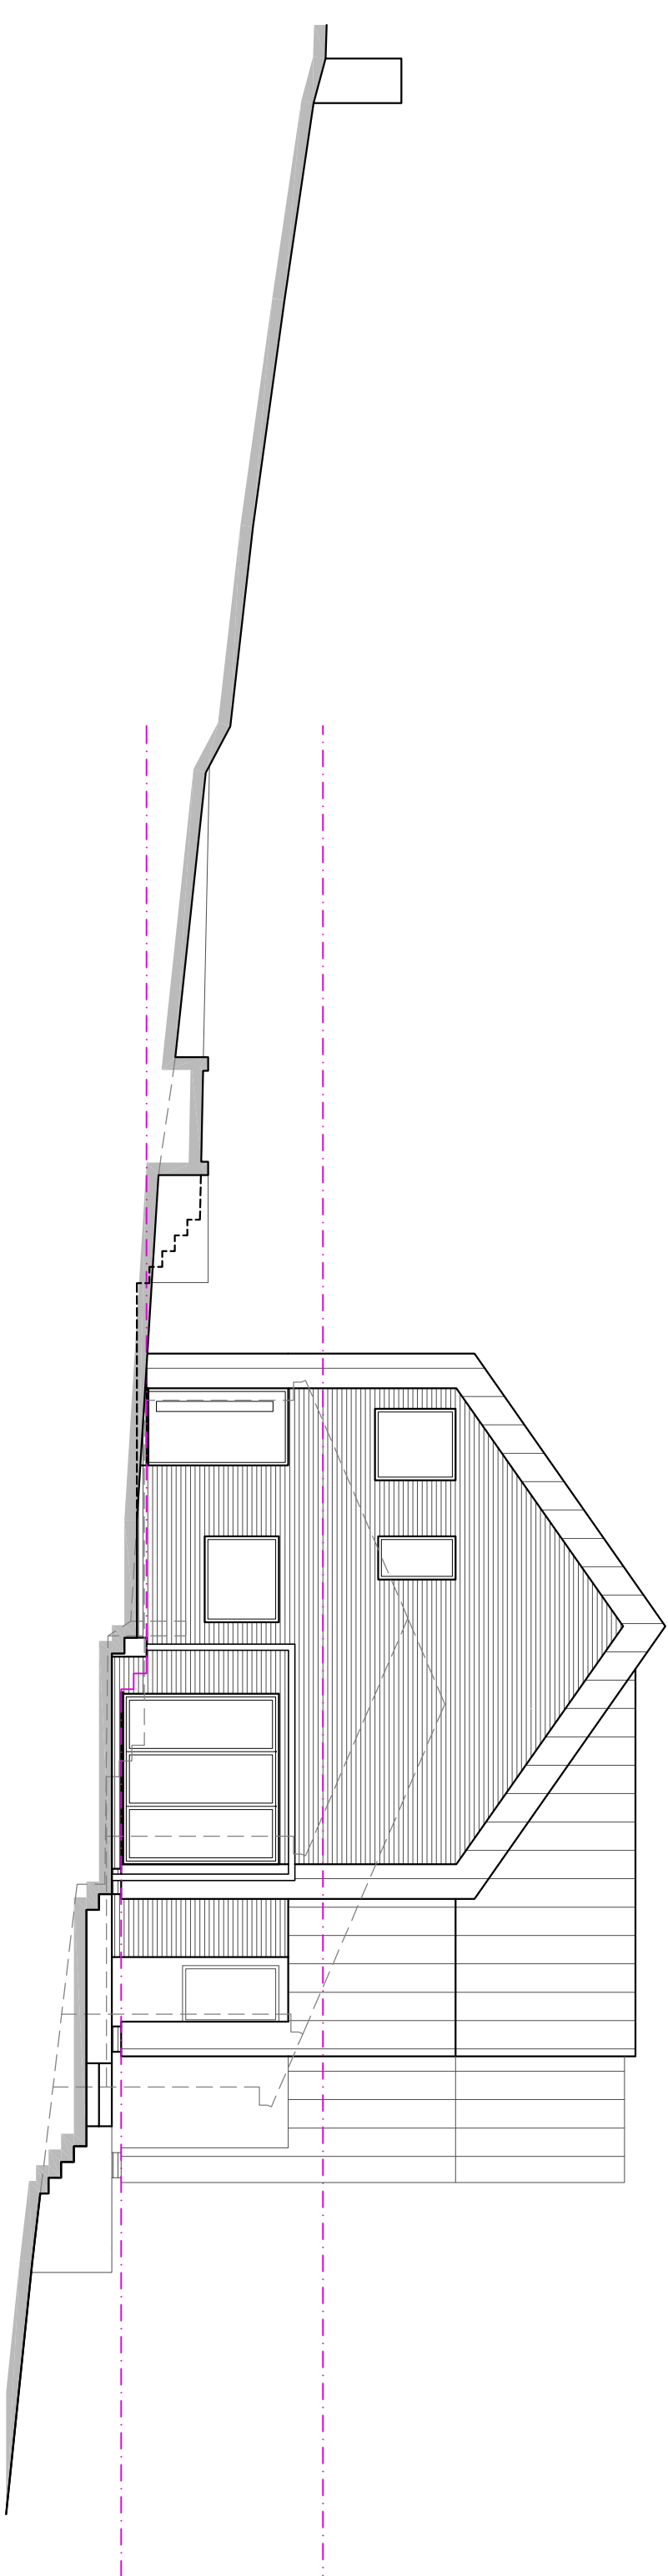

SECTION EE 1:100

**Hewitt & Carr Architects**  
A: Daisybank House 117-19 Leek Road | Cheadle | ST10 1JE  
T: 01538 756888  
E: enquiries@hccarchitects.co.uk  
W: www.hccarchitects.co.uk

Client  
Mr & Mrs C Green

**Project**  
**Eco House Replacement Dwelling at**  
**Wildwood, Farley Lane, Alton ST10 4BZ**

## Proposed Site Sections

Status  
Planning

Date **Sept 2021** Drawn **Kew**  
Scale @ A1 **AS NOTED** Checked

Project No. 01038  
Drawing No. AL(0)55  
Rev. A

# PLANNING