

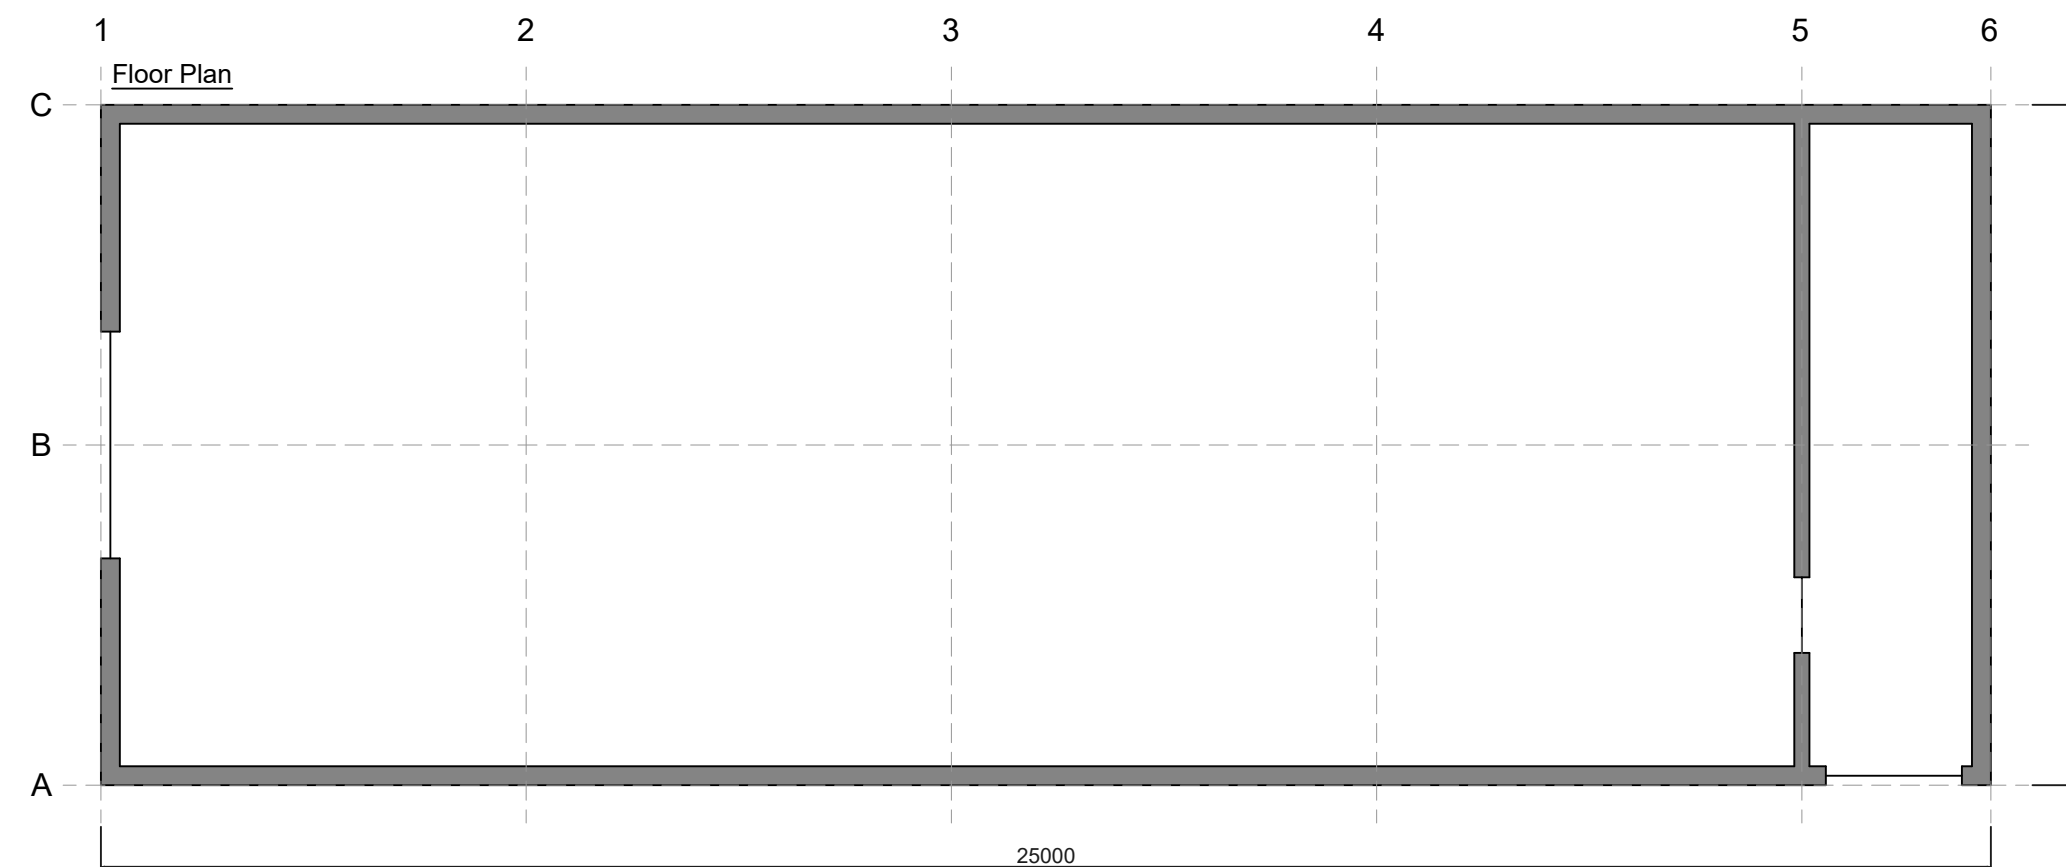
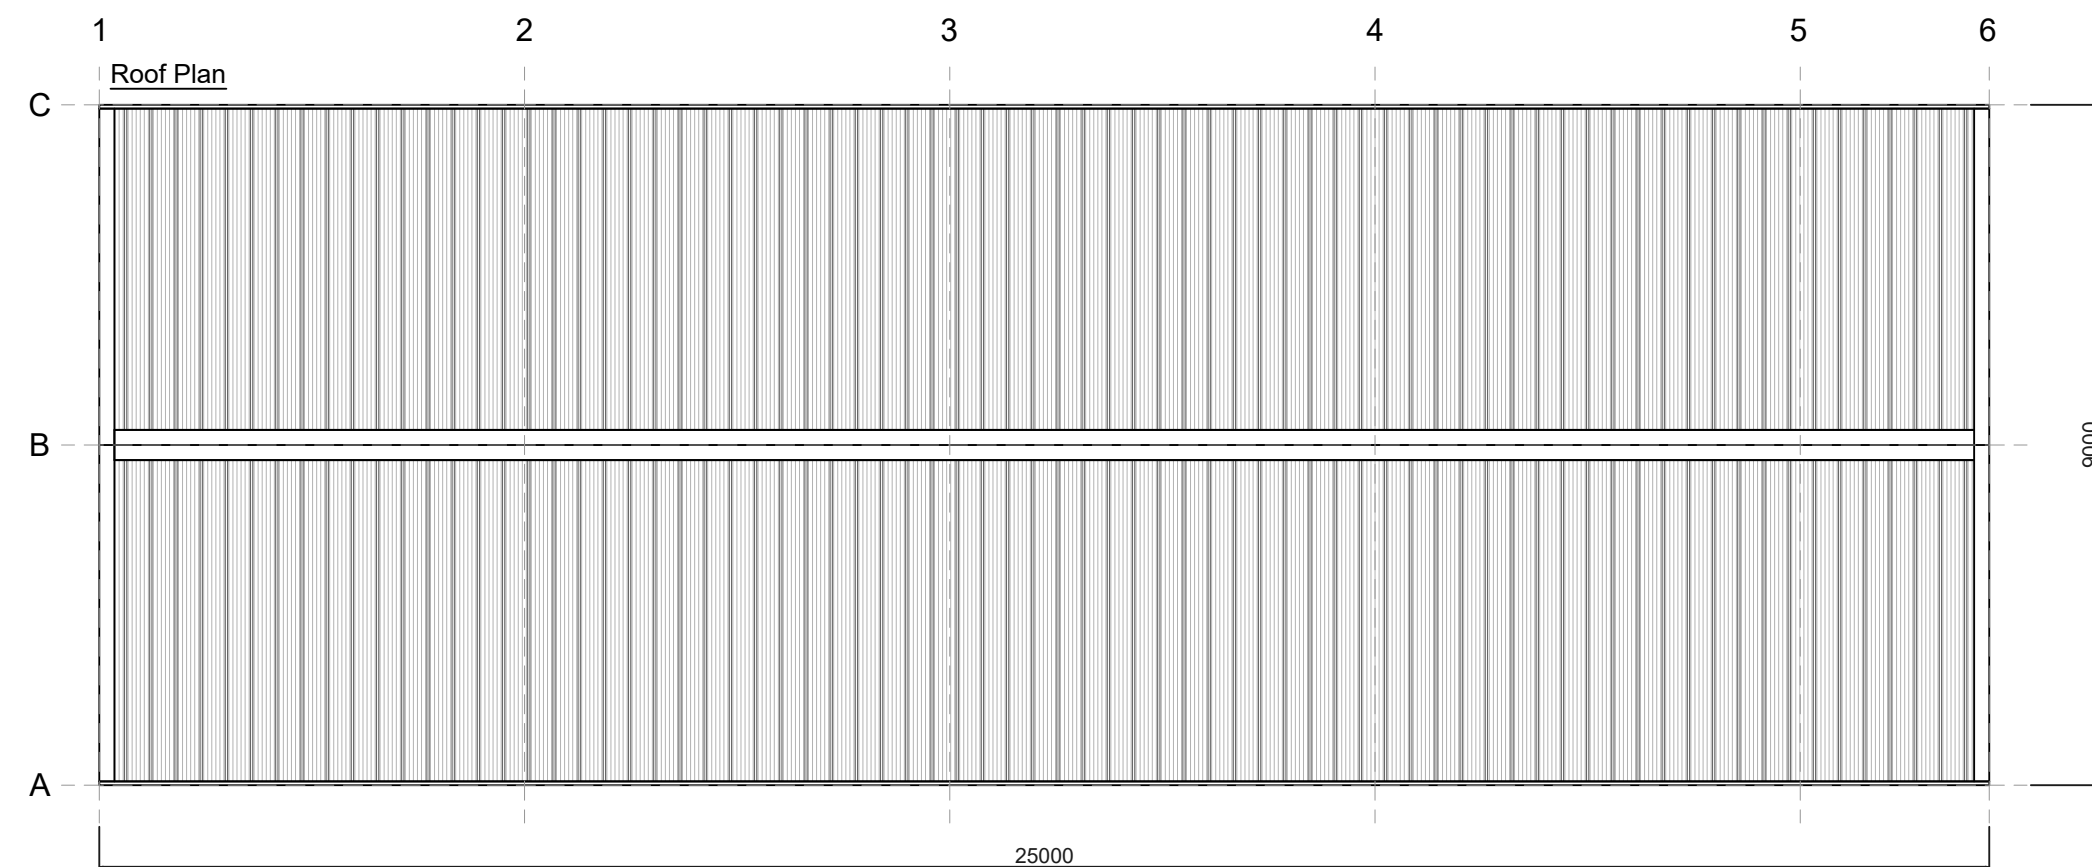
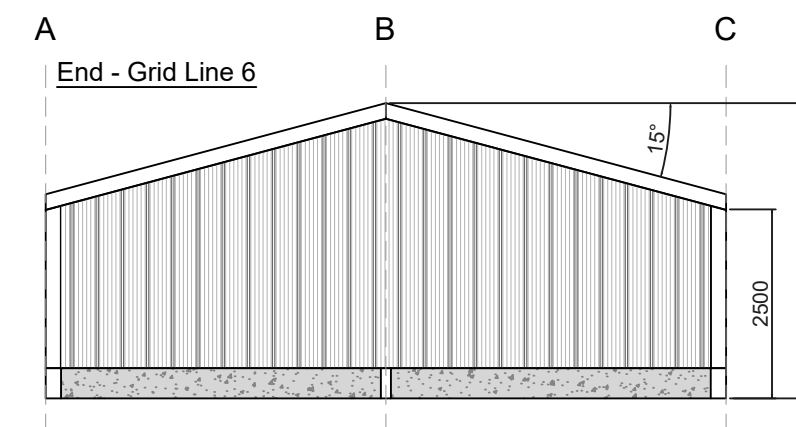
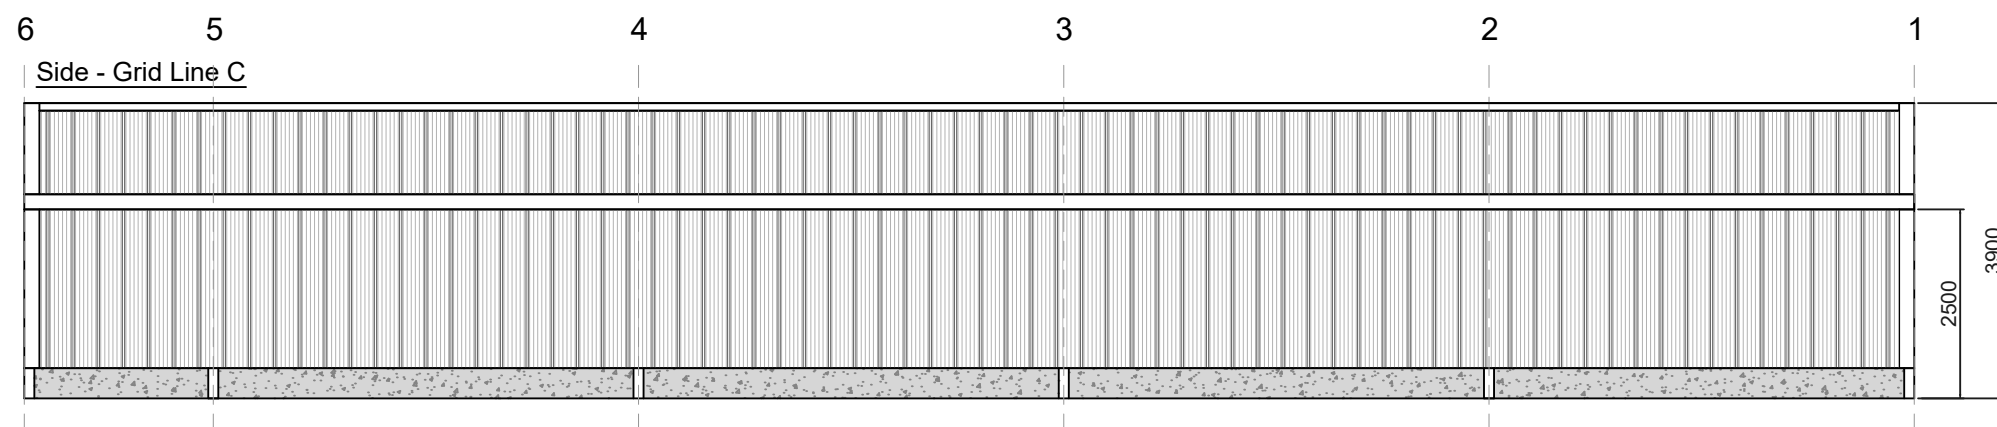
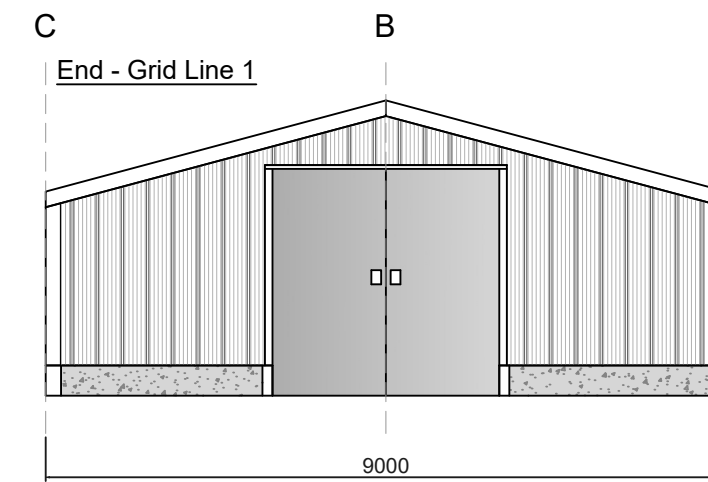


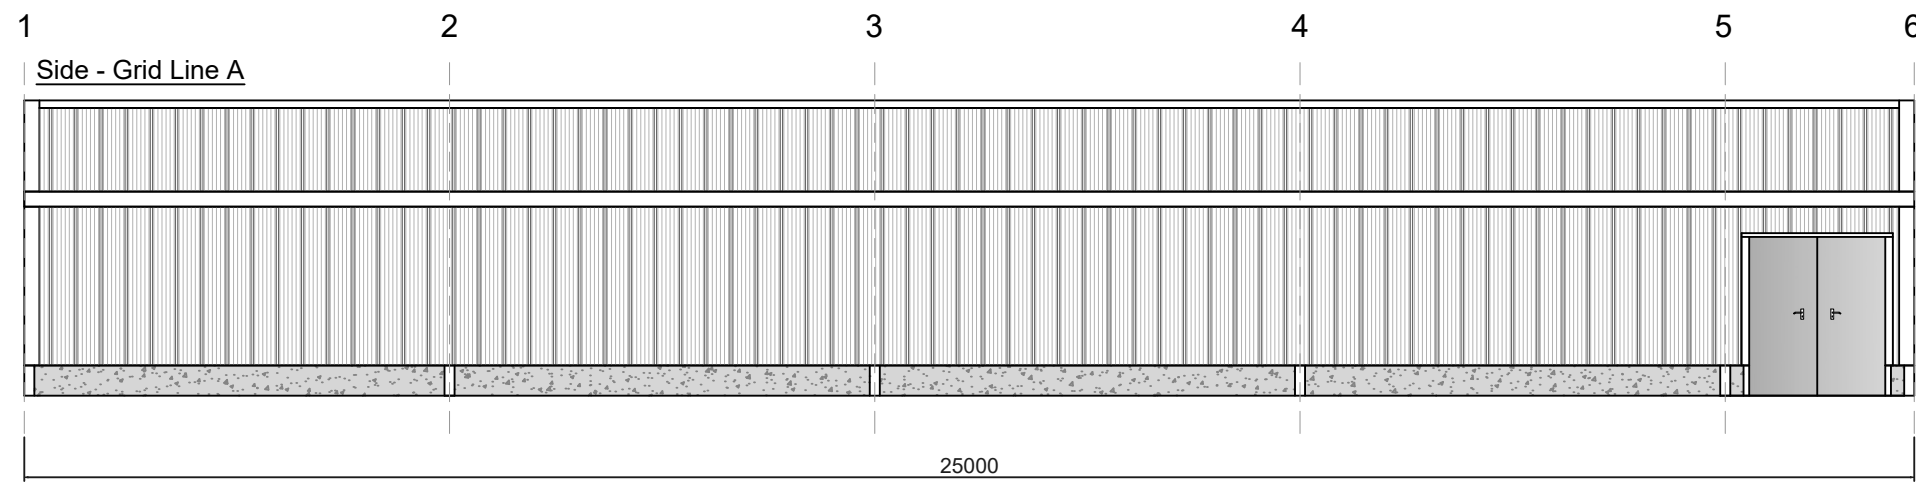

Roof cladding:
Composite Panel Sheeting

Side & end cladding:
Upper - Composite Panel Sheeting
Lower - Concrete panels

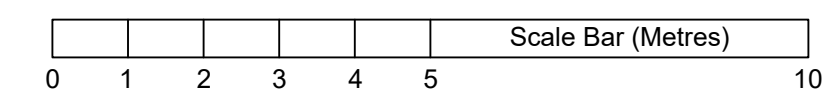

*Note: Wind bracings are not shown - Drawing for planning purposes only

Revision	Date	Description
Proposed Agricultural Building 25,000m x 9,000m x 2,500m to eaves		
		
Client Name:	JCB Farms Ltd	SCALE 1:100 @ A1
Drawing number:	ST-21036-01	
Drawn by:	WS	
Date:	26/10/2021	