
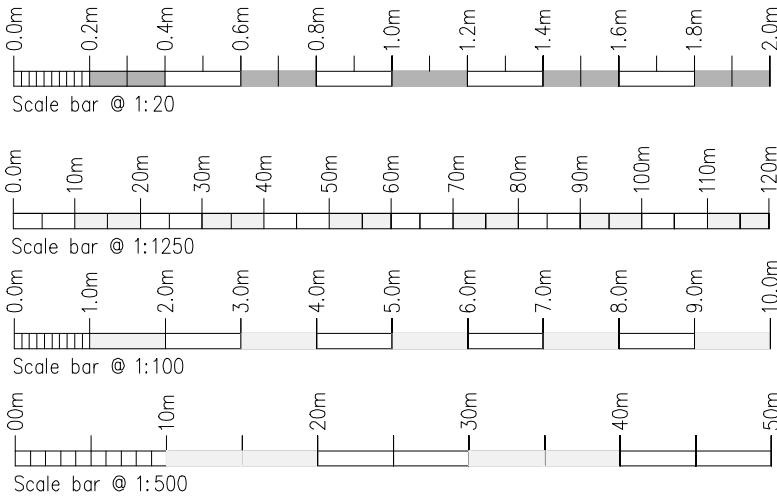
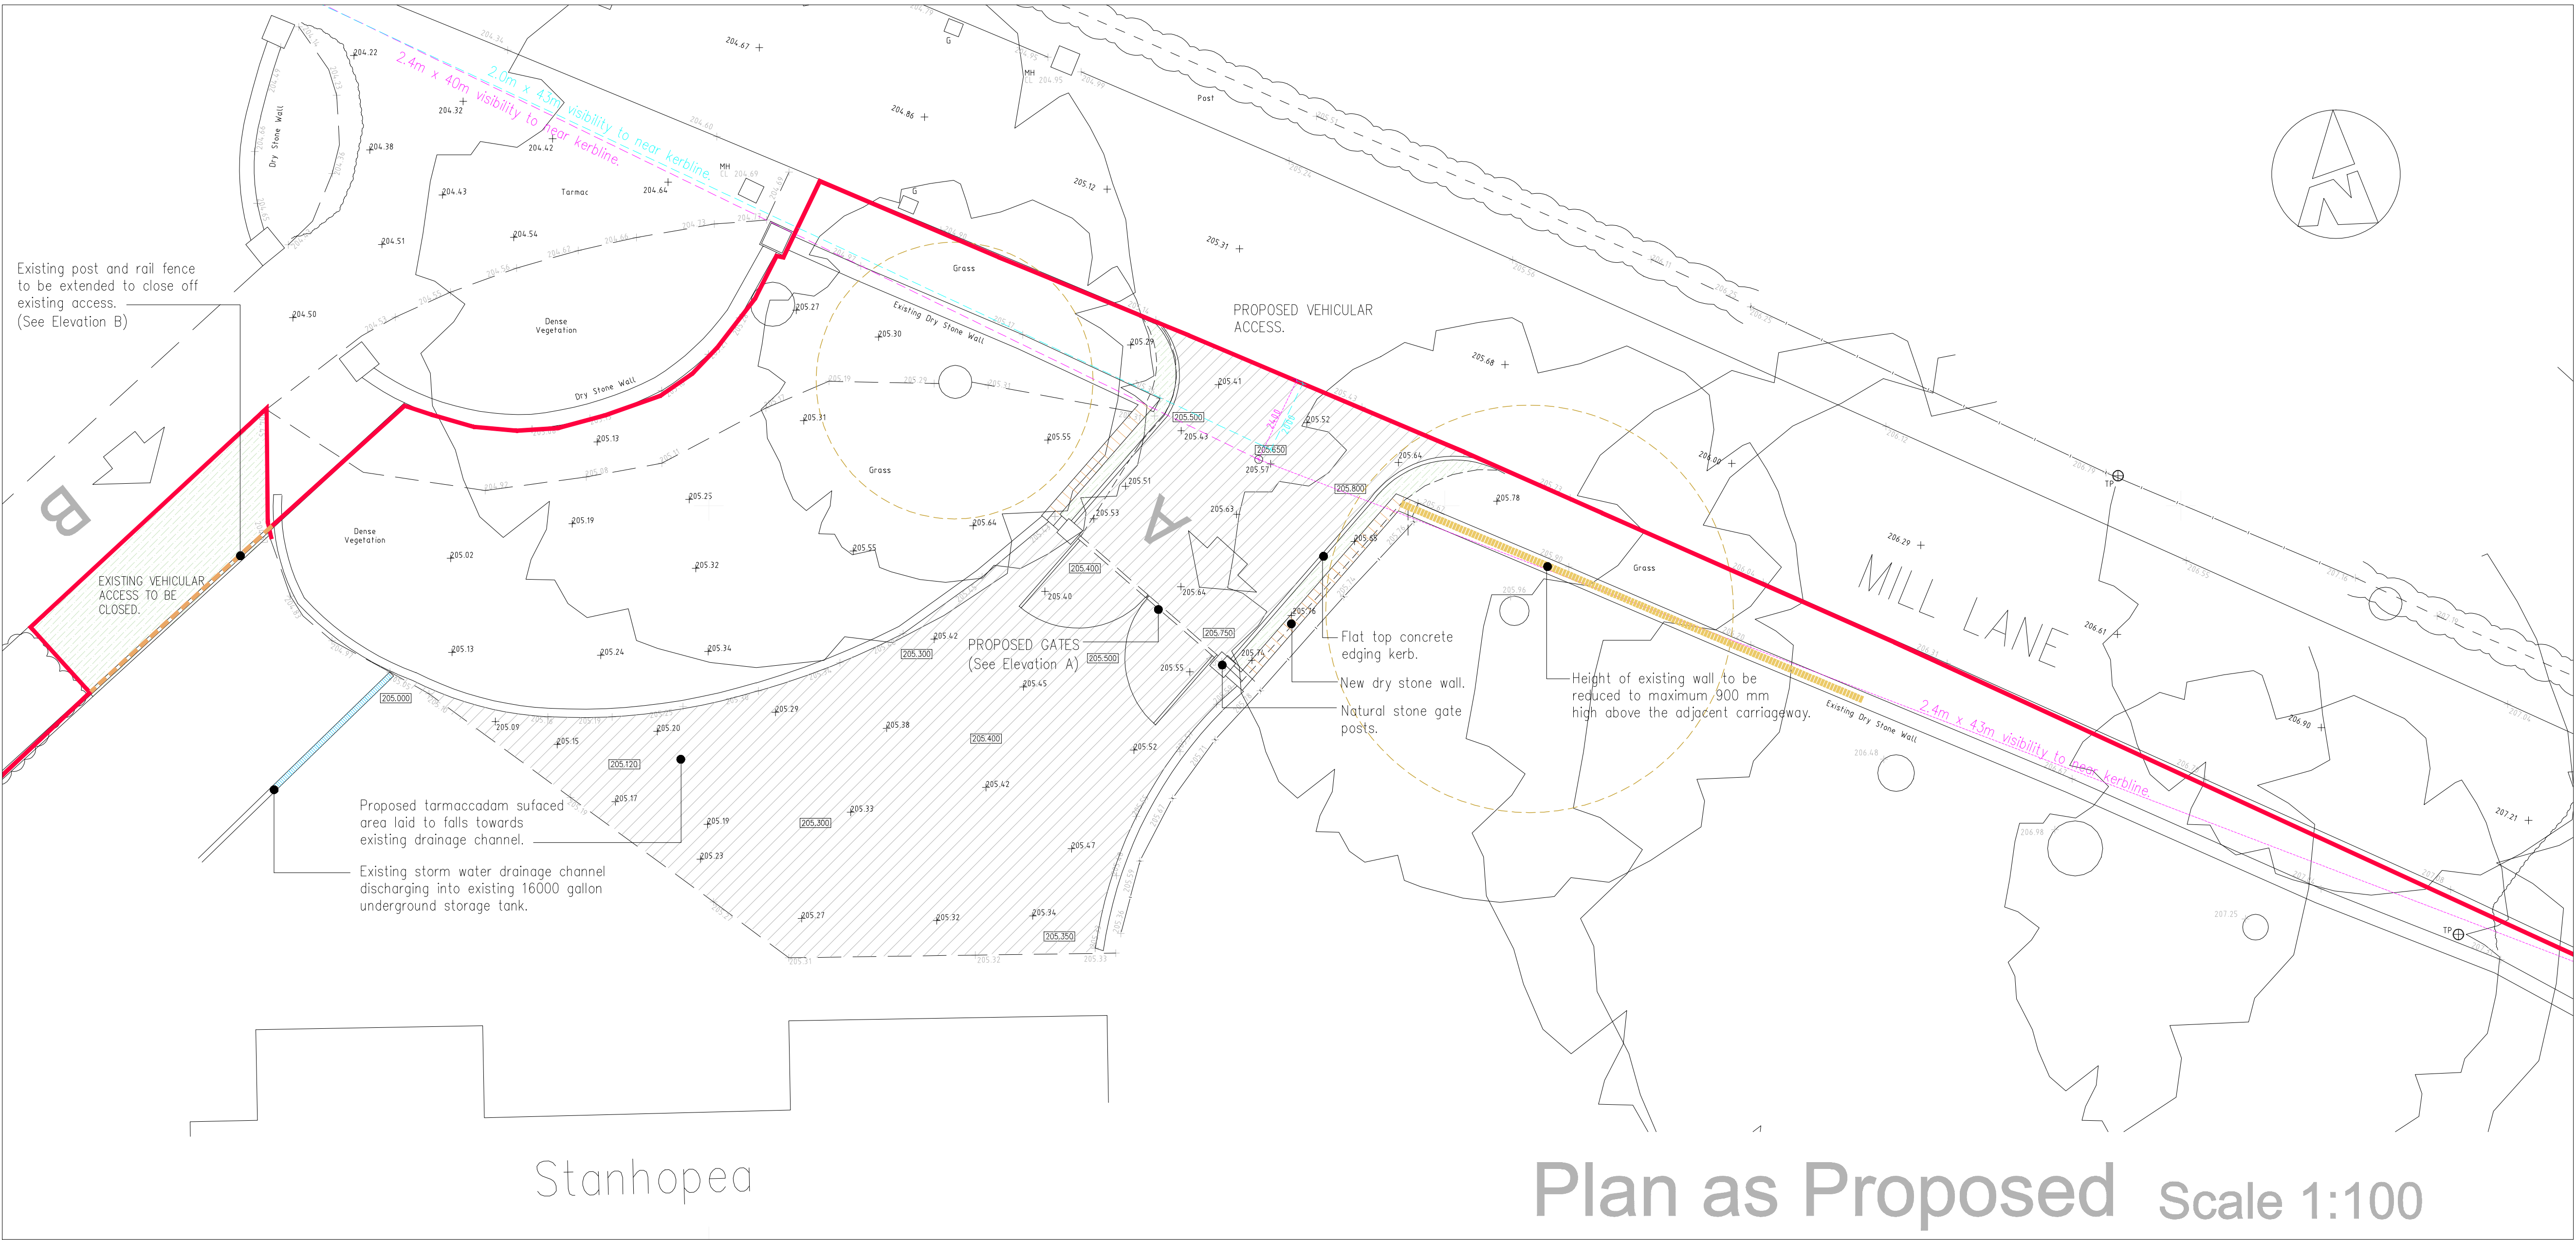
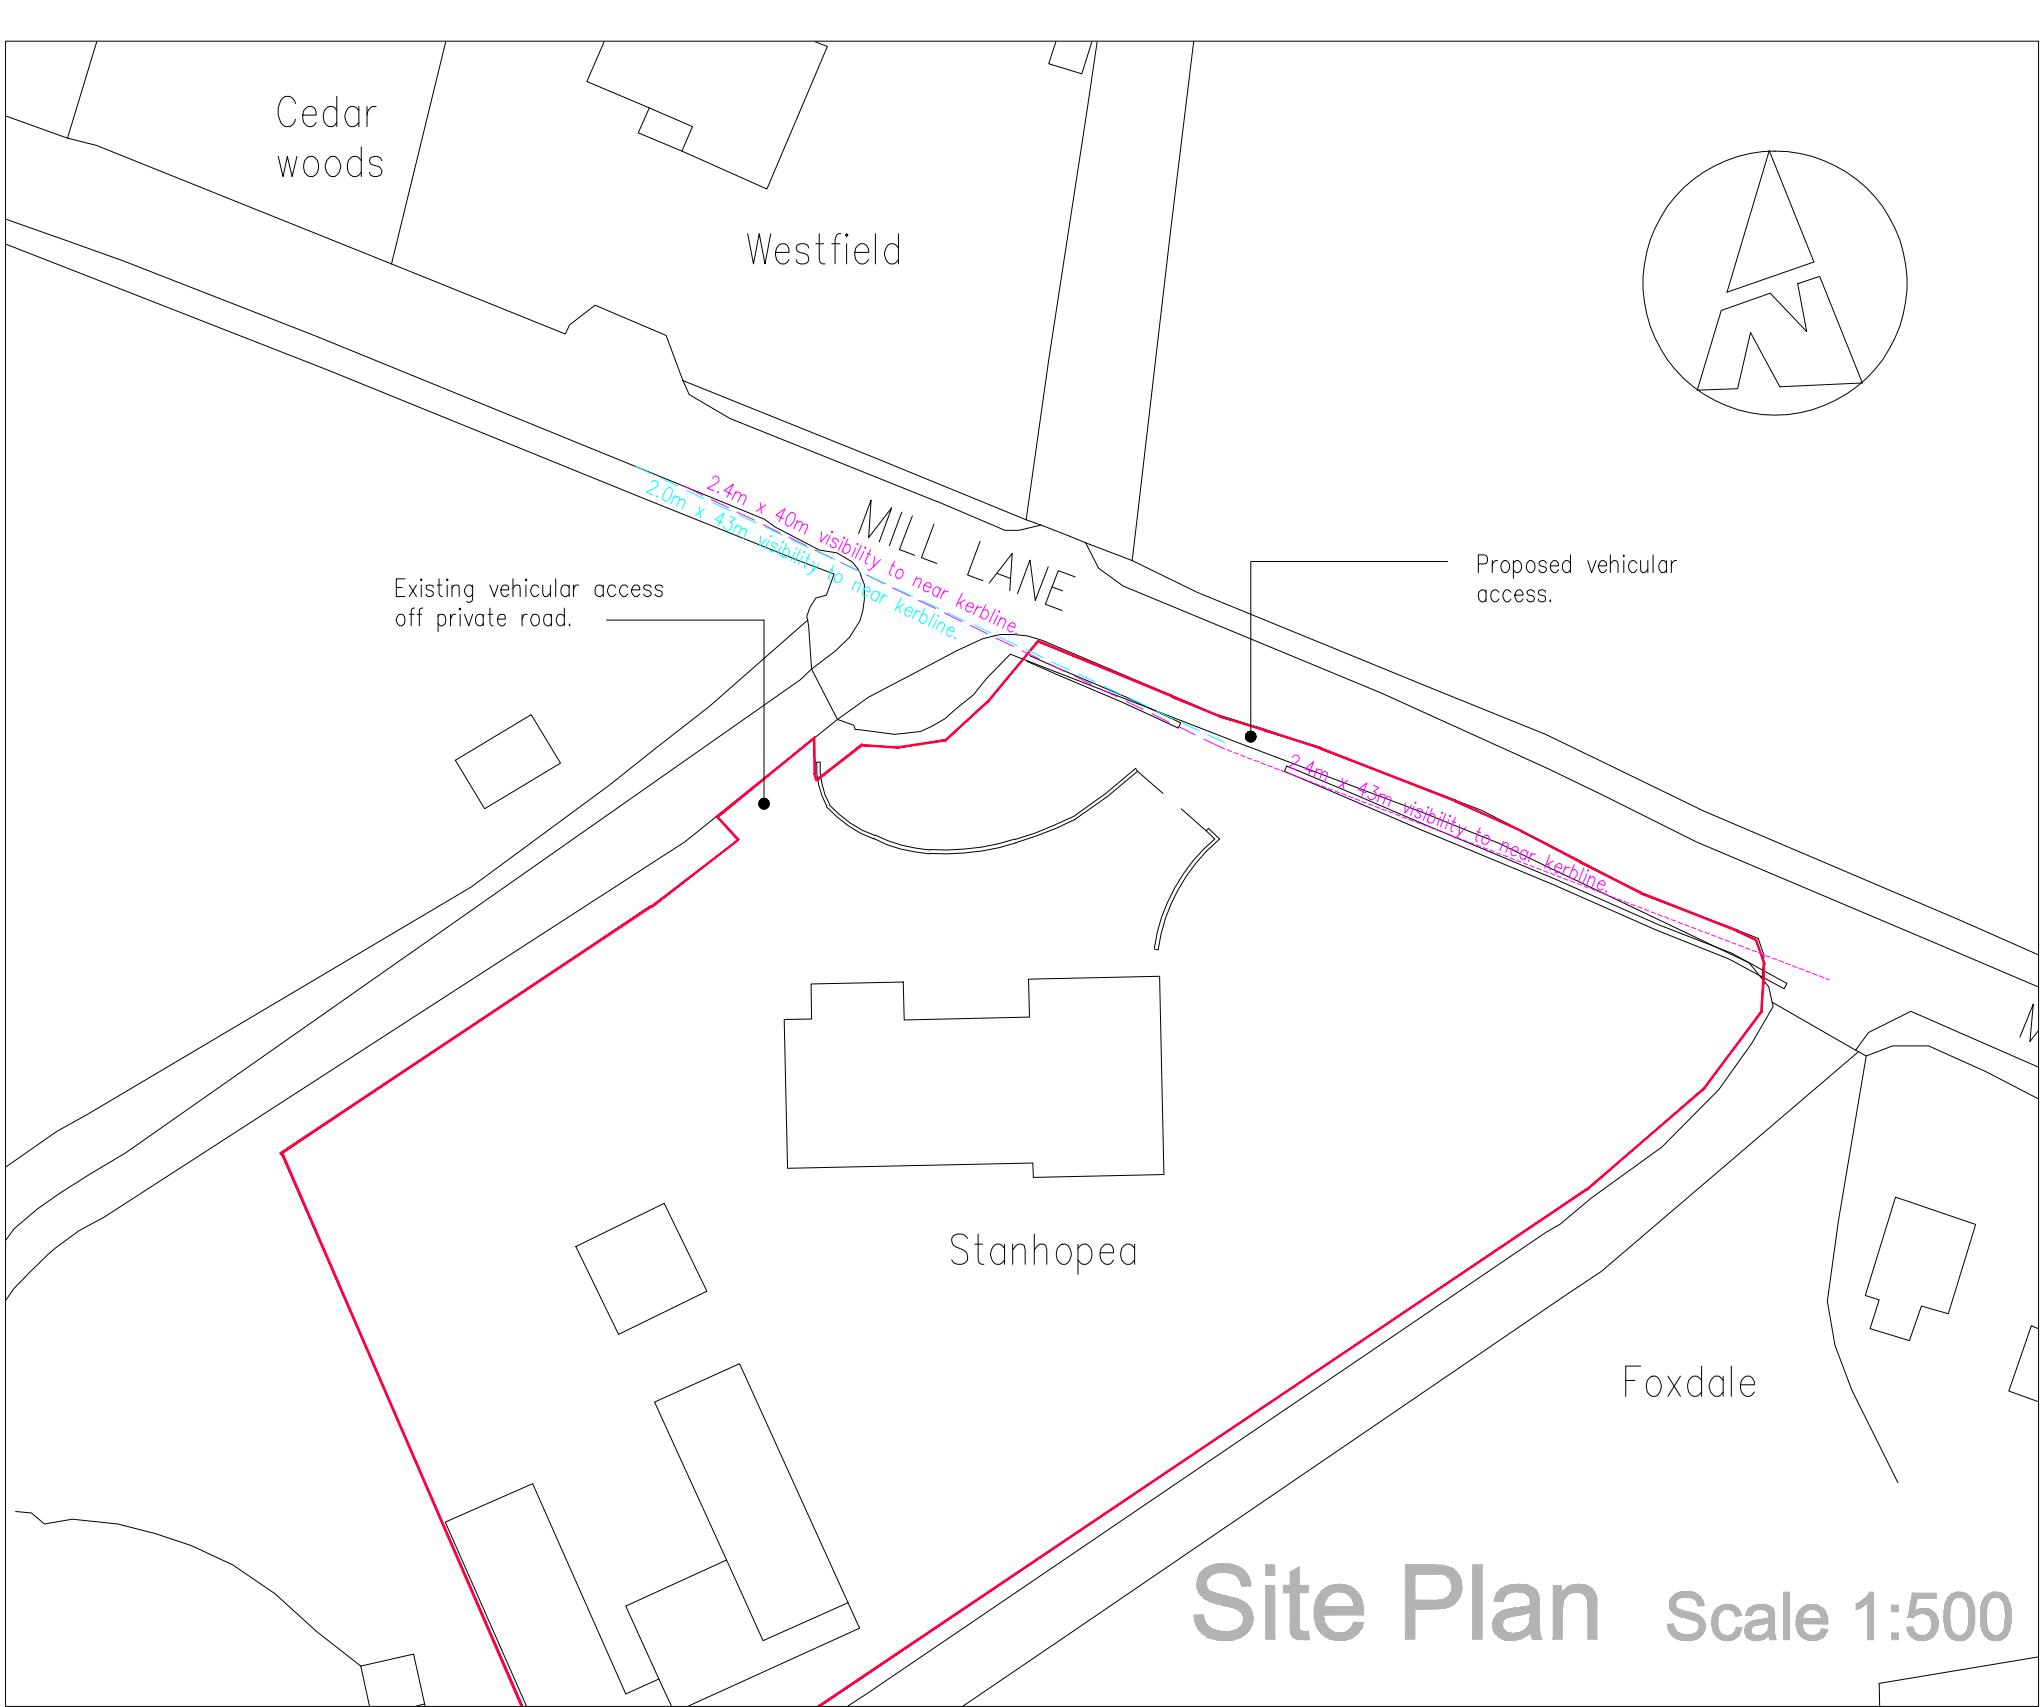
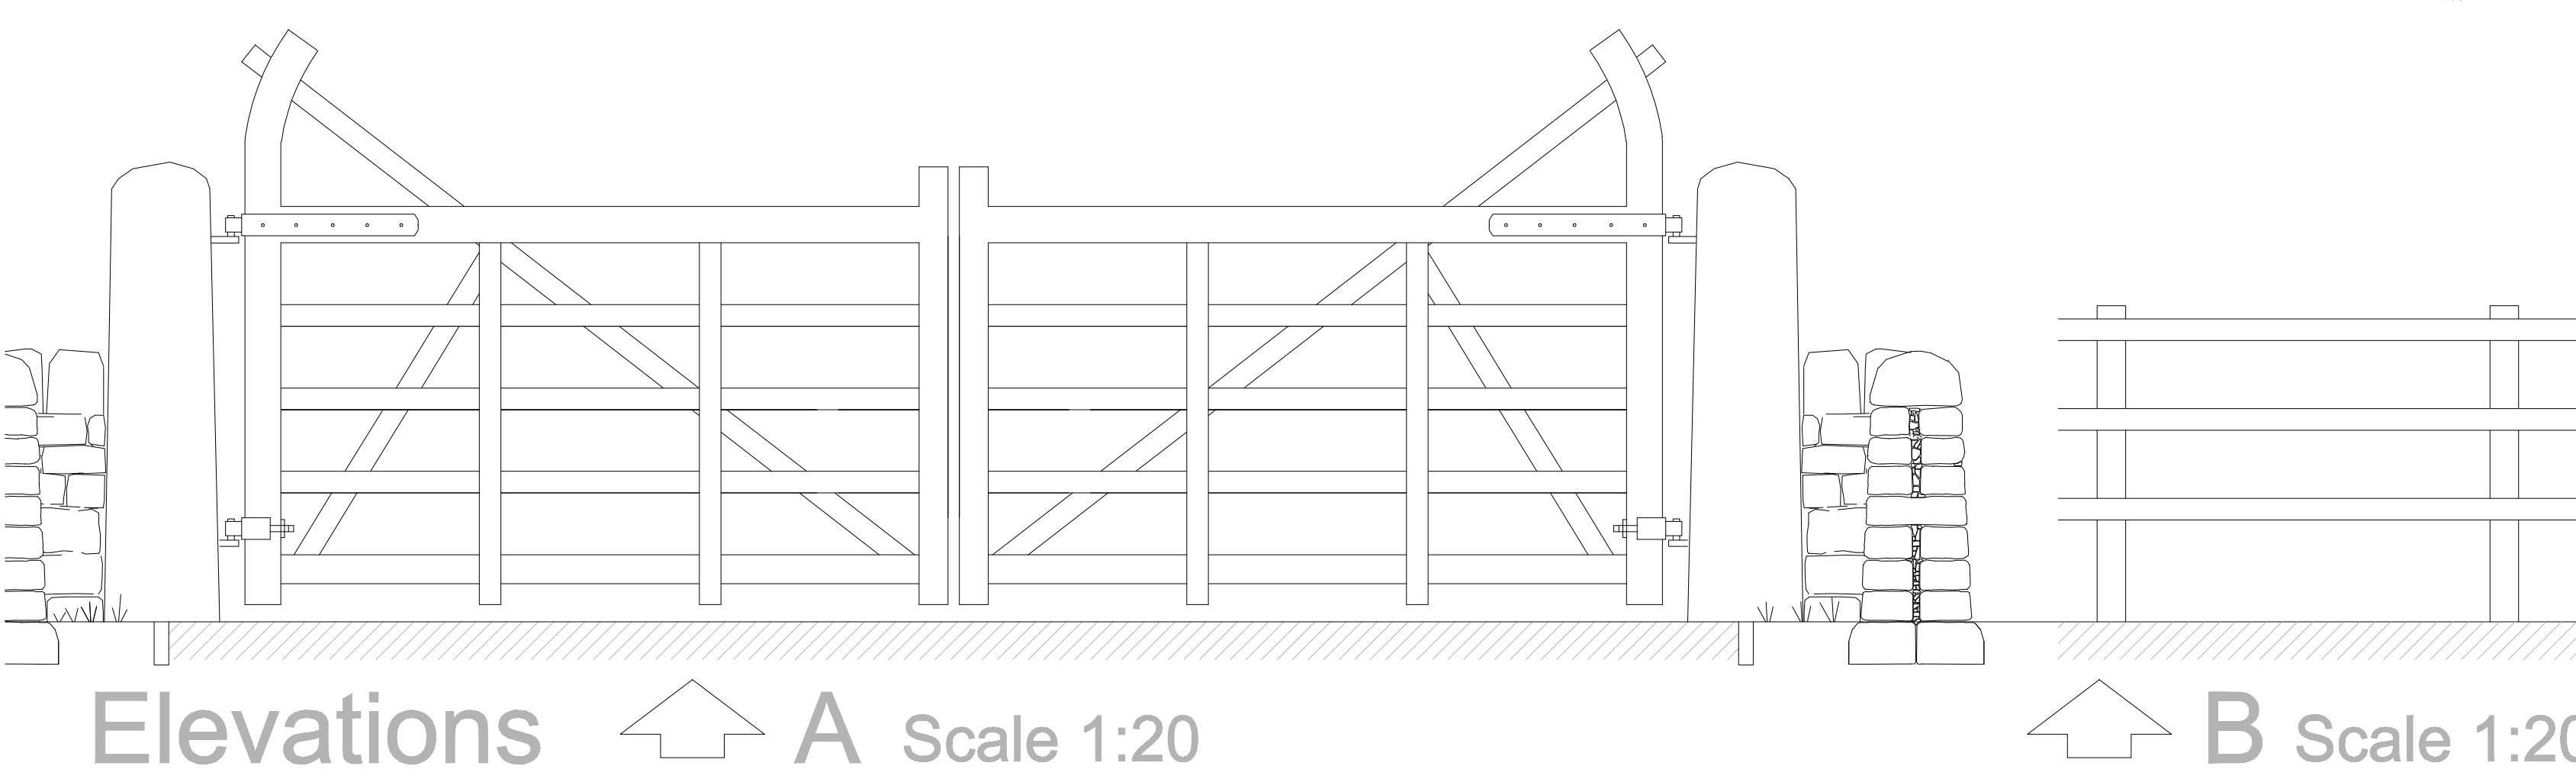


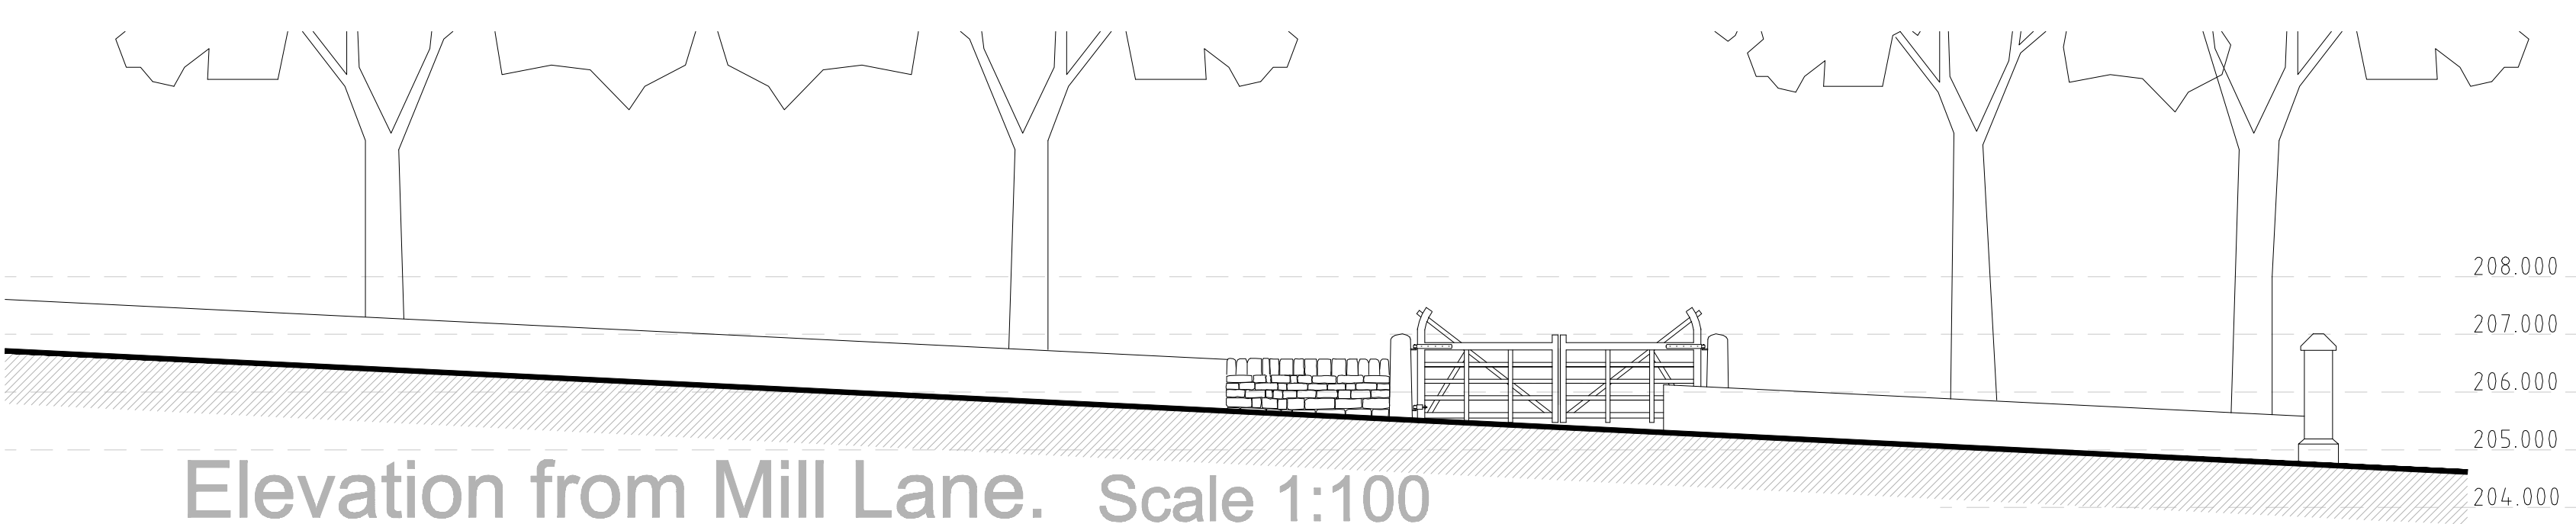

Rev.	Drawn	Comments.	Date
A	ACB	Add visibility splays.	17.02.22

MAC
ARCHITECTURAL DESIGN LTD
Moorland House, 123 Moorland Road, Burslem, ST6 1JD.
T:01782 503302 E:admin@mac-arch.co.uk

Client:
Mr & Mrs Hartley.

Project:
Proposed relocation of vehicular access at Stanhopea, Mill Lane, Wetley Rocks. Staffordshire. ST9 0BN.

Title:
Proposed Plans and Elevations.

Status:
Planning. Condition 4 - SMD/2020/0575
Appeal Ref: APP/B3438/D/21/3274342

A1 Drawn: AC Bailey August 2020 Drawing Ref: 1685-02