
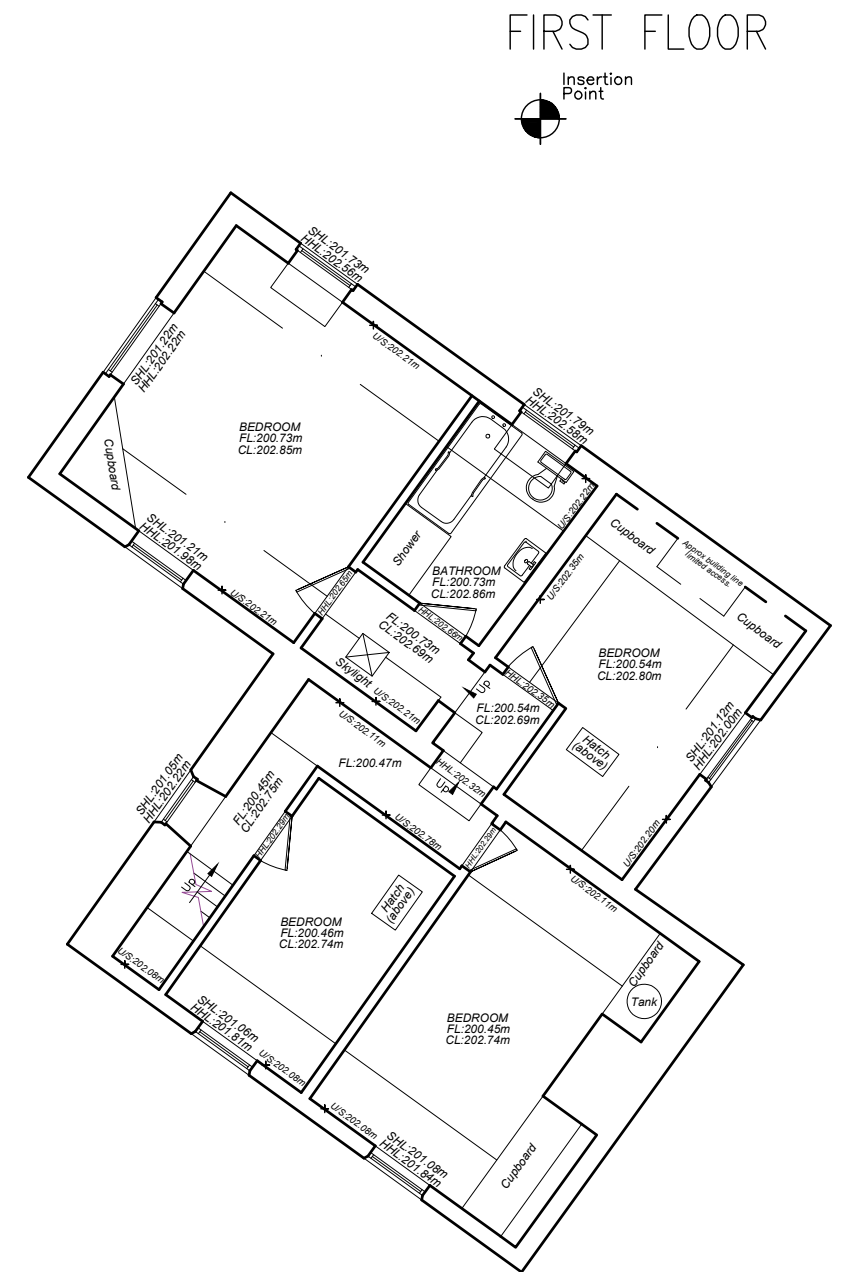


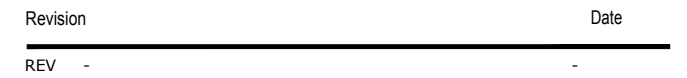

 Second Floor, Suite 3 Woburn House Vernon Gate Derby DE1 1UL Tel: 01332 347 371 E-mail: info@planningdesign.co.uk www.planningdesign.co.uk	PROJECT DESCRIPTION: Redevelopment of Threapwood Farm, Newton Lane, Threapwood, near Cheadle, Staffordshire, ST10 4RB	
CLIENT Chris and Karen Harrison	DRAWING TITLE: Plans as Existing	DRAWN BY: Mapmatic CHECKED BY: TH
STATUS PLANNING	DRAWING NUMBER: 003 SCALE: 1:100 @ A3	REVISION: - DATE: June 2019
	DRAWING REF: 2422 - 003	

© COPYRIGHT EXISTS ON THE DESIGNS AND INFORMATION SHOWN ON THIS DRAWING : The Contractor must verify all dimensions on site before making shop drawings or commencing work of any kind. No dimensions to be scaled from this drawing. Architect to be notified of any discrepancies in dimensions immediately