

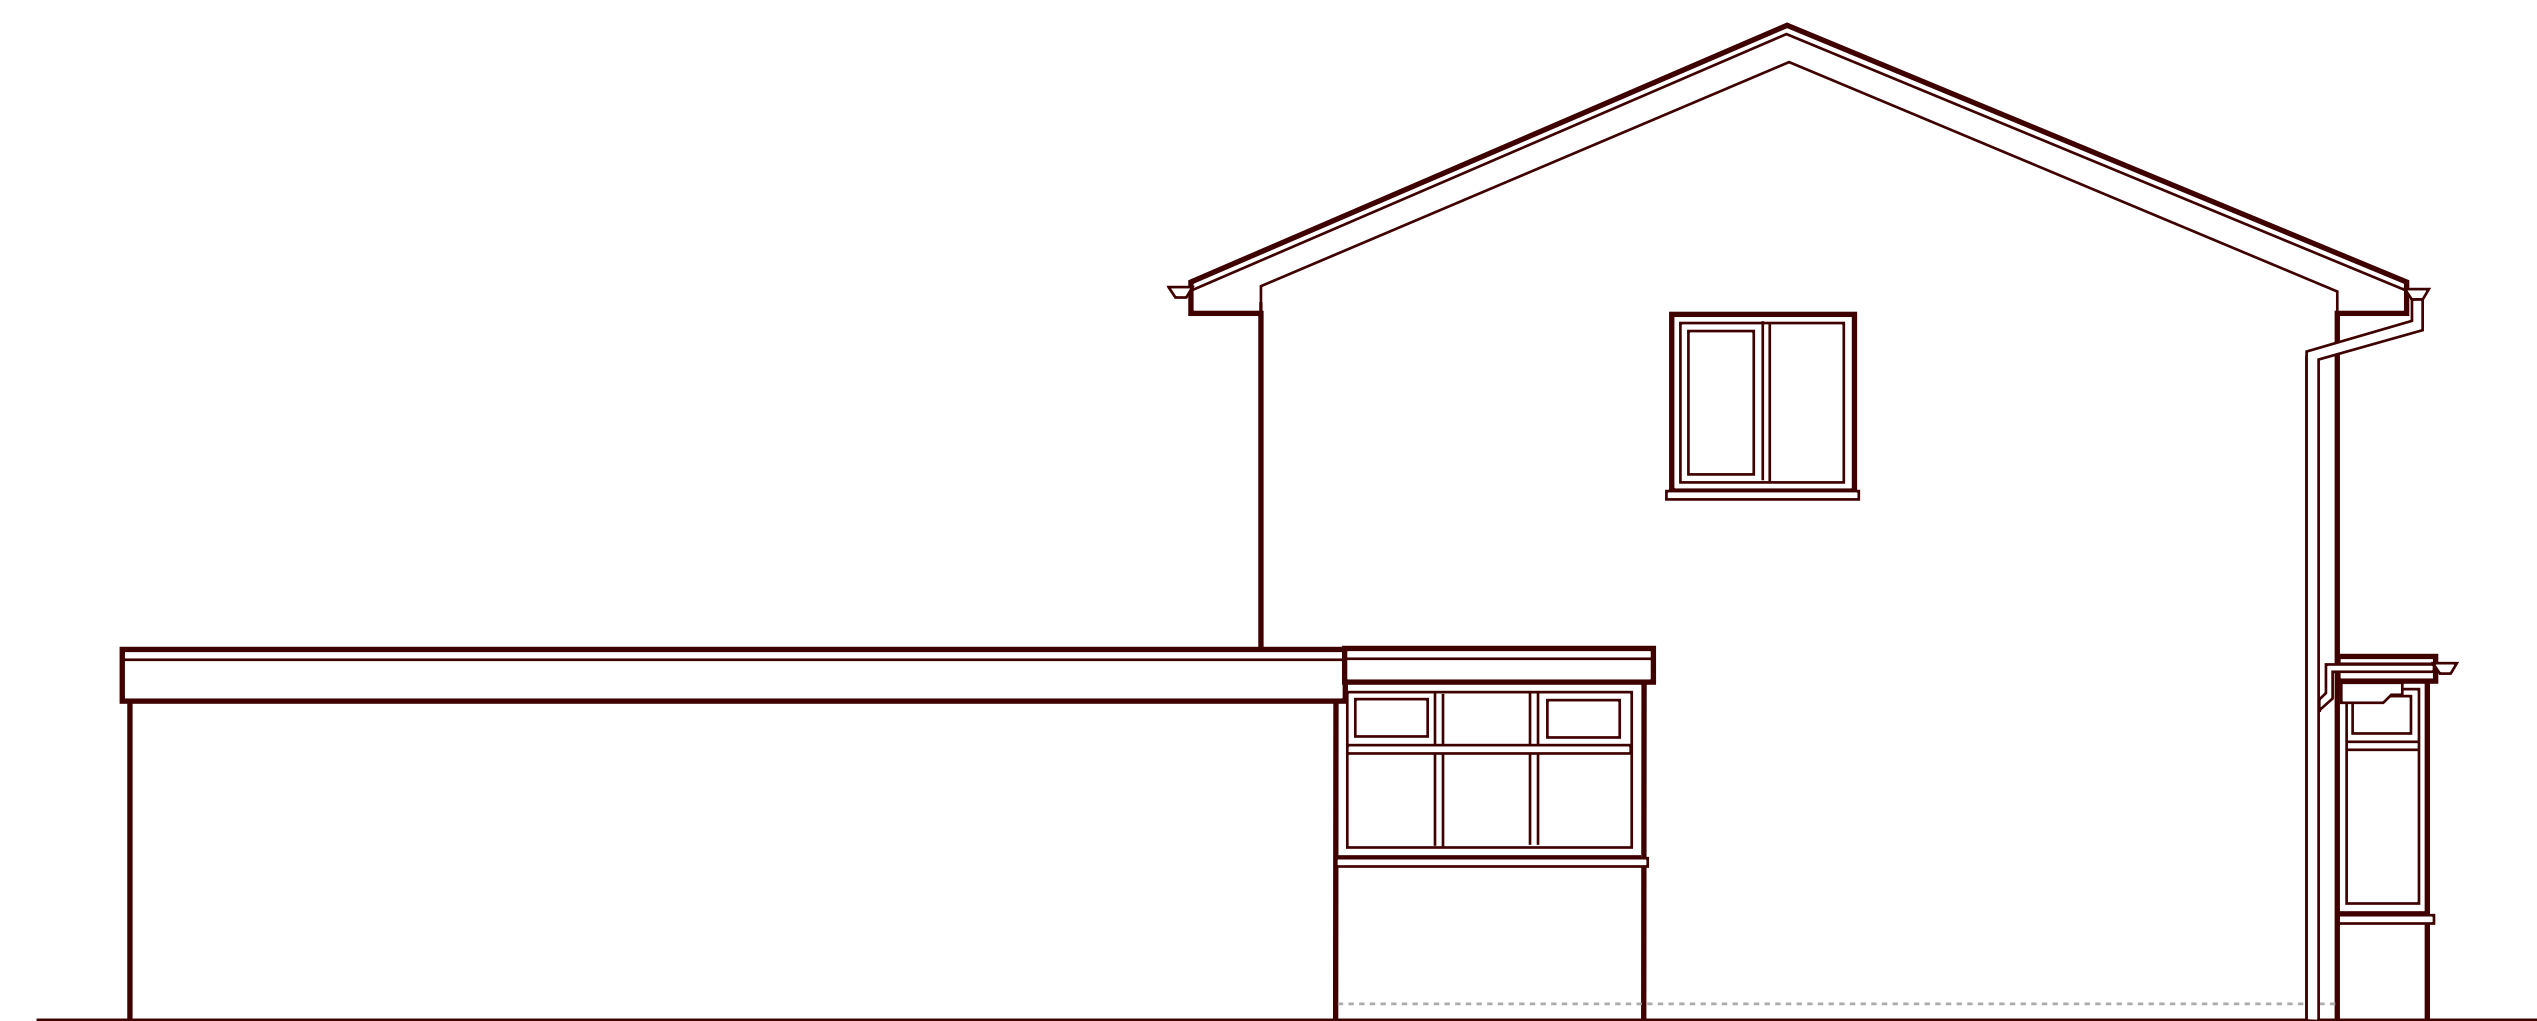
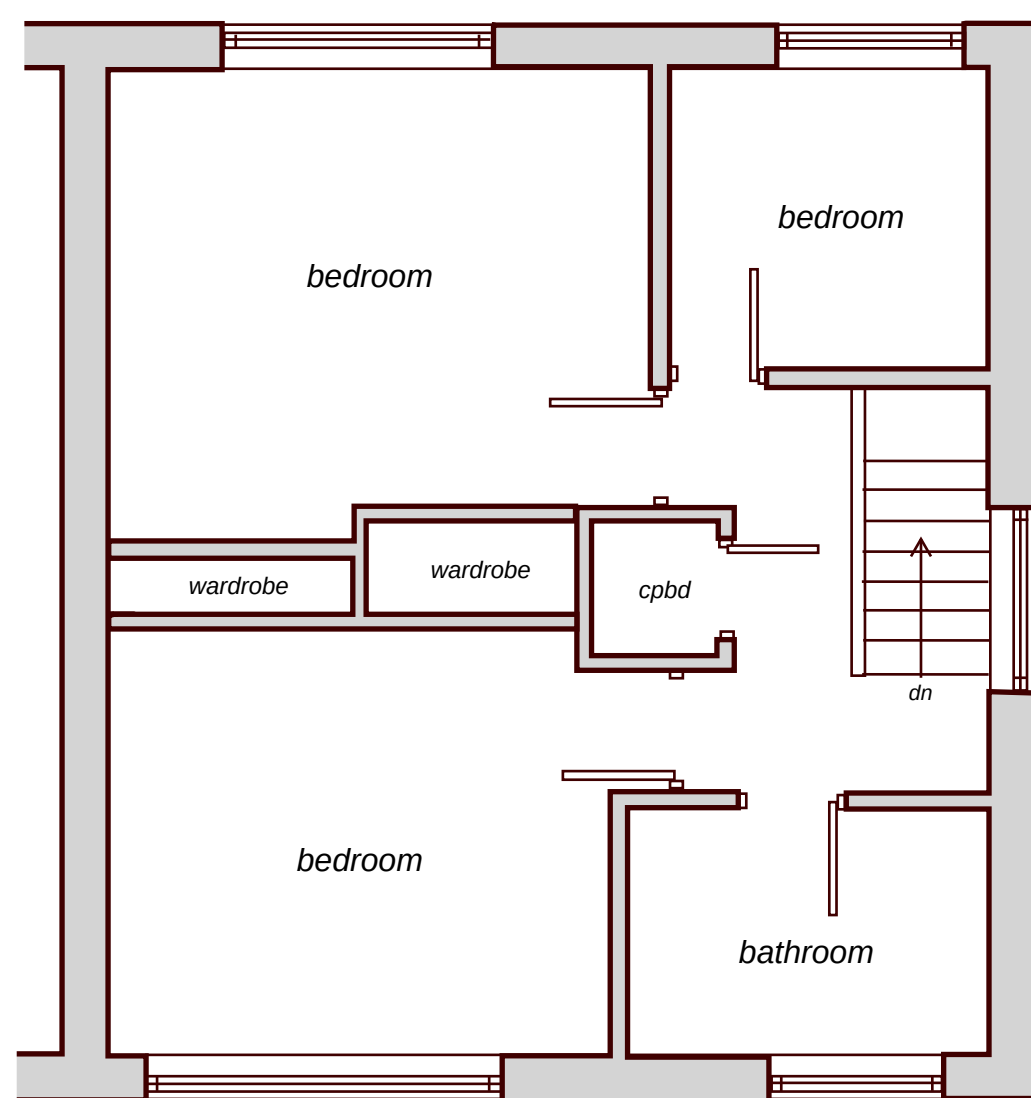
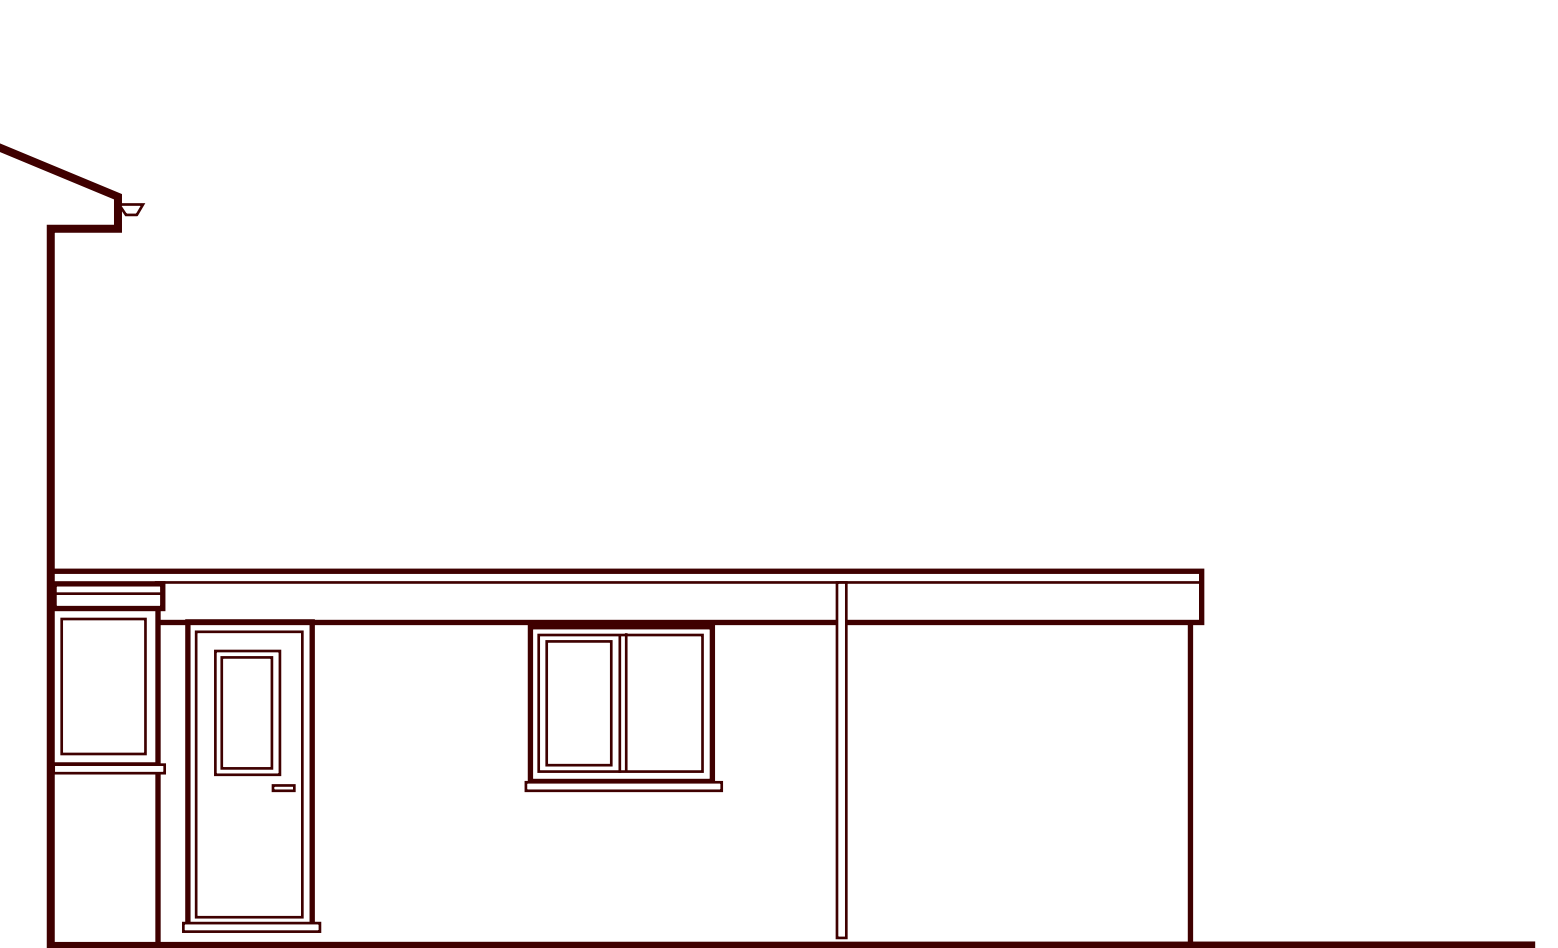


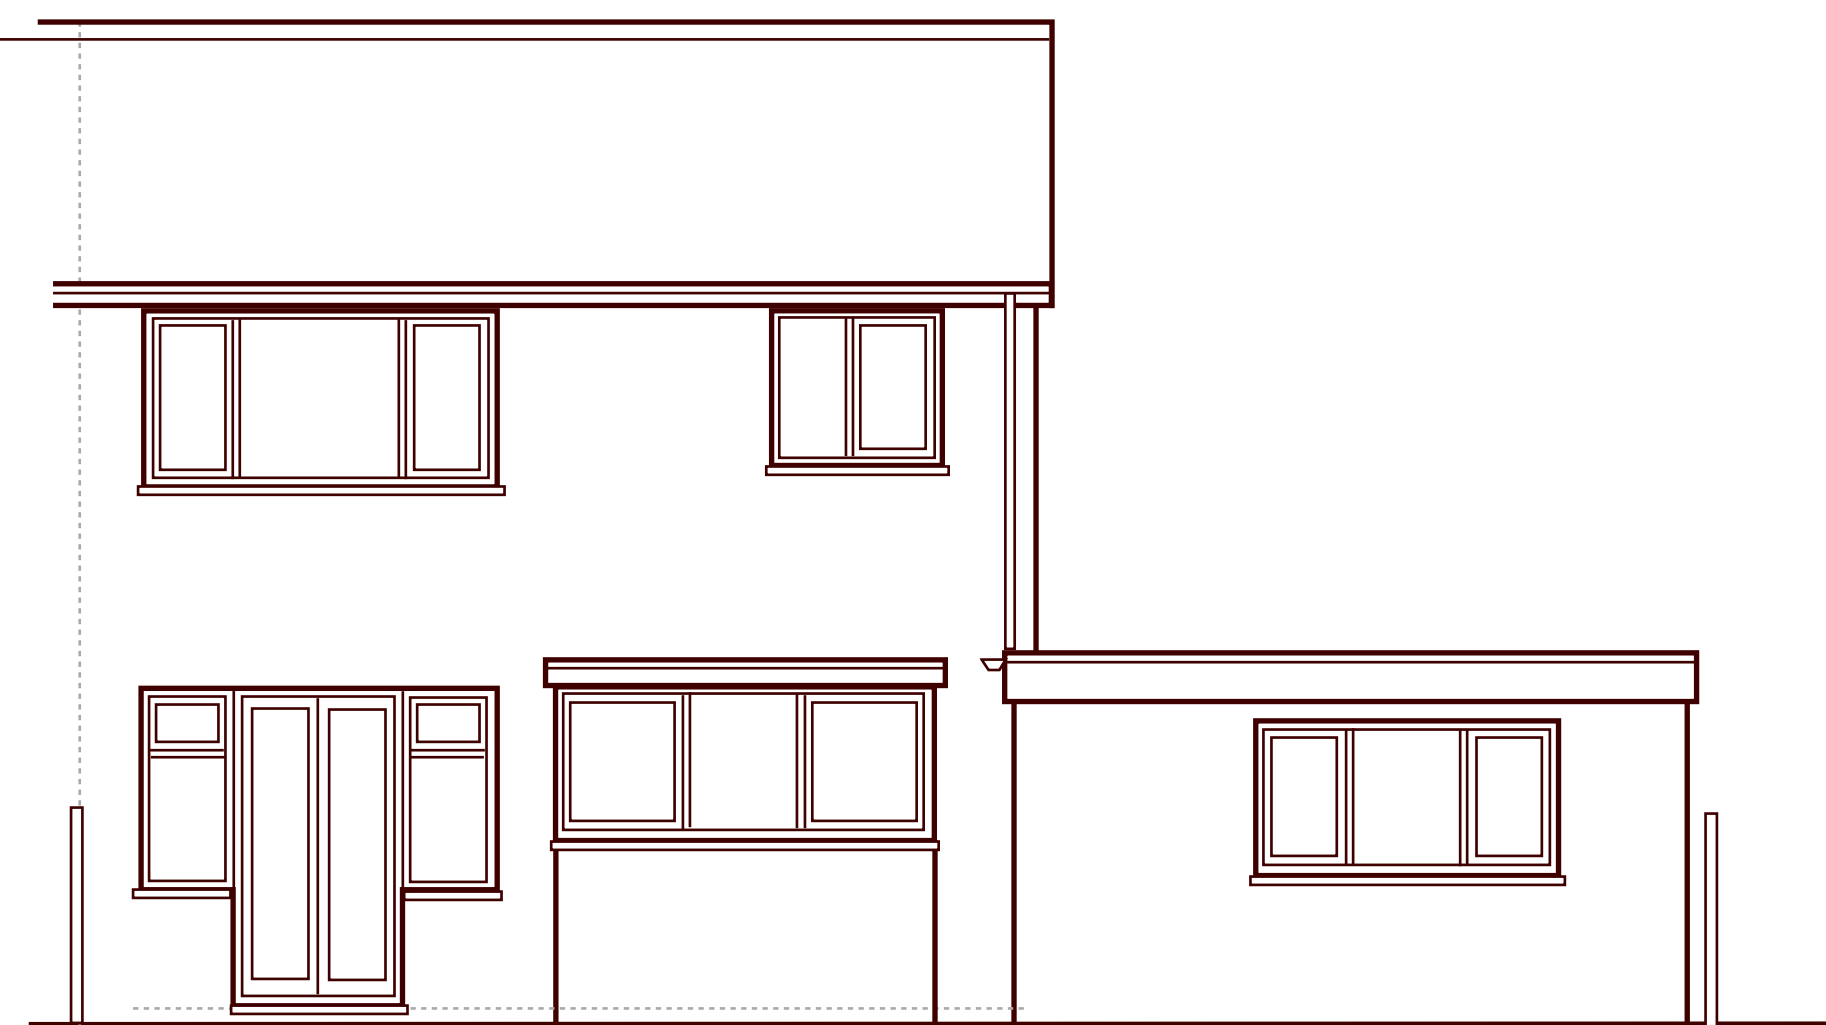

Proposed Two Storey Side and Single Storey Rear Extensions
at 5, Elmwood Close, Blythe Bridge, Staffs. ST11 9LT

Scale 1-50 (A1) - existing layout Dwg ref EC1a March 2022

Geoff Rouane C.Build.E, MCABE, MRICS.
Chartered Surveyor Chartered Engineer
Tel 07946517767
Email: geoffrouane@btinternet.com

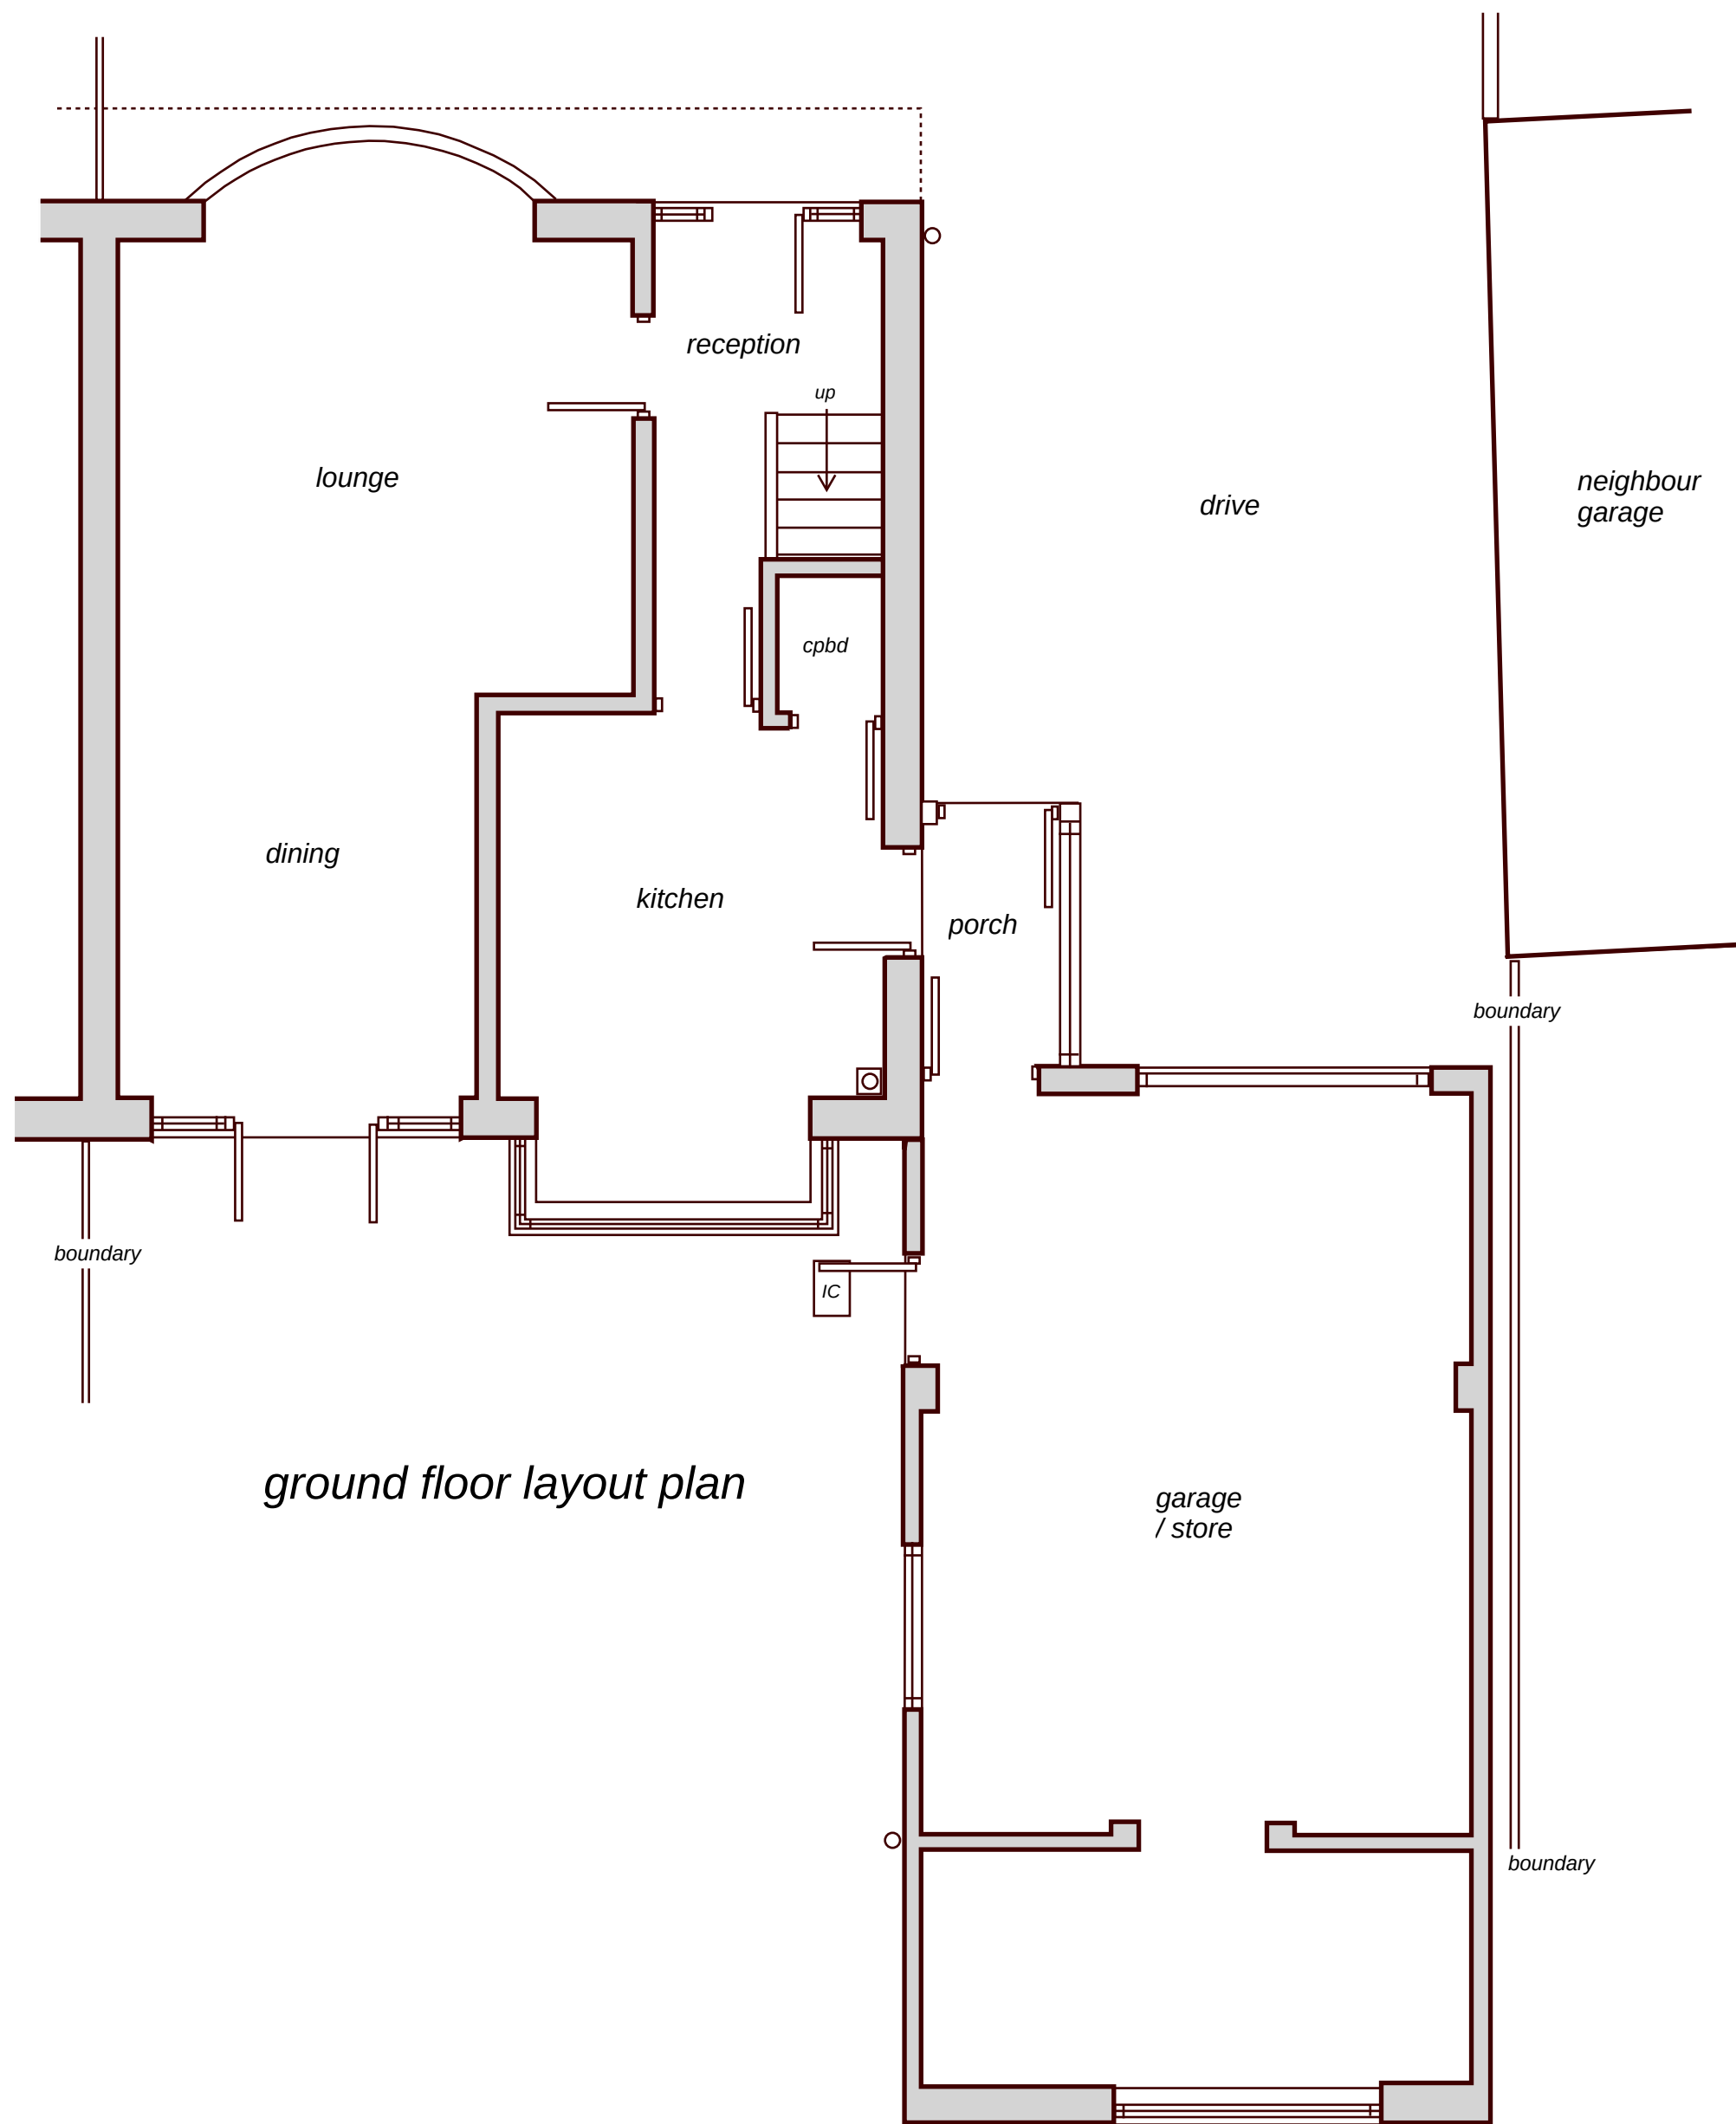