
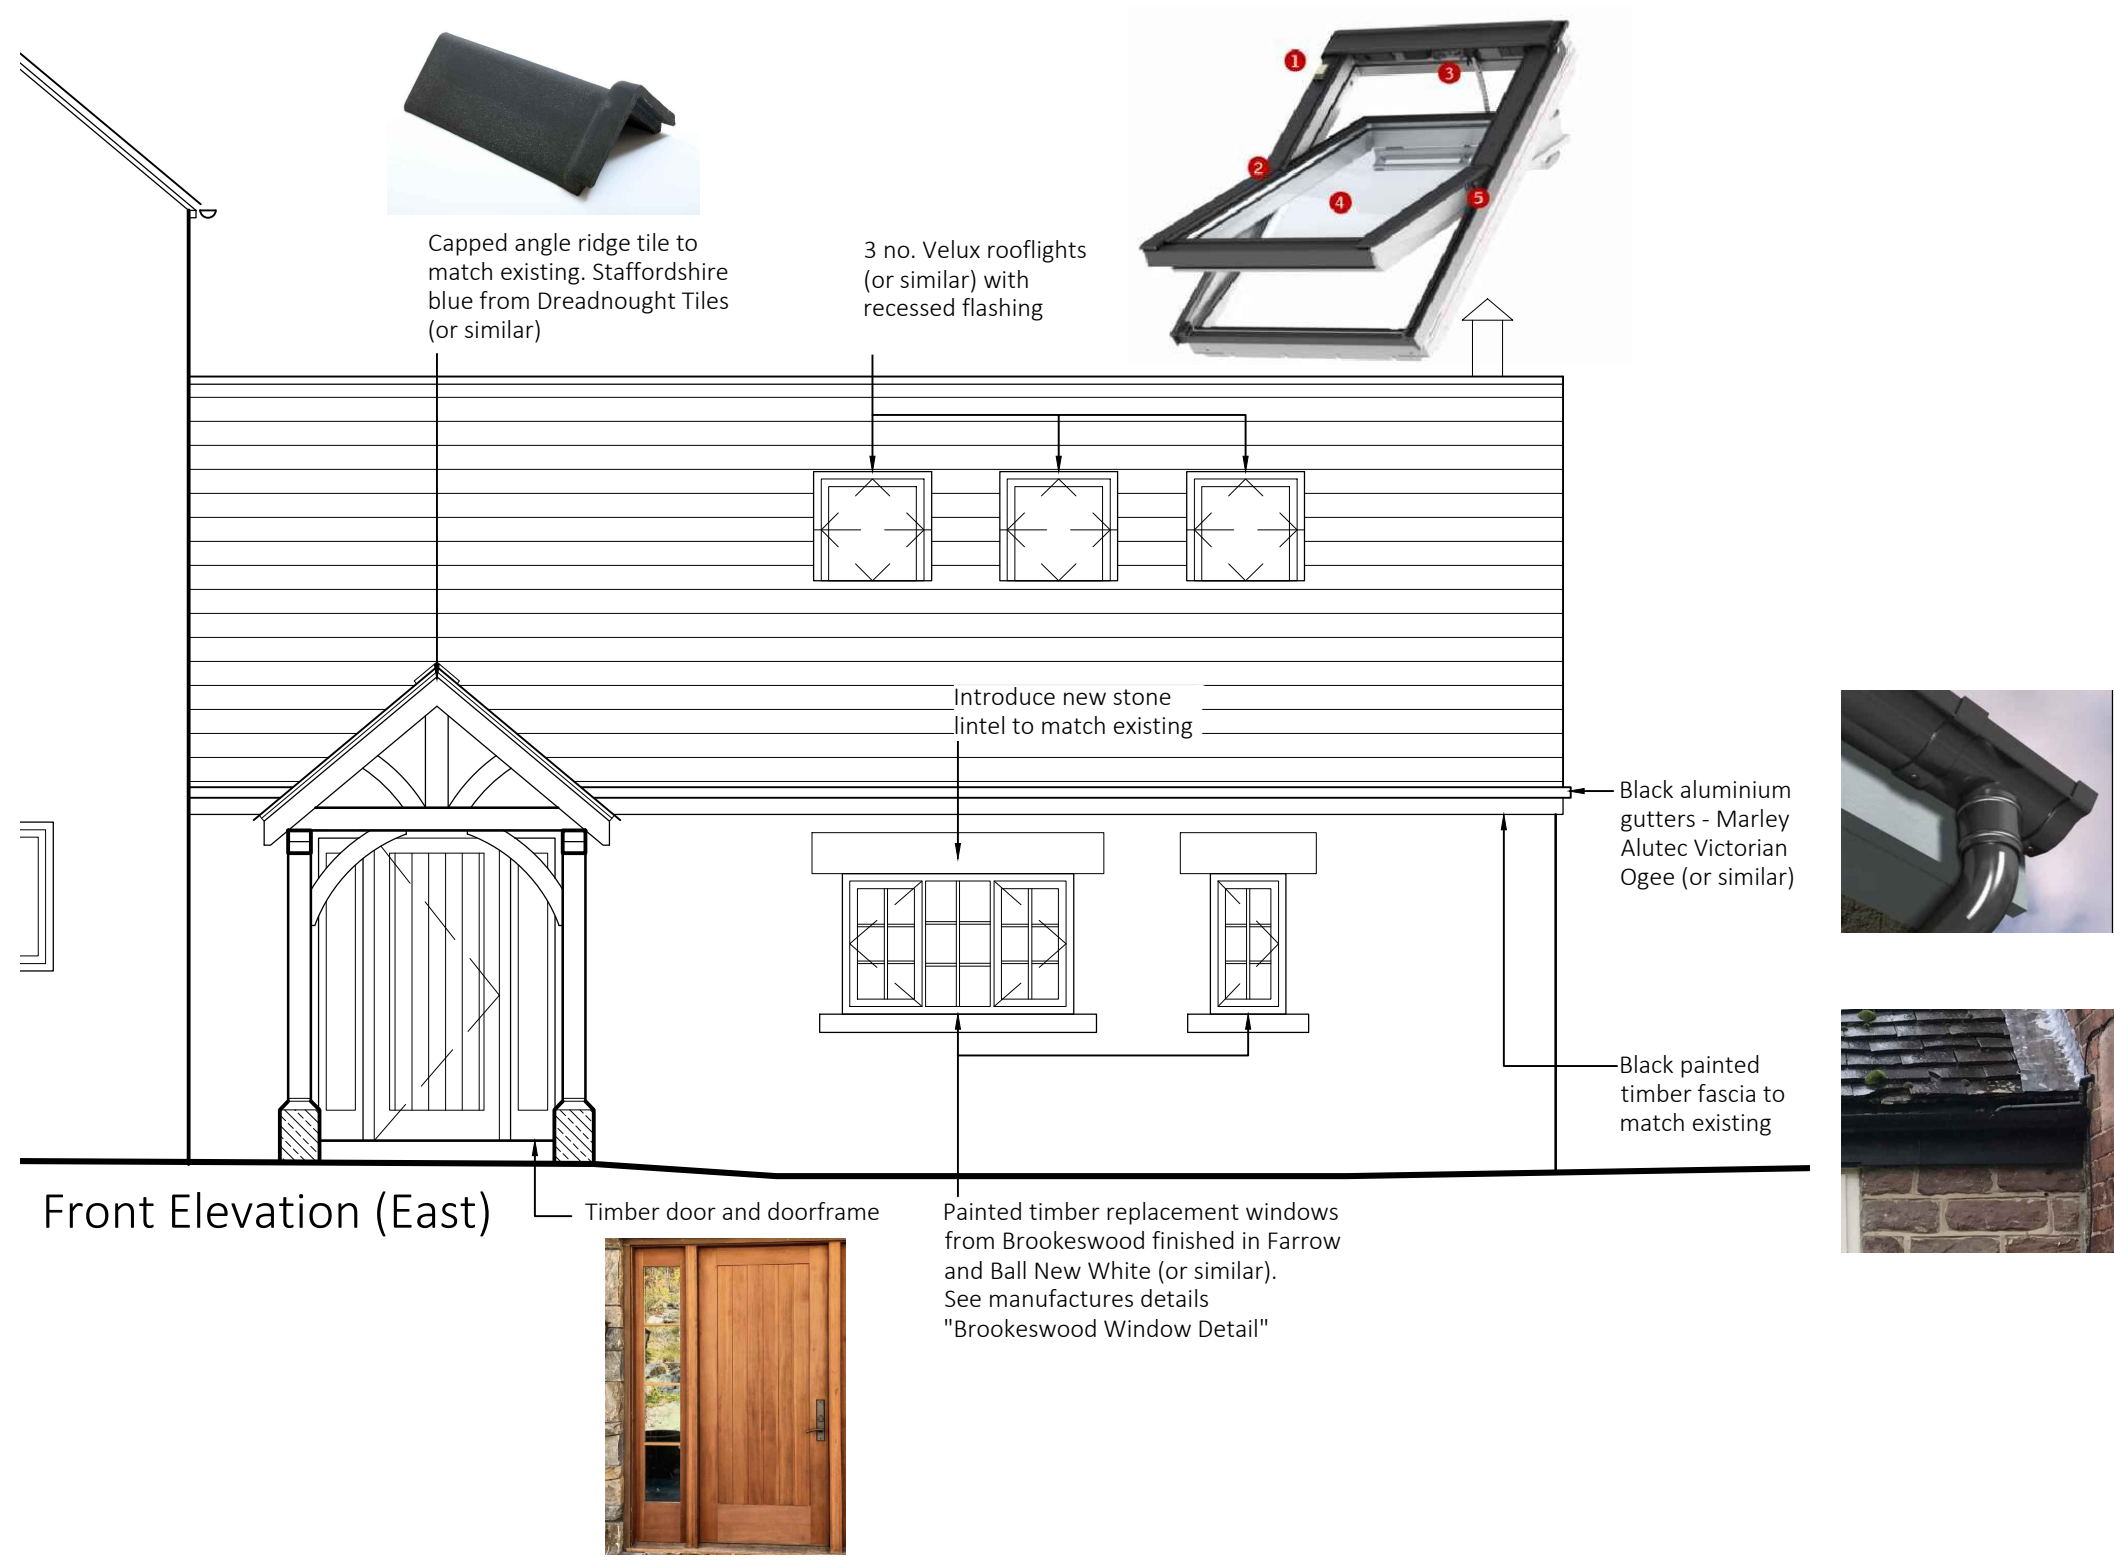


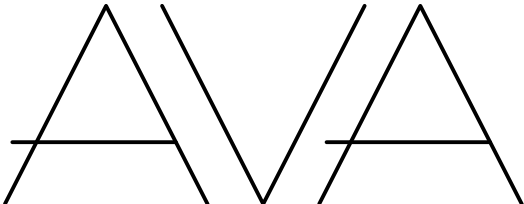

NOTES

TO BE READ IN CONJUNCTION WITH
DOCUMENT REF: 200809/BRN
(BUILDING REGULATIONS NOTES) &
STRUCTURAL ENGINEER'S DRAWINGS


ADDED VALUE ARCHITECTURE

Registered Office:
Added Value Architecture Ltd.
25 Lawton Street
Congleton, CW12 1RU

Company No: 11124740
e. architect@ava-ltd.com
t. 01260 400 150
www.ava-ltd.com

Willgate House
Rudyard, ST13 8PN
For Mr and Mrs White

Discharge of Conditions
(6,7,8) 1 of 2

Scale:	1:50 @A3	
Date:	March 2022	
Ref:	200809(DC)001	revision -