



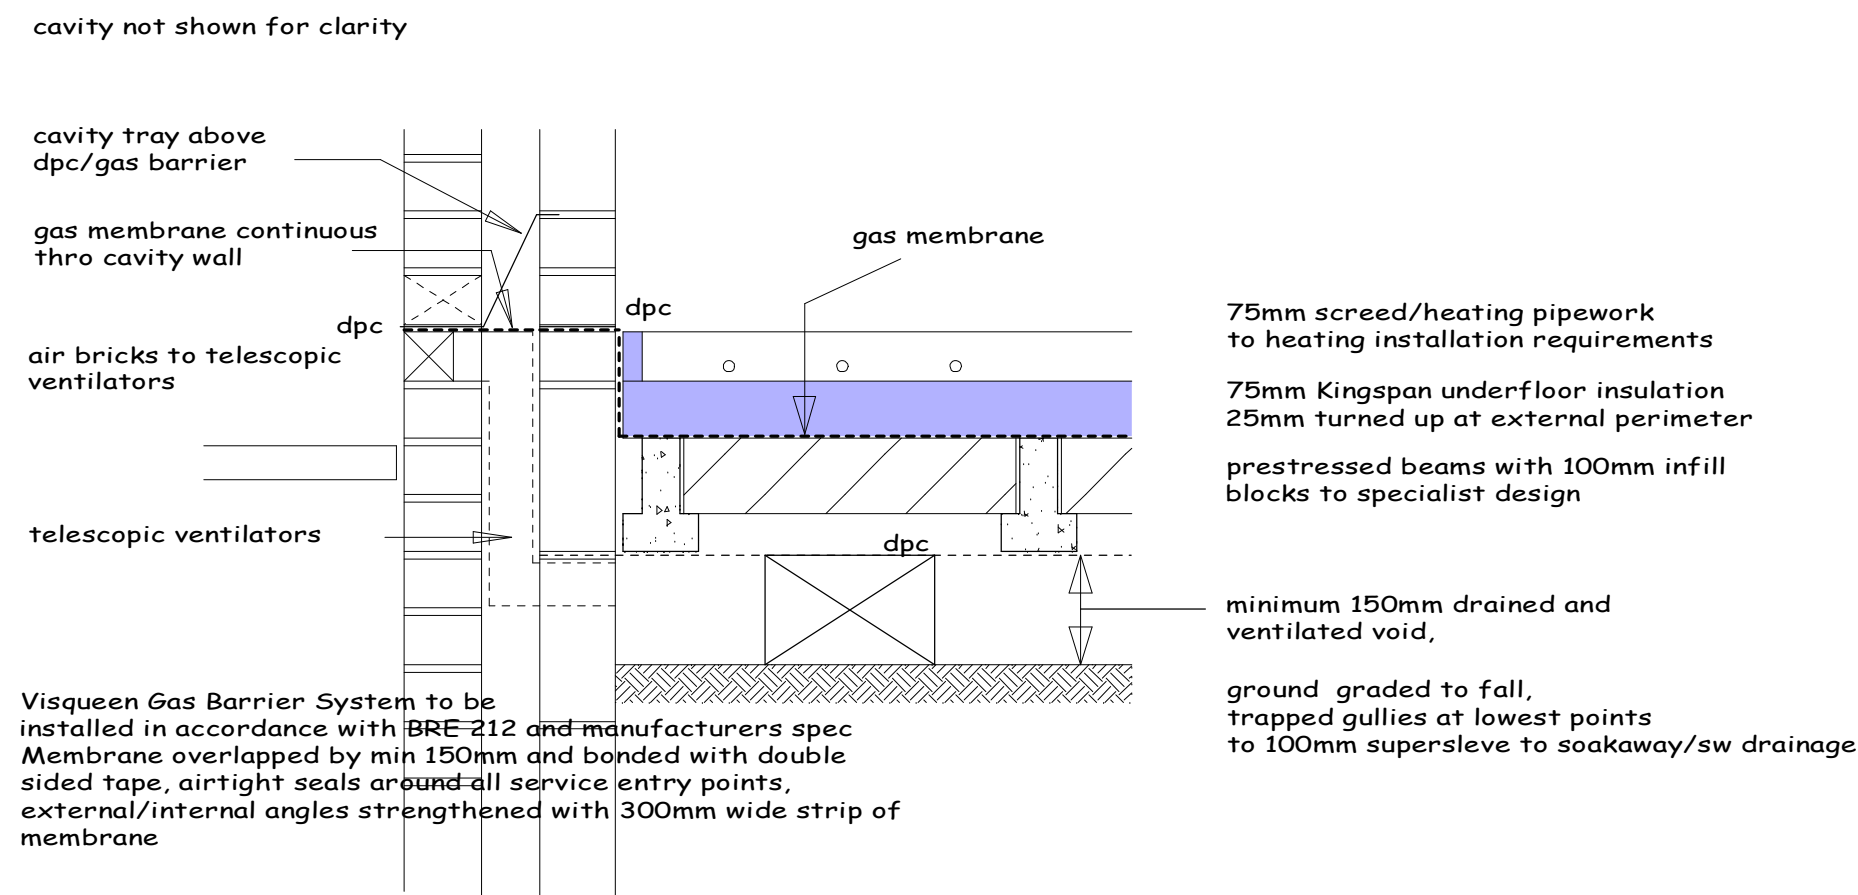

INSULATED CAVITY WALL/SUSPENDED GROUND FLOOR SLAB

section 1.10

proposed residential development 121 tunstall road knypersley st8 7aa

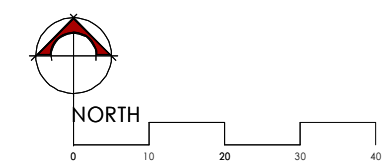

david evans
chartered and registered architect



e mail david@deparchitects.net

client J LITTLETON LTD
project 121 TUNSTALL ROAD
KNYPERSLEY
detail gas membrane
date NOVEMBER 2019

dwrng no JL/TRK/2021/1
amendments
a

