



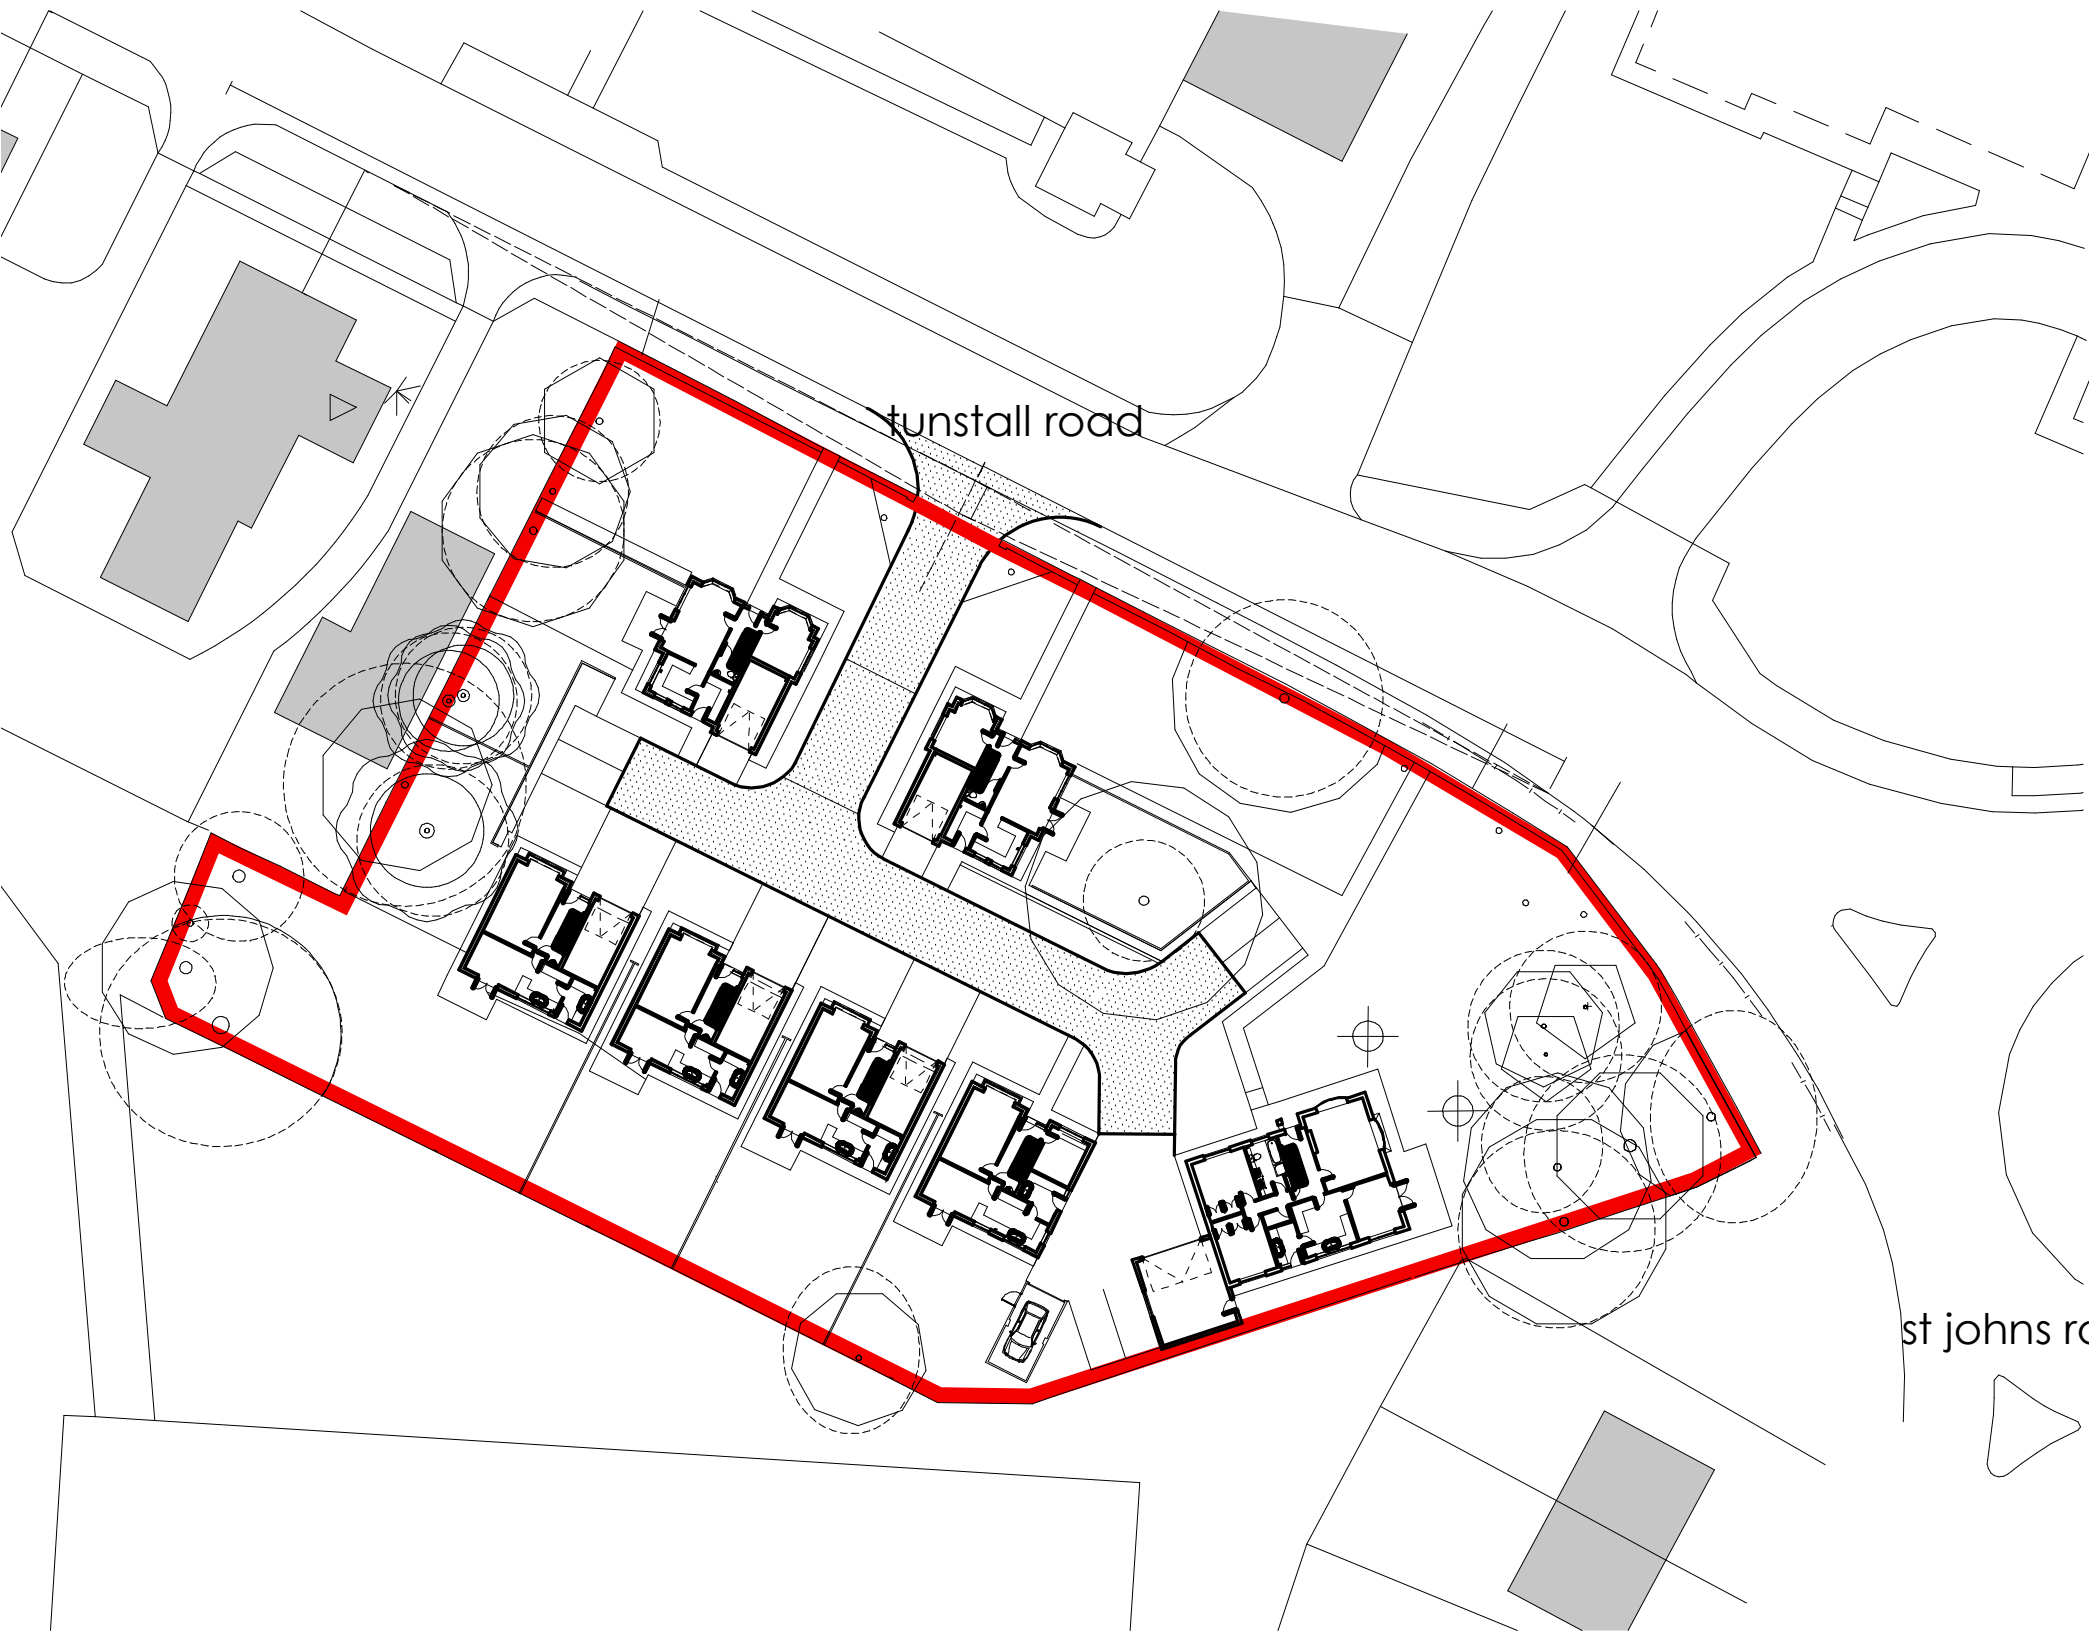


block plan 1.500

Ordnance Survey (c) Crown Copyright 2017. All rights reserved. Licence number 100022432

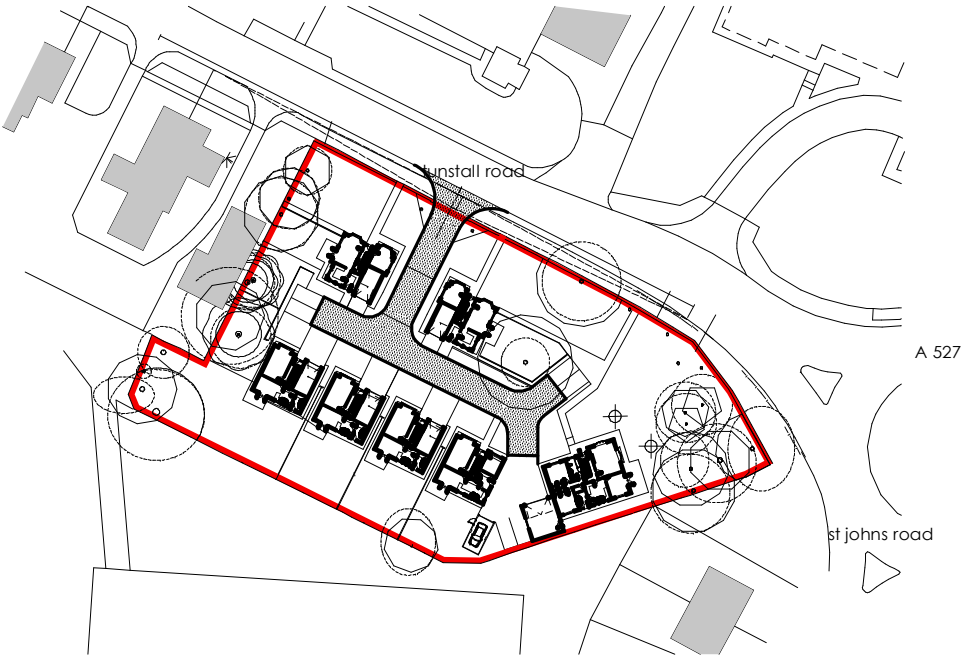

location plan 1.1250
A 527

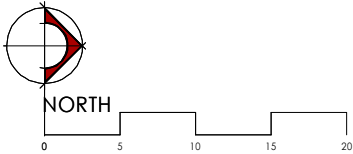

david evans
chartered and registered architect



e mail david@deparchitects.net

client J LITTLETON LTD
project 121 TUNSTALL ROAD
KNYPERSLEY
block and location
date FEB 2020

dwrng no JL/TRK/2020/1
amendments
a

