

PLOT 3 with sun lounge ground and foundation plans and elevations scales 1.50 and 1.100 A1 format pdf



front elevation 1.100


rear elevation

side elevation

side elevation




front elevation 1.50

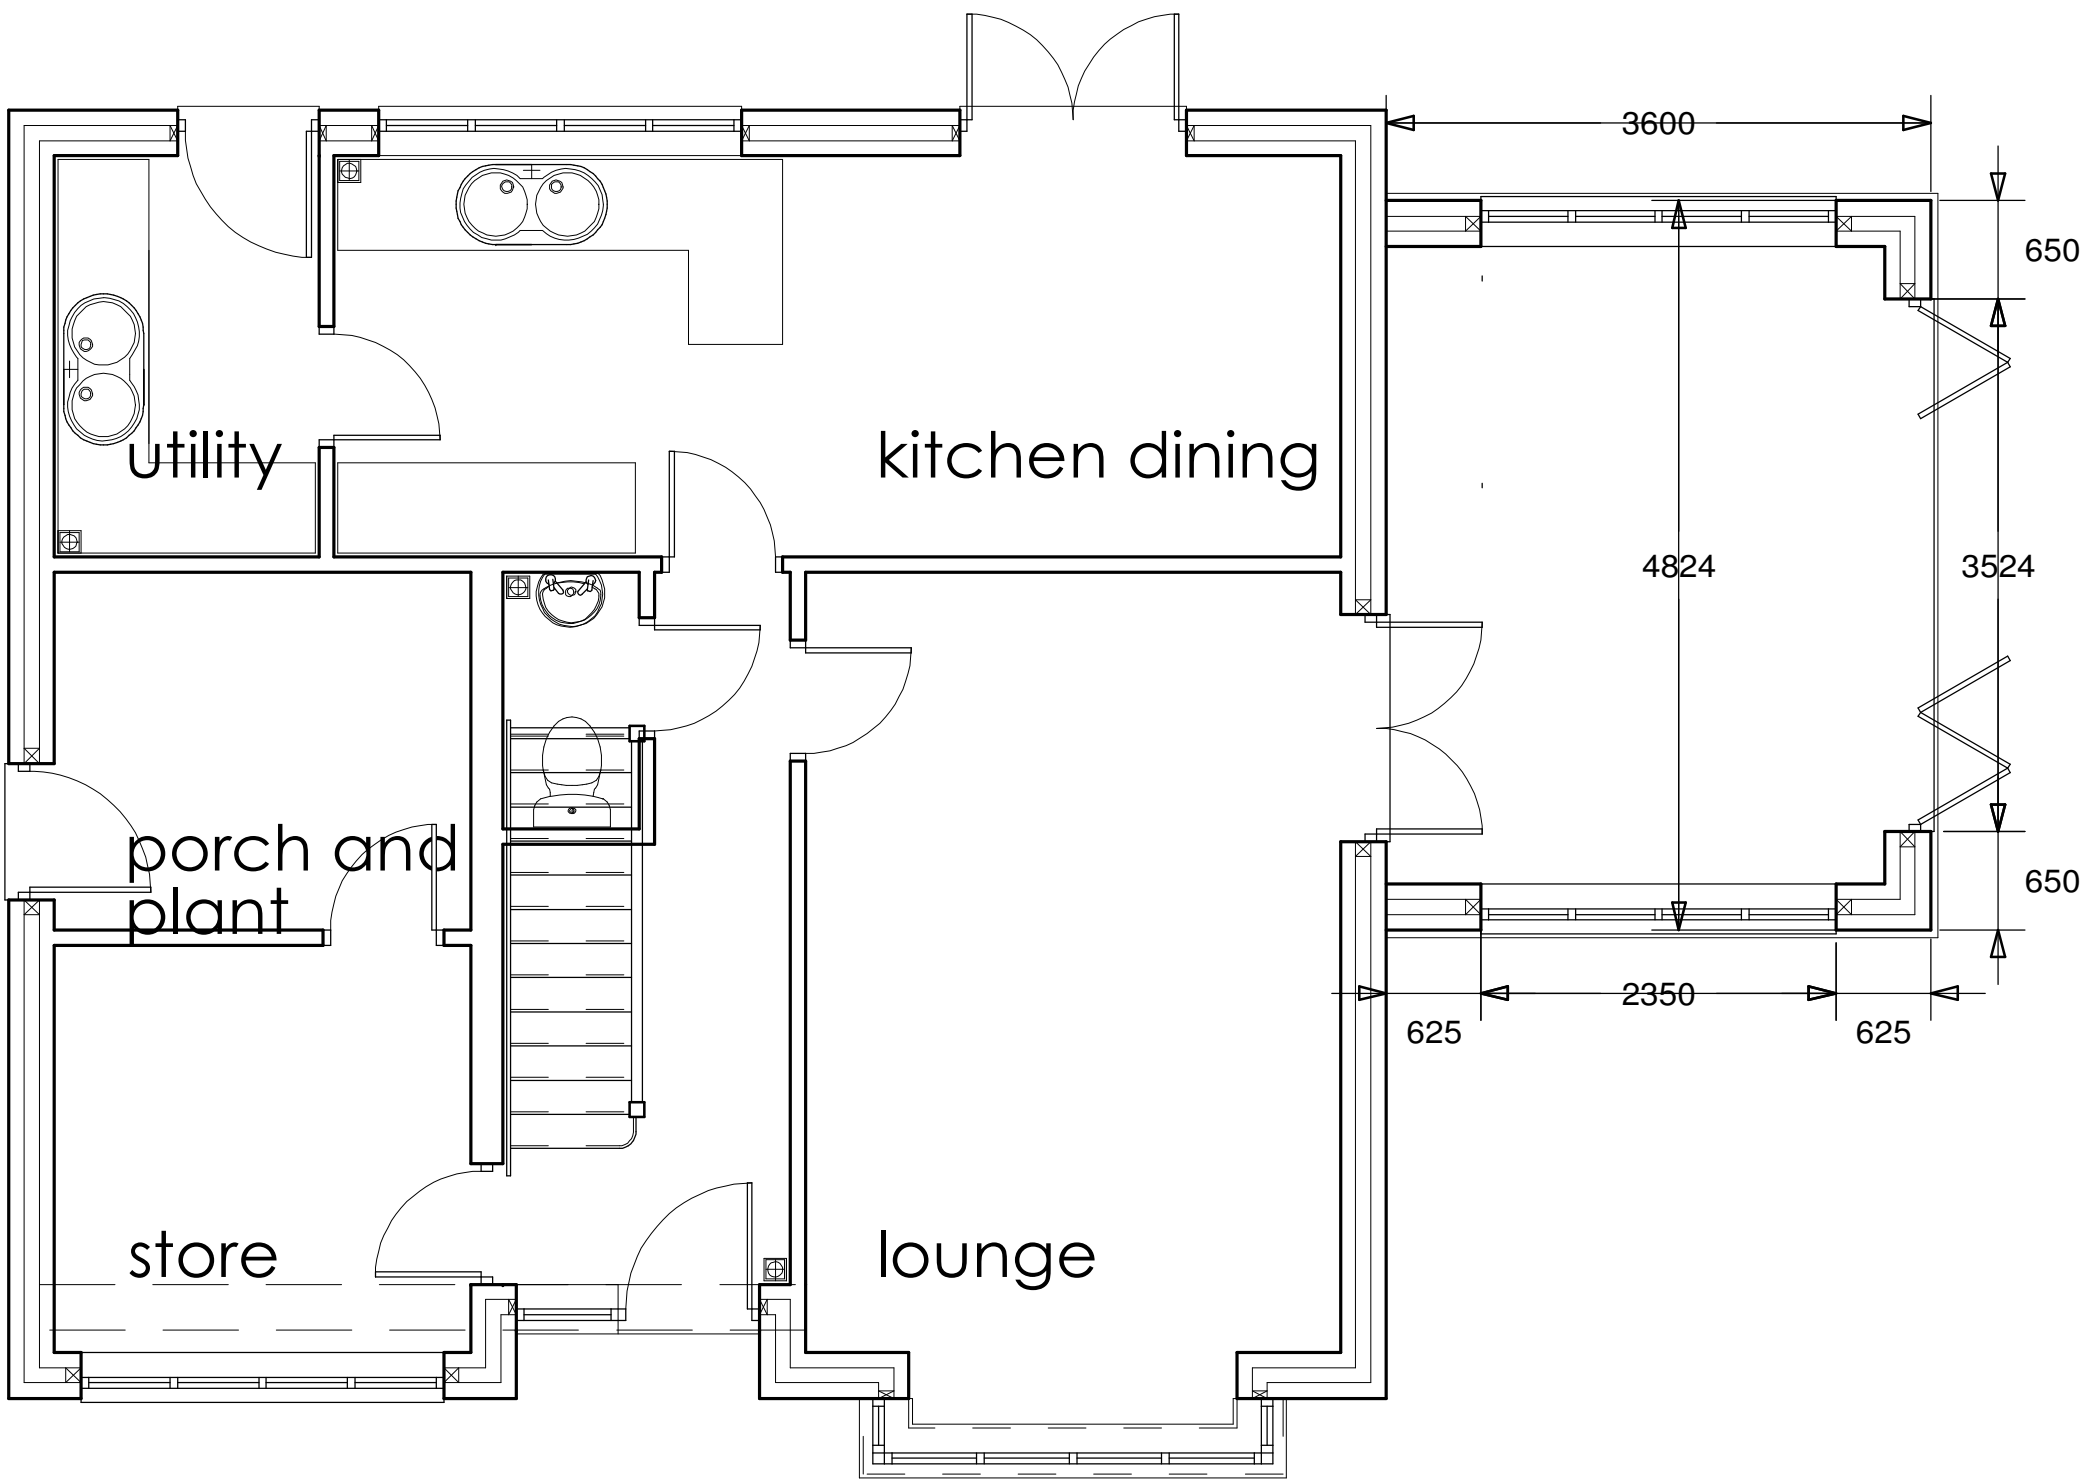


ground floor plan

section1.50

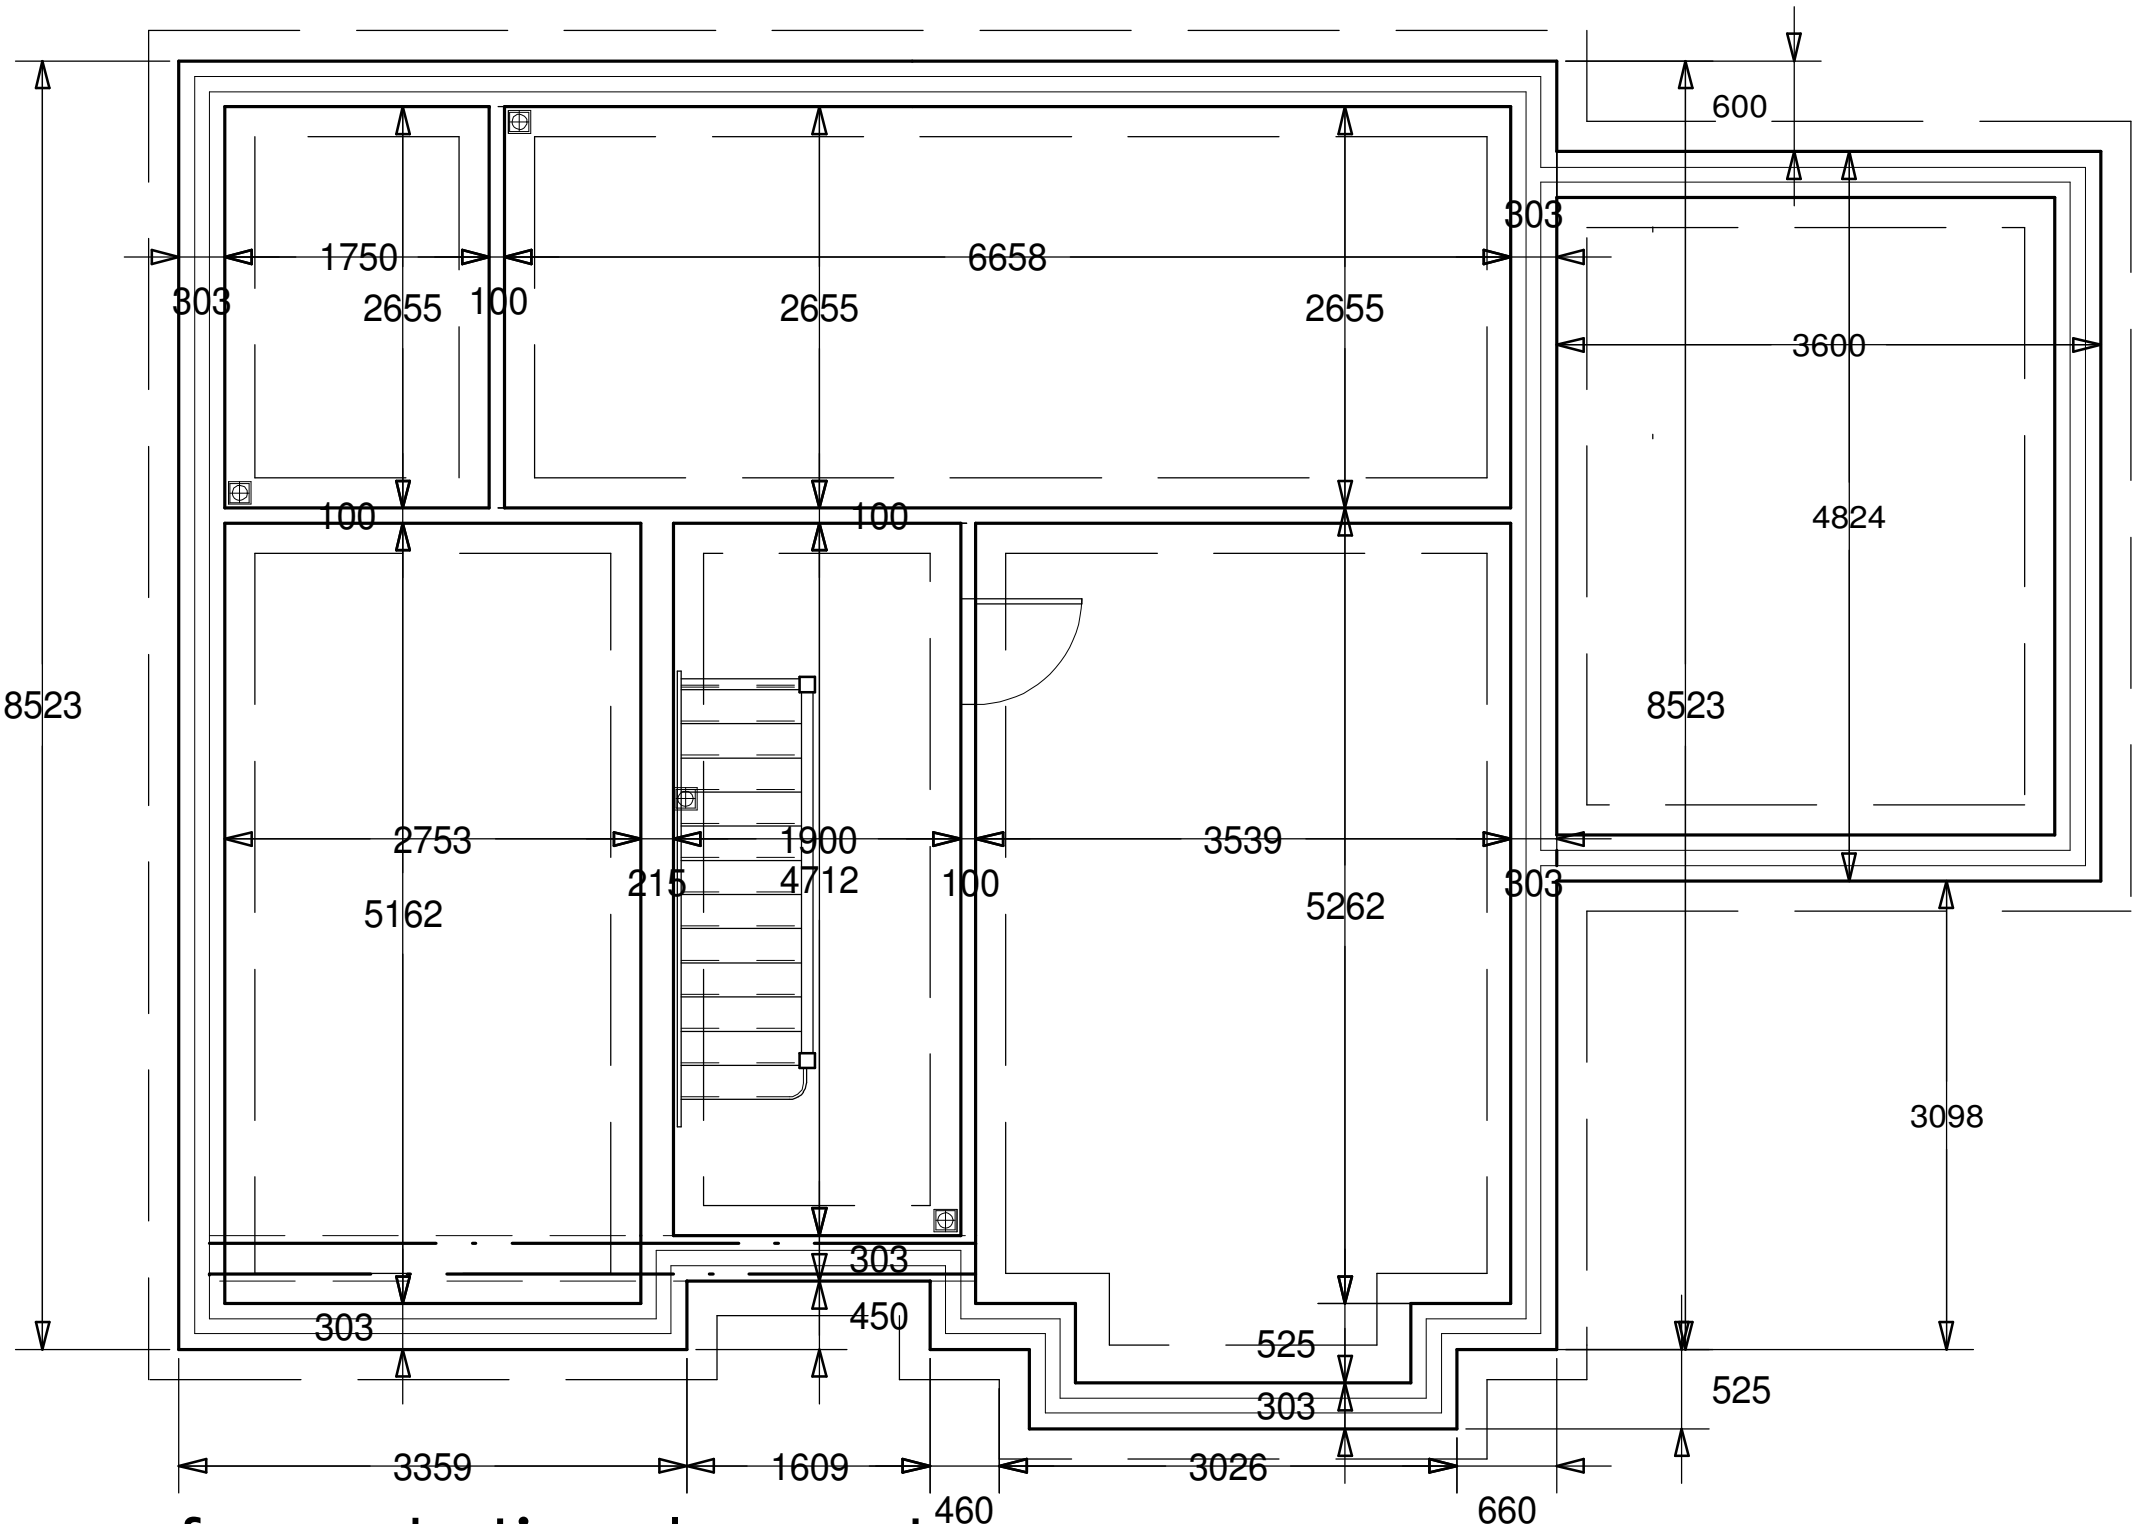

foundation layout

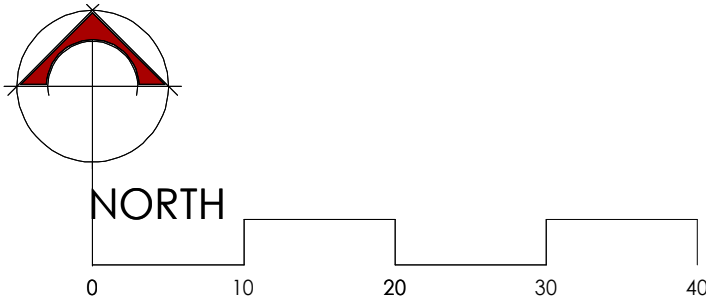

david evans
chartered and registered architect



e mail david@deparchitects.net

client J LITTLETON LTD

dwrg no JL/TRK/2022 sl

project 121 TUNSTALL ROAD
KNYPERSLEY
plot 2 sun lounge

amendments
a

date march 2022

proposed residential development 121 tunstall road knypersley st8 7aa

David Evans Practice, No 2 College Fields Farm Dorrington Lane Woore CW3 9RT
Tel: 01630 647750 Mobile 07879892868

