TREE CONSTRAINTS PLAN

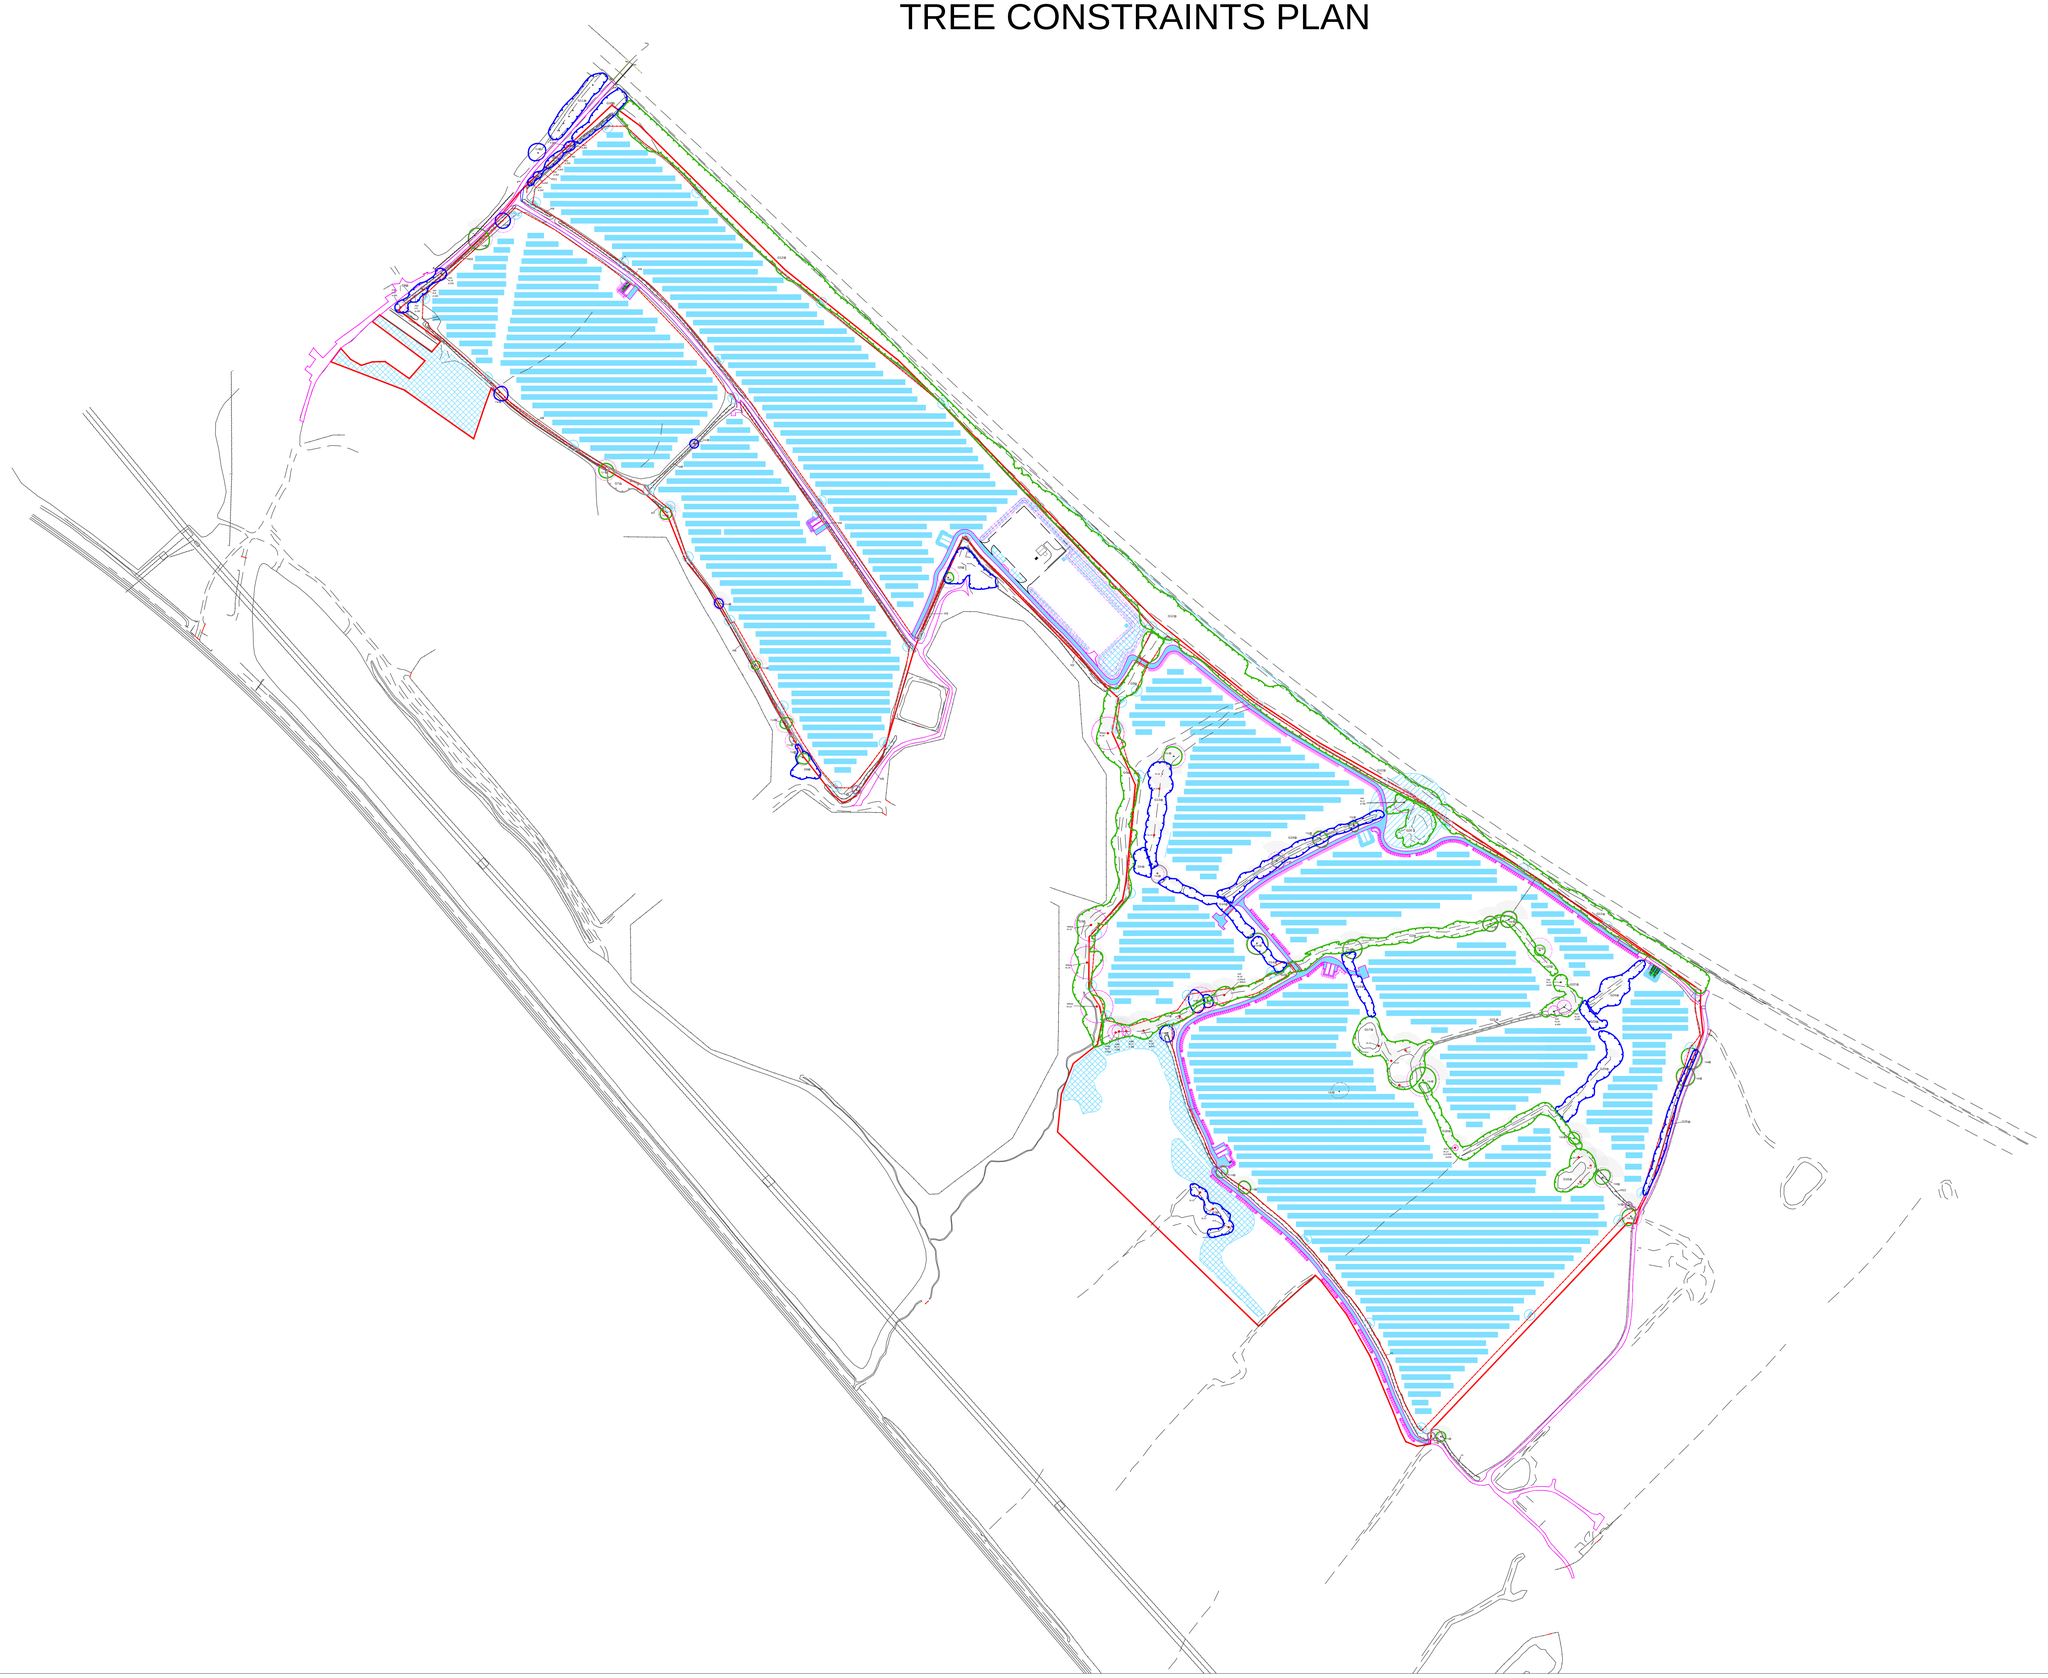

TREE CONSTRAINTS PLAN

CHESHIRE WOODLANDS

9 LOWE STREET
MACCLESFIELD
CHESHIRE
SK11 7NJ

T. +44(0)1625 669668
E. admin@ cheshire-woodlands.co.uk
W. www. cheshire-woodlands.co.uk

CLIENT	NOVUS RENEWABLE SERVICES
PROJECT	LAND AT BLYTHE HOUSE FARM DRAYCOTT IN THE MOORS STAFFORDSHIRE
JOB REF	CW/10450-P-TC1
DATE	8 DECEMBER 2021
SCALE	1:2000

- SURVEYED INDIVIDUAL TREE
- SURVEYED GROUP OF TREES
- SURVEYED HEDGE
- APPROXIMATE POSITION OF TREE HEIGHT MEASUREMENT
- STEM POSITION APPROXIMATED
- BS 5837 RETENTION VALUE
- SPECIES
  TREE HEIGHT (M)
  STEM DIAMETER (MM) ESTIMATED OR MEASURED AT 1.5M
- BS5837 ROOT PROTECTION AREA RADIUS
- BS5837 SHADOW PATTERN
- SECURITY FENCING

© THIS DRAWING IS THE COPYRIGHT OF CHESHIRE WOODLANDS LTD. AND MUST NOT BE COPIED WITHOUT THE EXPRESS CONSENT OF CHESHIRE WOODLANDS LTD.