



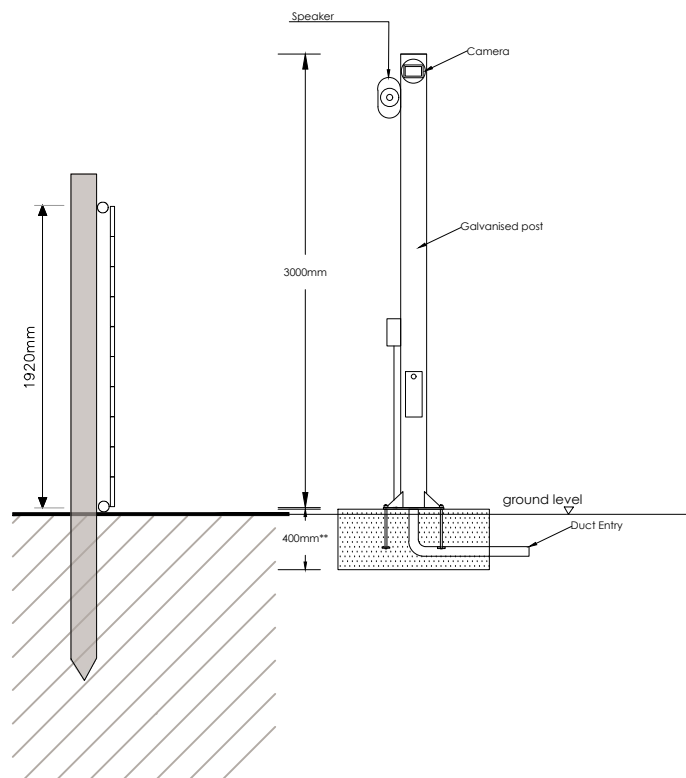

Section through Fence
detailing CCTV

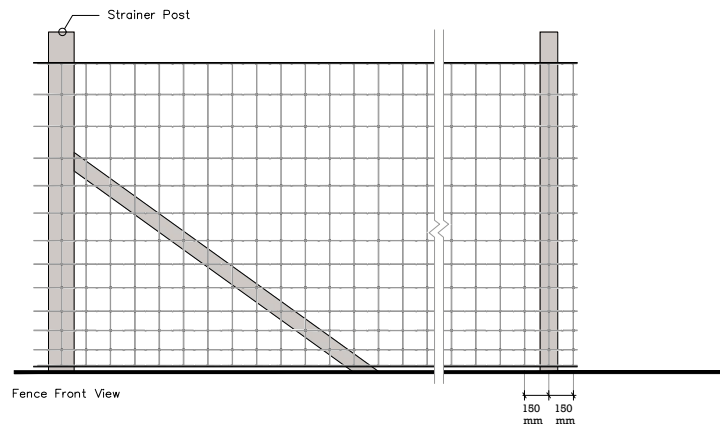

Fence Front View



CCTV on adjacent site

rev:	date:	details:
 The Old Dairy Yanworth Cheltenham Gloucestershire GL54 3LQ tel: 01285 721072		
client: Novus R S Ltd		
project: Blythe House Farm		
title: CCTV & Fence Details		
scale: 1:50	date: 11/01/22	drawn by: SJ
		checked by: JLB
		size: A4
Project ref: 315	dwg no: BF-315-17-2	rev: