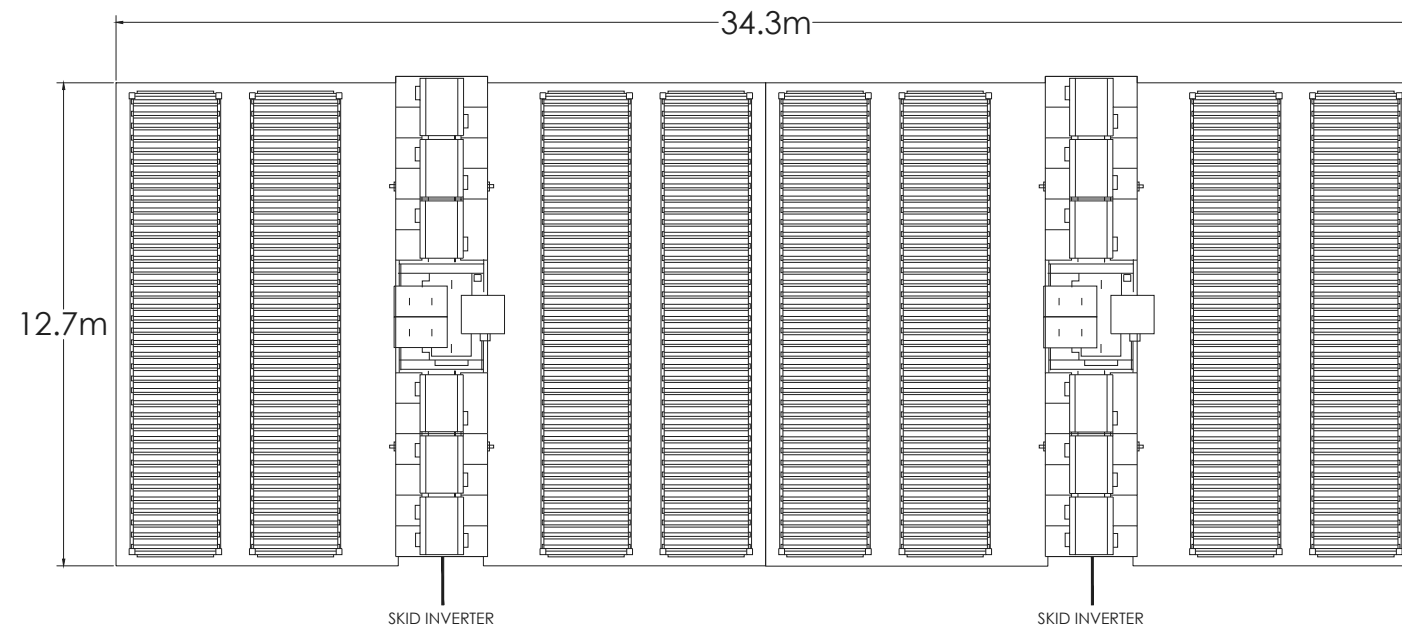
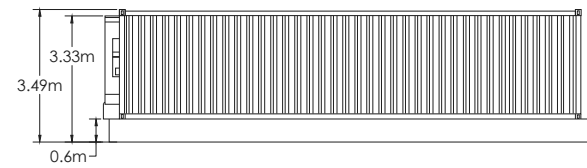
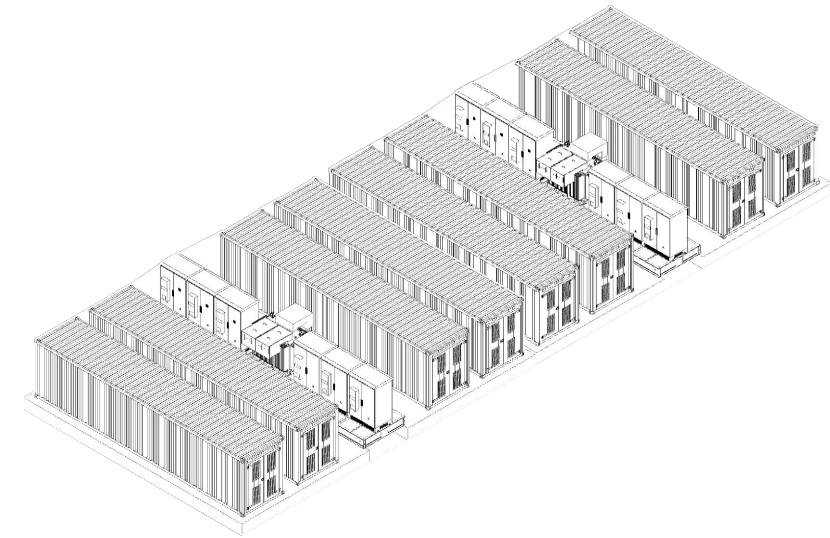
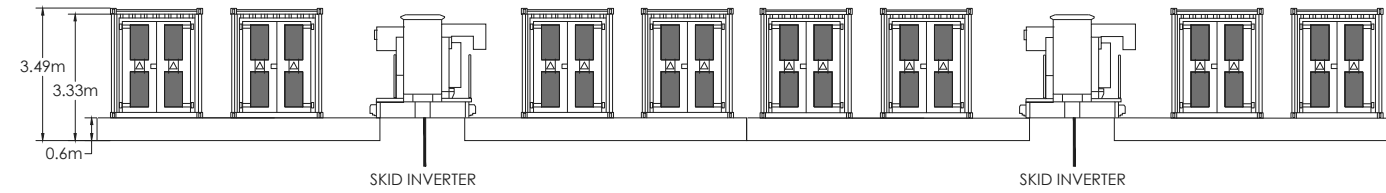


Scale 1:200

rev:	date:	details:
 The Old Dairy Yanworth Cheltenham Gloucestershire GL54 3LQ Planning & Environmental Ltd. tel: 01285 721072 client: Novus R S Ltd		
project: Blythe House Farm		
title: Battery Store Details: BATTERY SYSTEM (8x BATTERY CONTAINERS 2x INVERTER SKID)		
scale: 1:200	date: 11/01/22	drawn by: SJ
checked by: JLB	size: A3	
Project ref: 315	dwg no: BF-315-17-5	rev: